

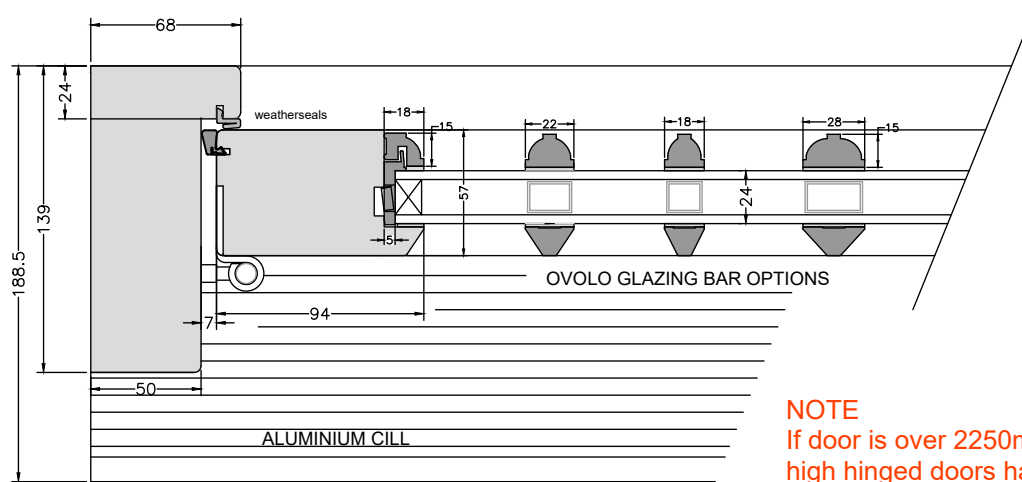


CONSERVATION BI-FOLD JAMB & DOORS SECTION

18/11/2014 REVISION A
FILE: BF1-12SX

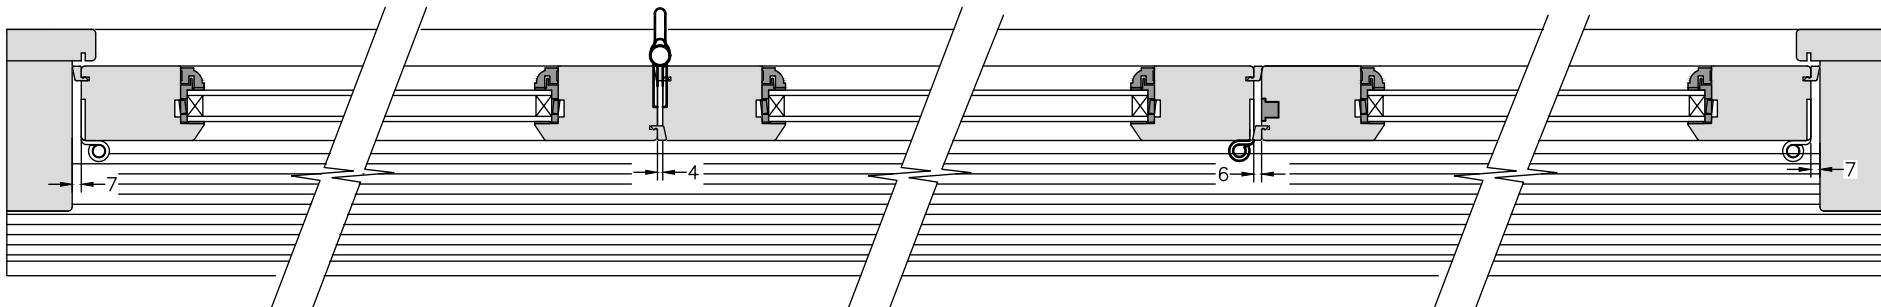


Section through Jamb

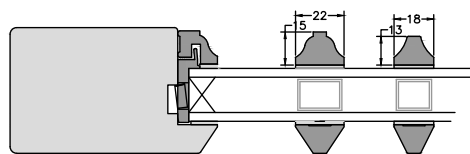

LAMBS TONGUE
GLAZING BAR OPTIONS

NOTE
If door is over 2250mm
high hinged doors have
an additional hinge fitted
(4 per door)
and an additional pivot
hinge is fitted to each jamb

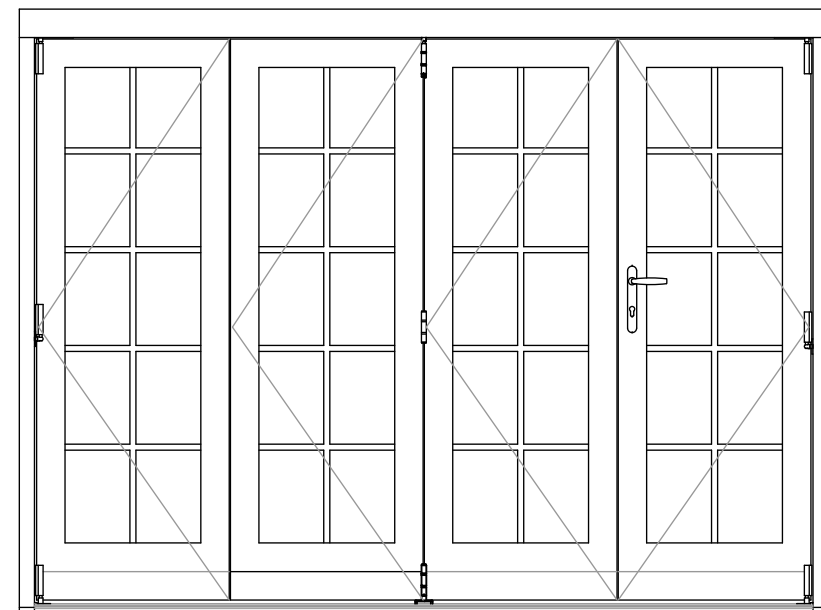

DUE TO PROGRESSIVE DEVELOPMENT
MUMFORD & WOOD LIMITED RESERVE
THE RIGHT TO MODIFY OR CHANGE
SPECIFICATIONS WITHOUT PRIOR NOTICE

THIS DRAWING & SPECIFICATIONS ARE THE PROPERTY OF MUMFORD & WOOD Ltd. THEY ARE ISSUED IN STRICT CONFIDENCE AND SHALL NOT BE REPRODUCED, COPIED OR USED AS THE BASIS FOR MANUFACTURING WITHOUT WRITTEN PERMISSION.



TOWER BUSINESS PARK,
KELVEDON ROAD
TIPTRÉE, ESSEX
CO5 0LX
Tel: 01621 818155 FAX: 01621 818175
EMAIL: sales@mumfordwood.com
WEB: www.mumfordwood.com