


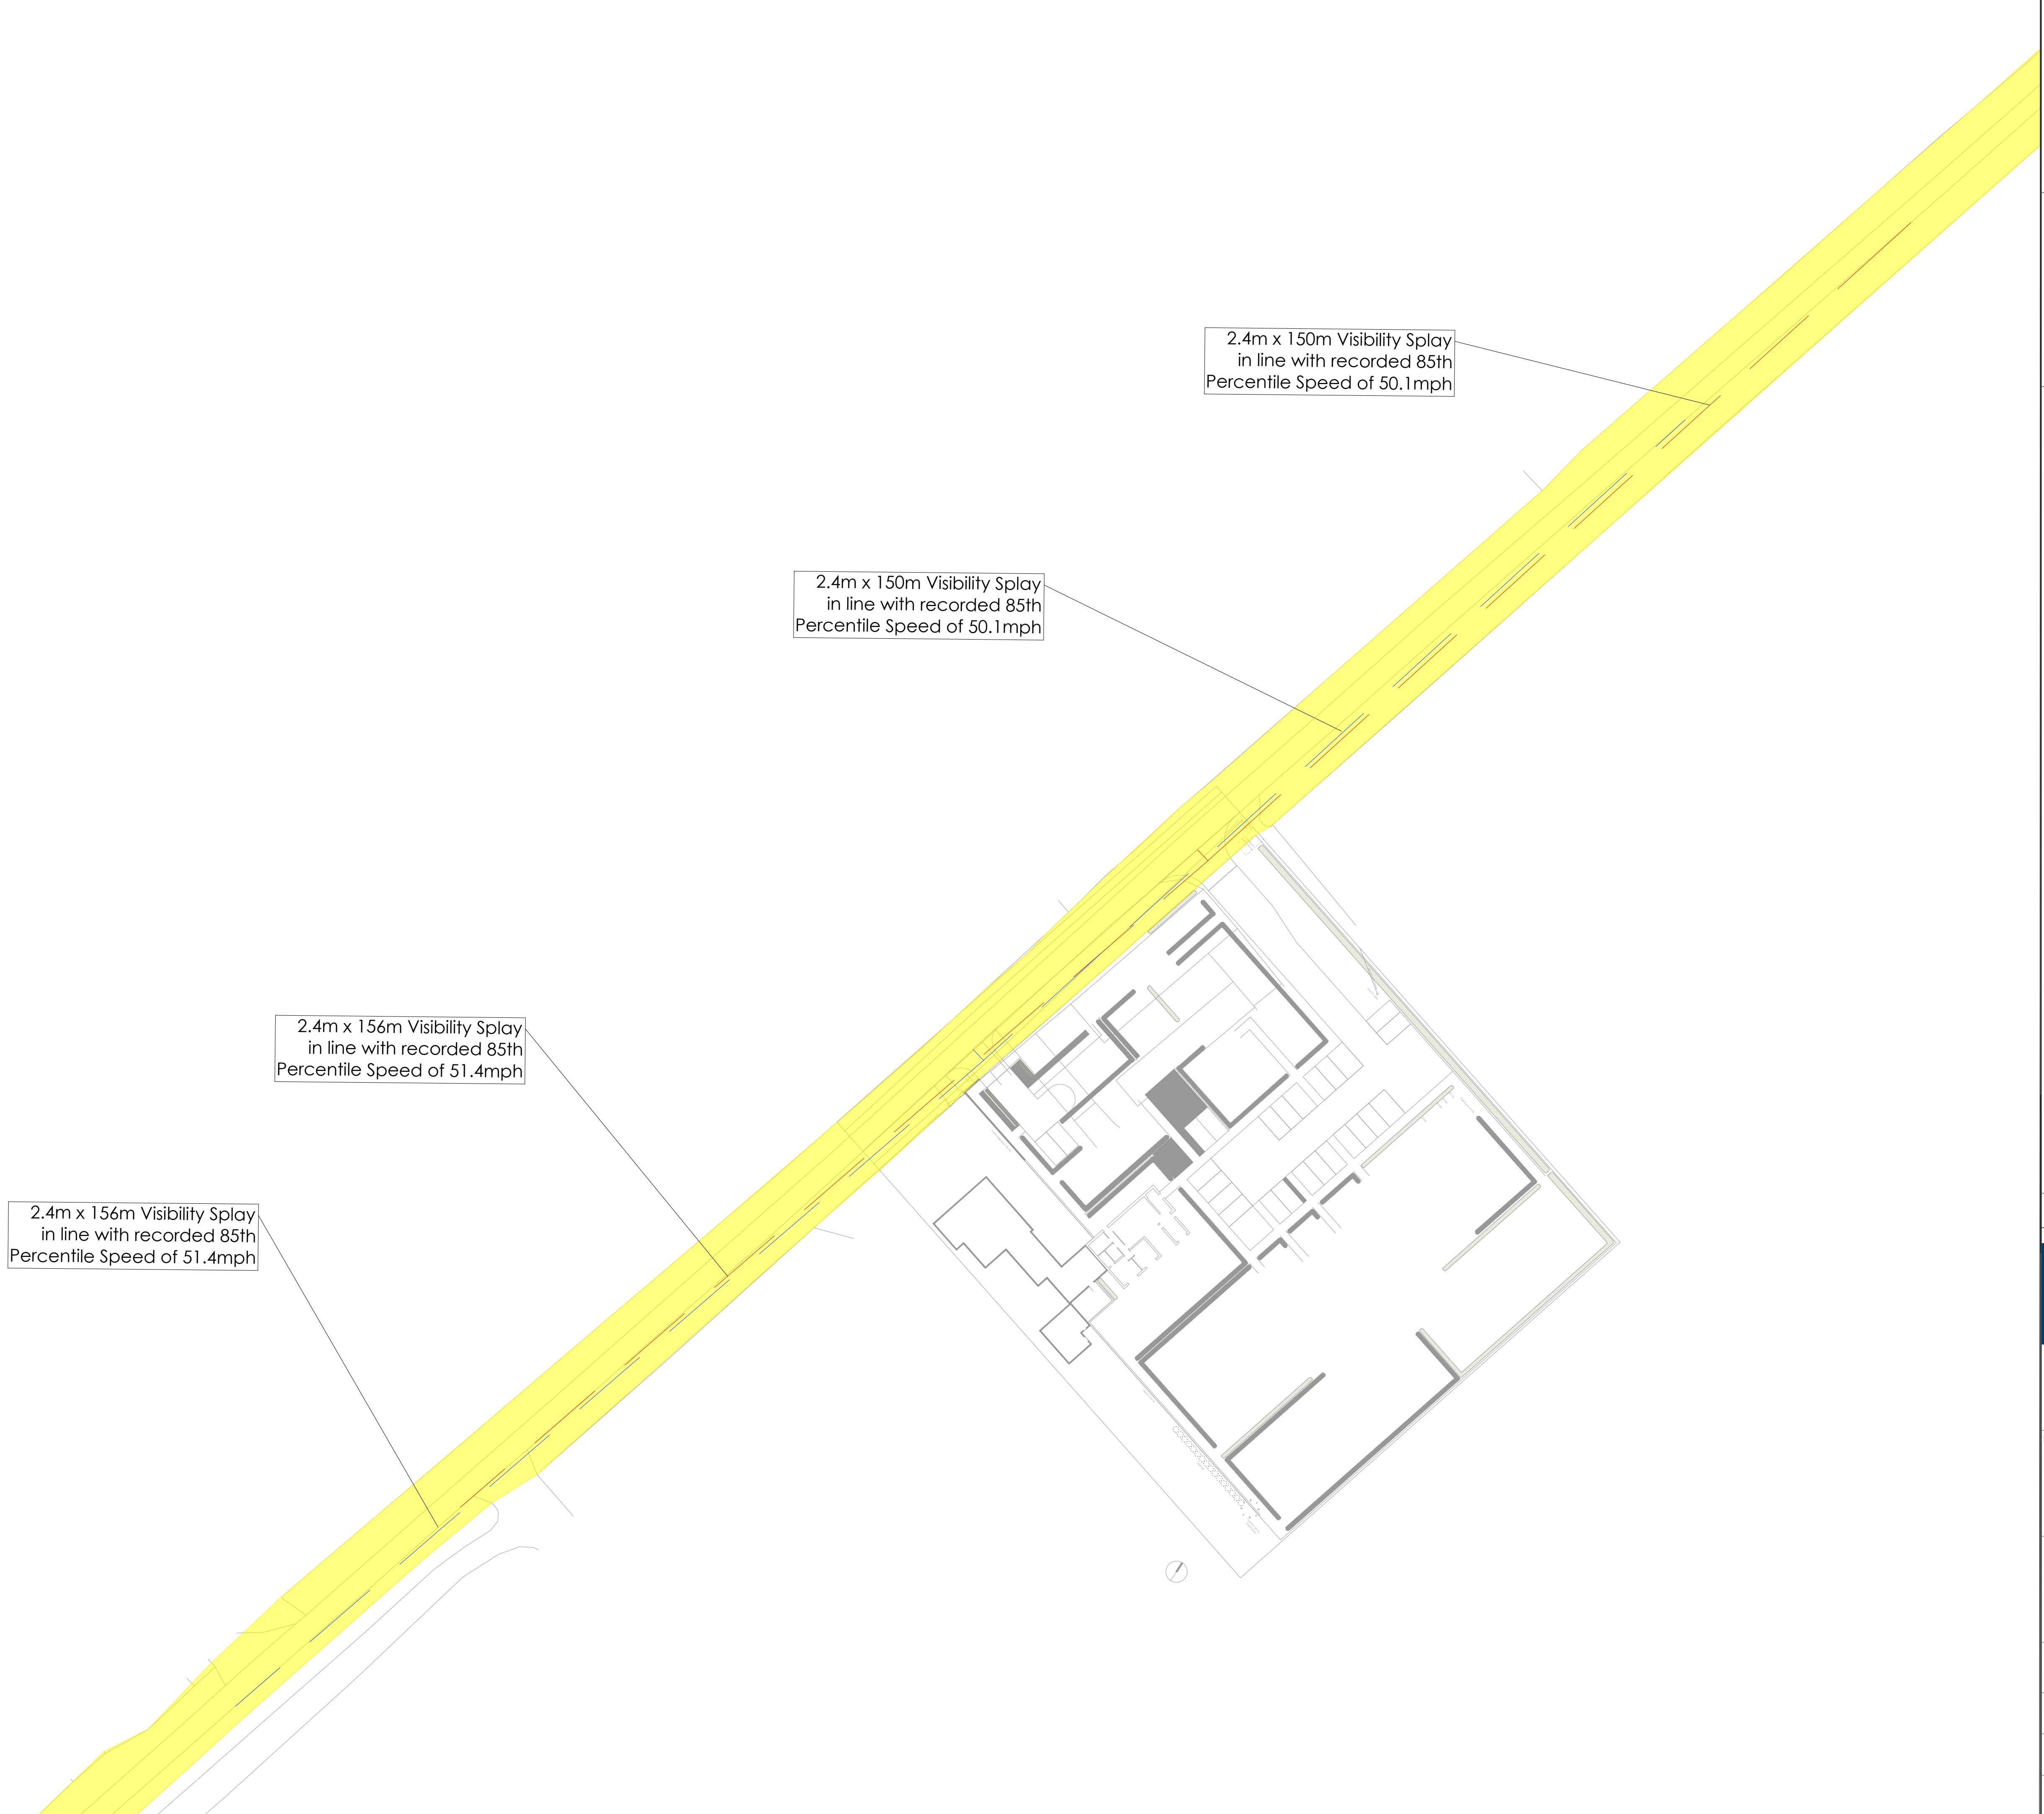

1. This drawing is to be read in conjunction with all relevant Architect's and Engineer's drawings and specification.
2. This drawing should not be scaled.

[illegible]

Limits of Adopted Highway Boundary

[illegible]

Project

Northfield Road,
Ashwell

Scale @ A1	Date Created	Drawn	Checked
1:500	14/03/25	ST	JT
TPS Project Number			Revision
P2917			A
Drawing Number V - 1001			