



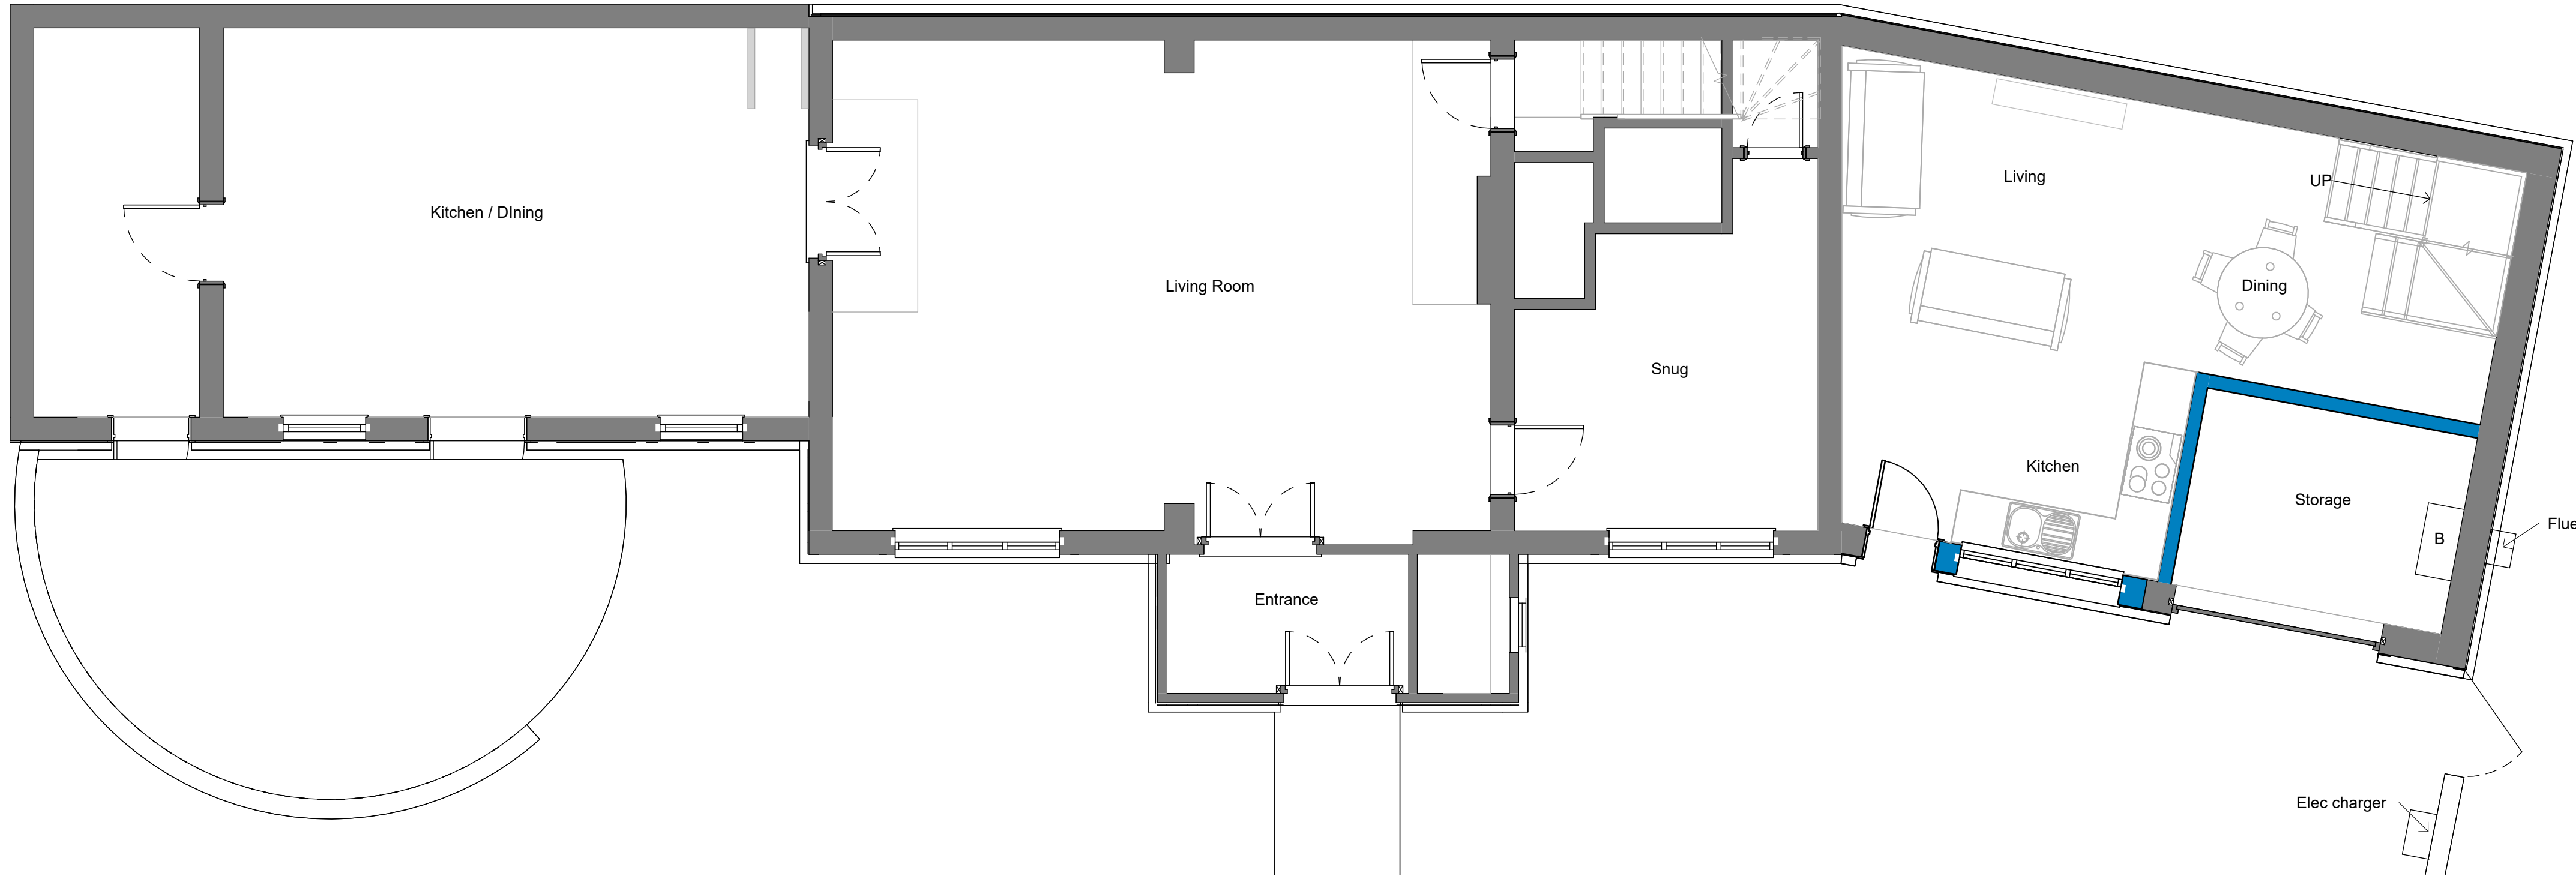

2 Ground Floor - As Proposed
1 : 50

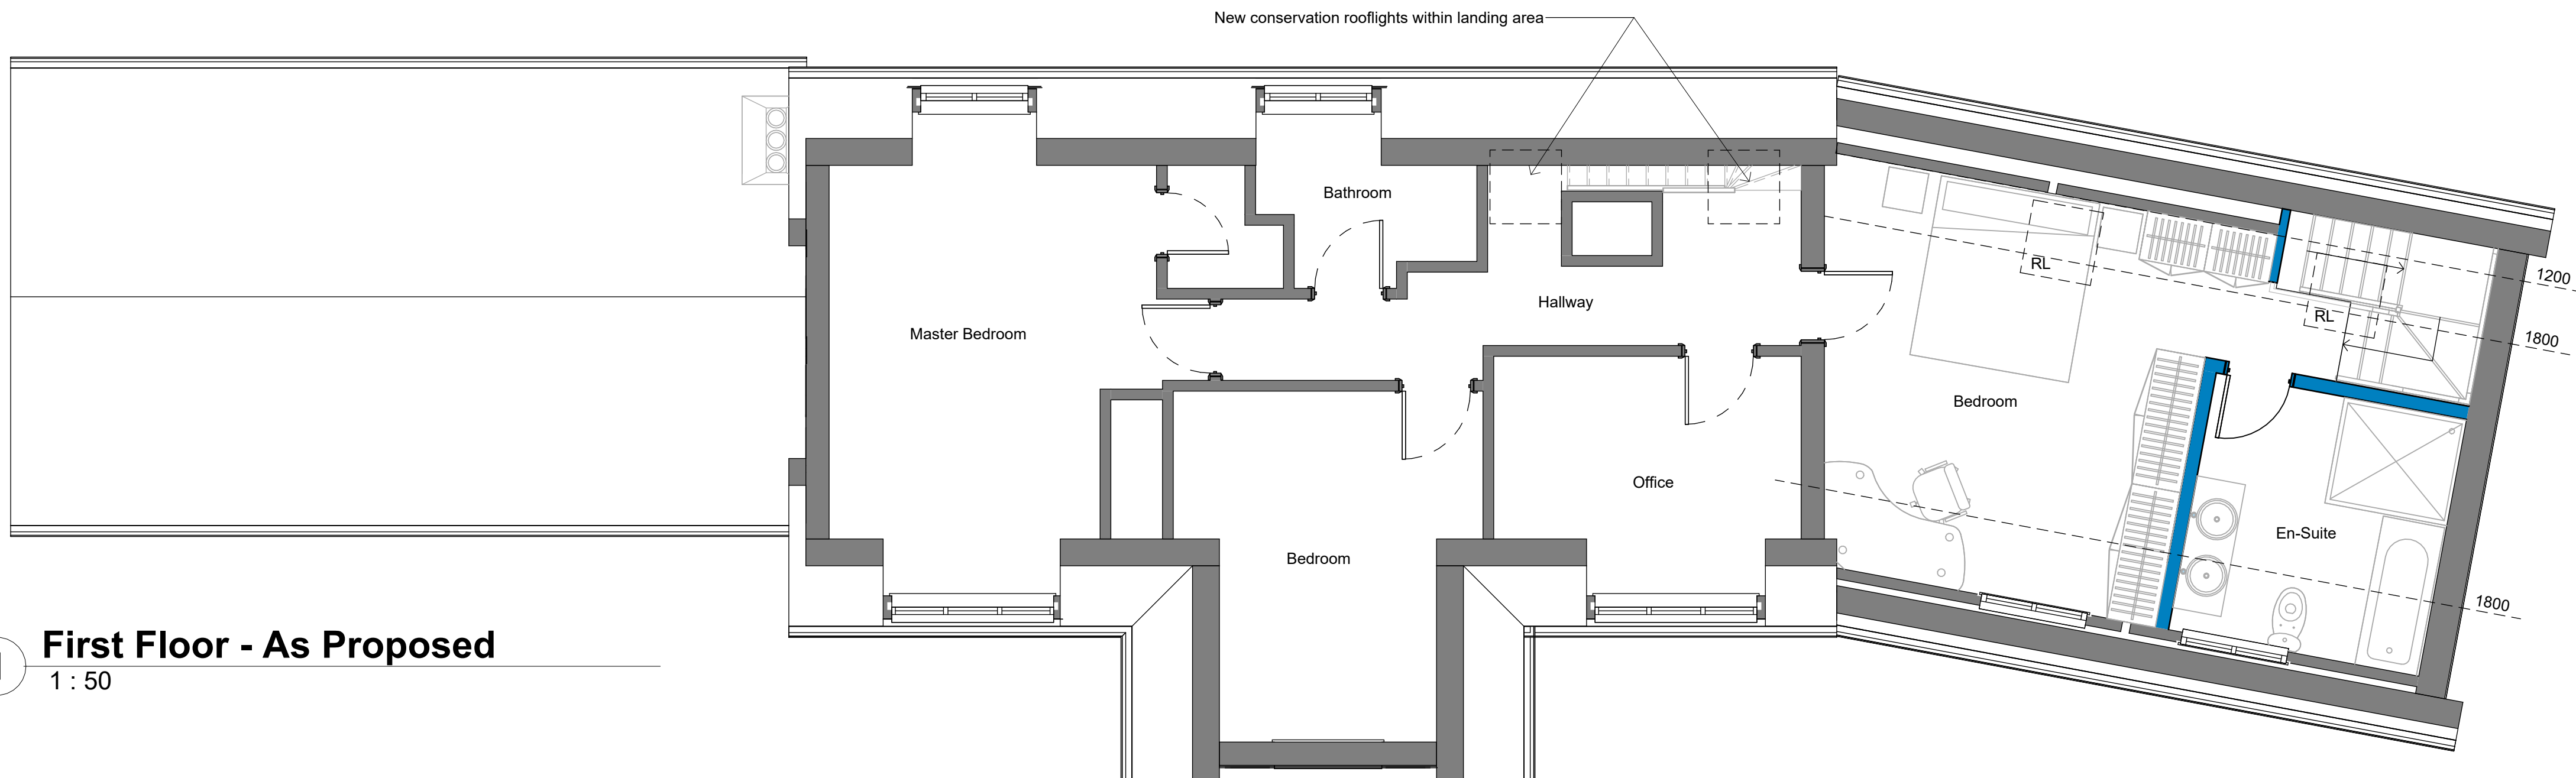


1 First Floor - As Proposed
1 : 50

MATERIALS

Walls
Low level black render wall to match existing
Red brick wall to match existing
Black timber detailing to match existing.

Doors
Timber frame double glazed glass panel single door

Windows
Conservation roof lights
Timber slimline double glazed window

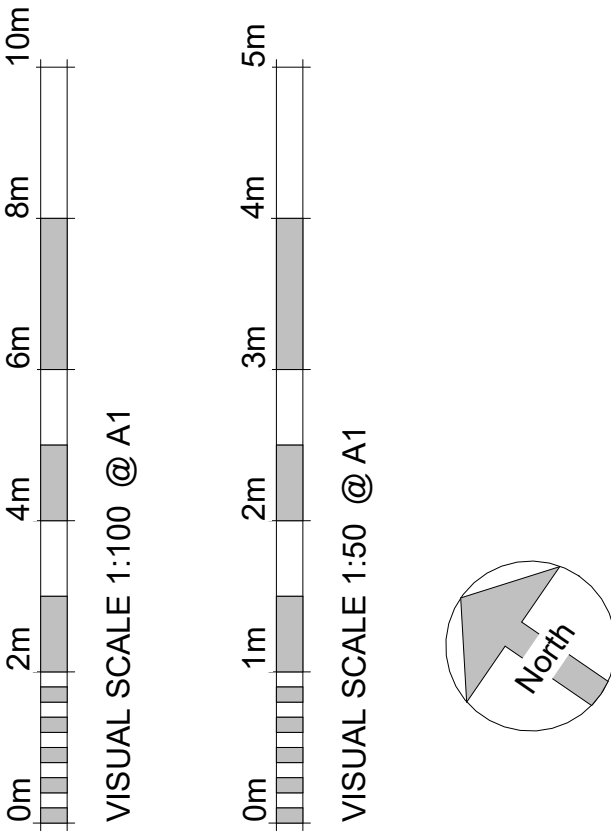

Revision Number	Revision Description	Revision Date	Issued by
Revision			

Planning

Status:
Dimensions, areas and levels where given are only approximate and subject to site survey.
All dimensions are to be checked on site. Figured dimensions only are to be taken from this drawing.
This drawing is to be read in conjunction with all relevant consultants and/or specialists drawings/documents and any discrepancies or variations are to be notified to the Architect before the affected work commences. This drawing is copyright and remains the property of the Architects.



telephone:01462 453931
email:info@croearchitects.co.uk
web: www.croearchitects.co.uk

Project:
Barn House
Ickleford
Hitchin
SG5 3UZ

Client:
Mr & Mrs Gale

Drawing name:
As Proposed

Scale: 1 : 50 at A1	Drawing number	Revision
Date: 02 - 25	25012 - 010	
Drawn by: JR		