


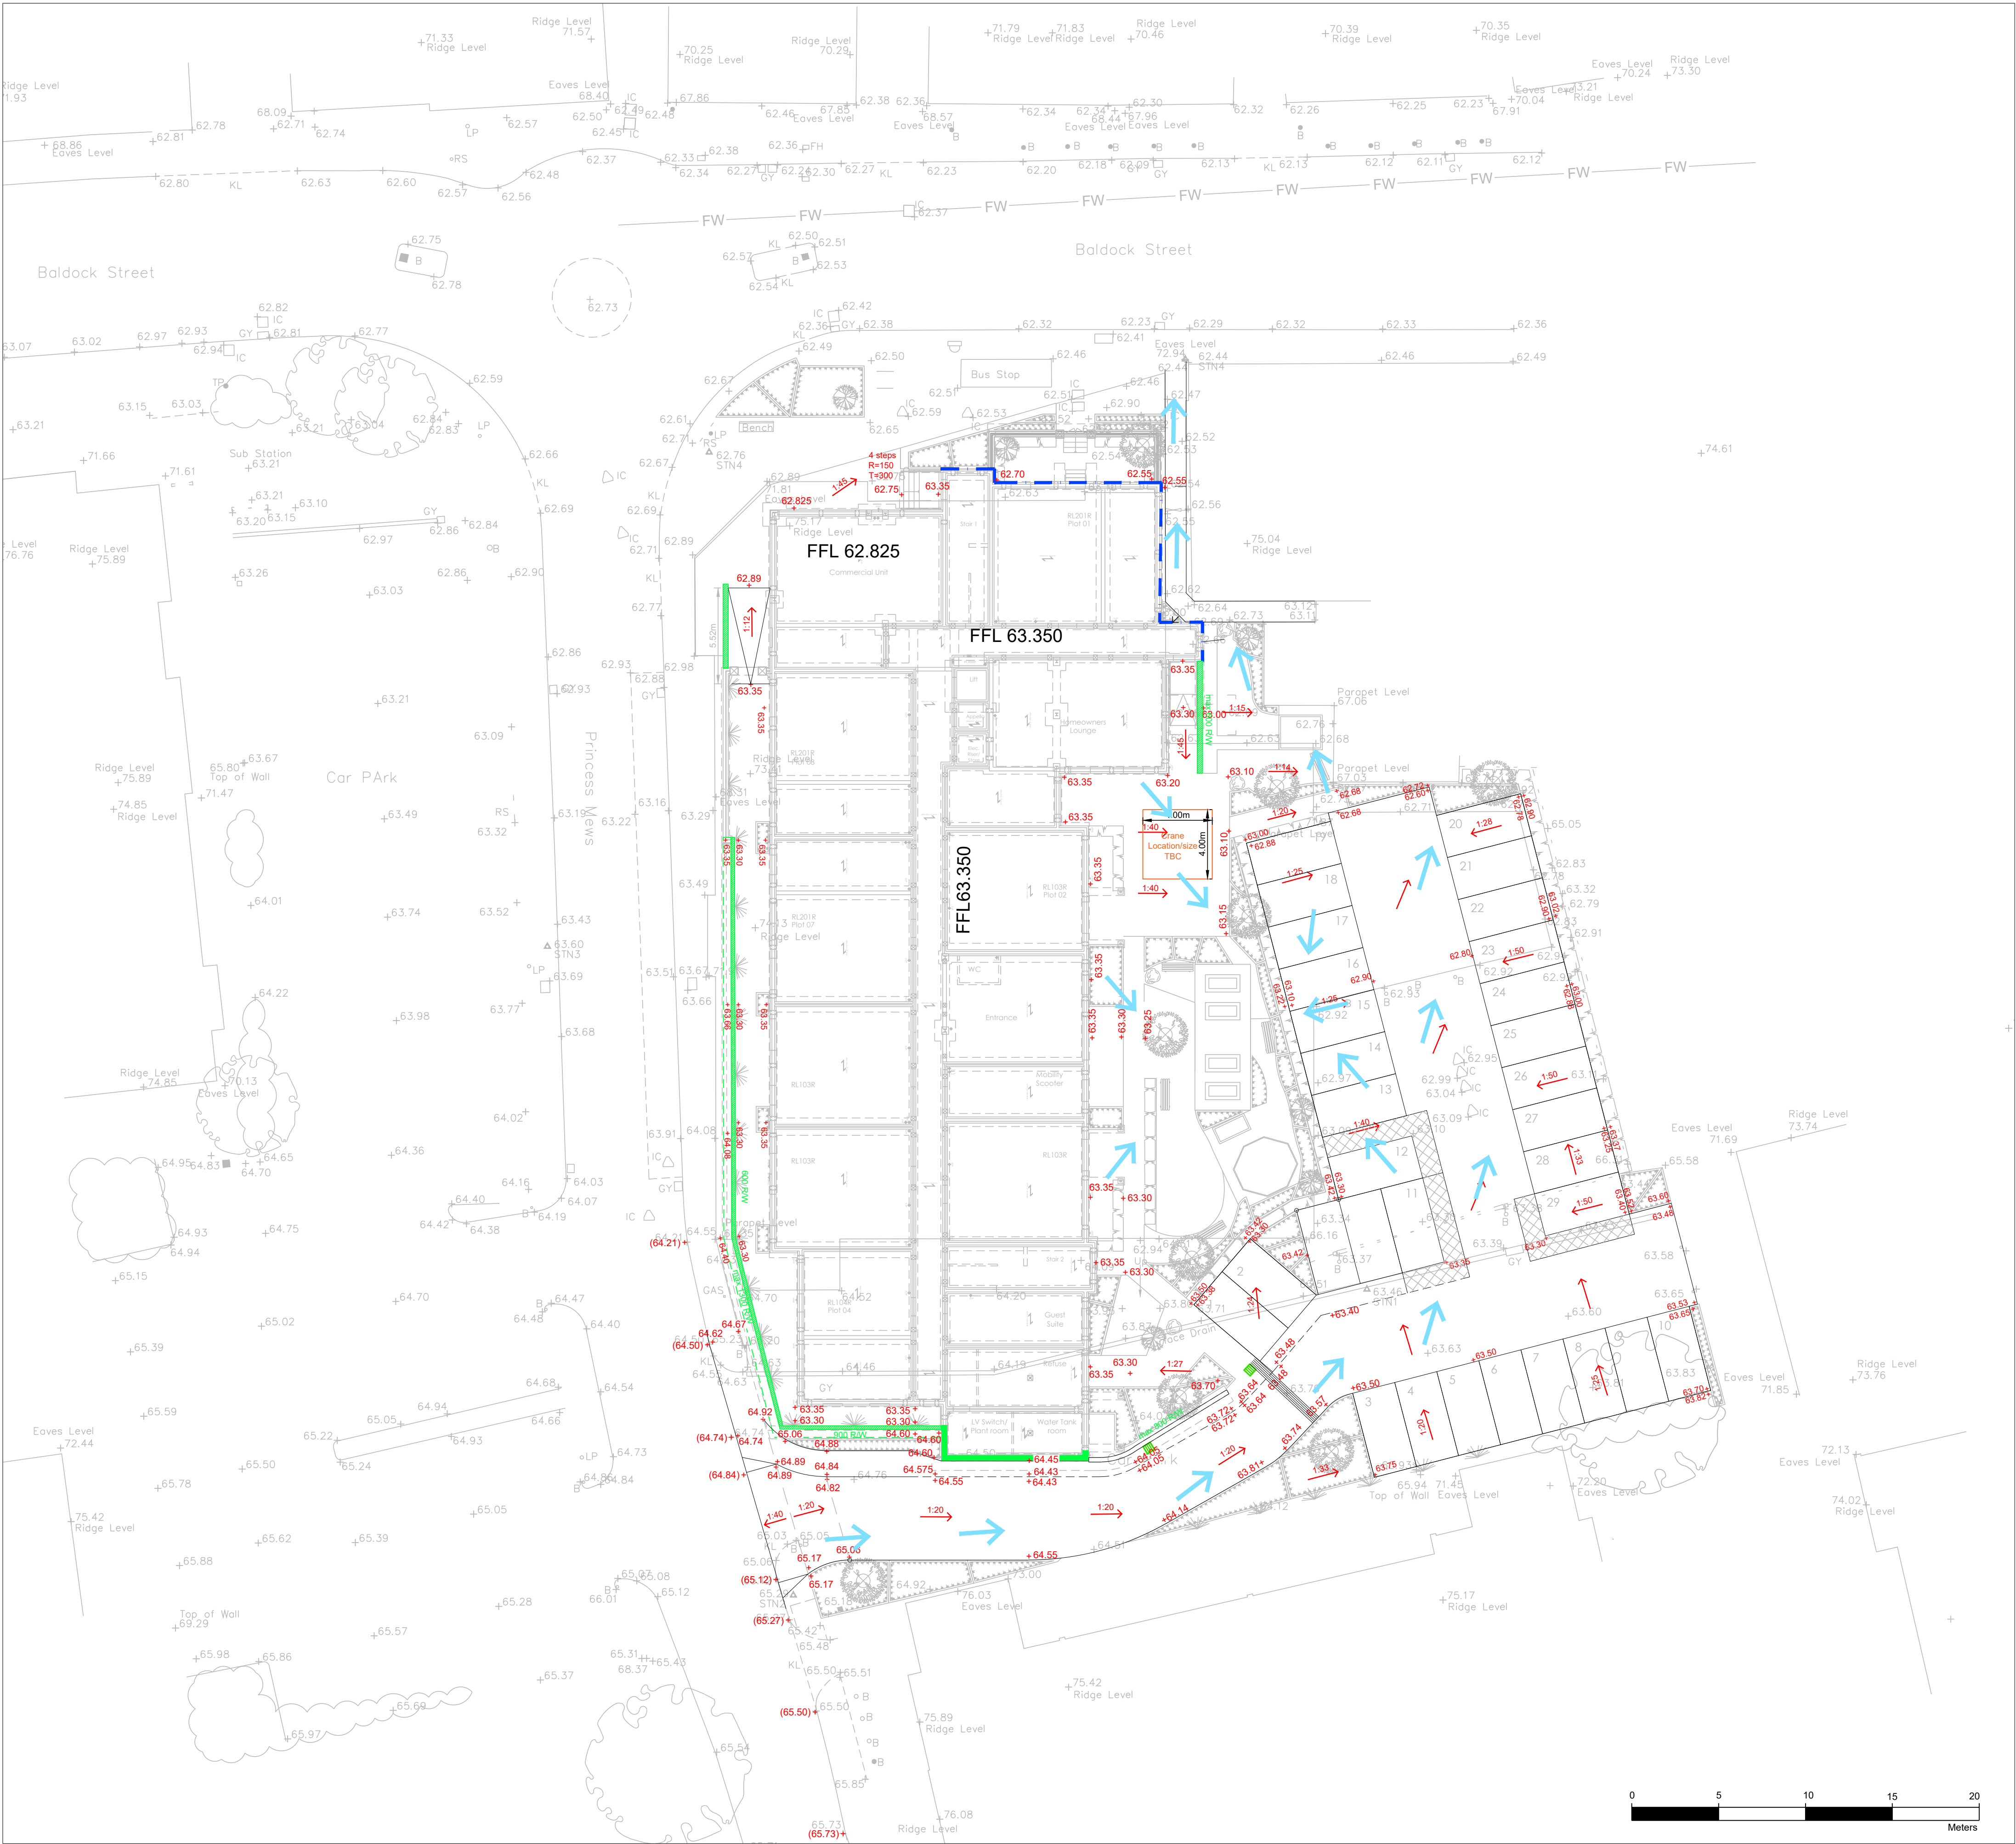

- Key**
- +63.200 Proposed finished levels
 - FFL 63.350 Proposed finished floor level
 - +63.00 Existing topo levels
 - Denotes extent of underbuild
 - Falls to parking areas
 - Retaining Wall
 - Exceedance flow routing

Notes

- All levels in metres unless noted otherwise.
- All paving and garden areas to be graded evenly between spot levels given.
- All the existing levels including other side of the site boundary levels to be checked prior to work and any discrepancies to be referred to the Project Engineer immediately.

C1	Stage 5 issued	09.05.25
P3	Client's comments reviewed and level at the entrance corrected	23.01.25
P2	Revised Stage 4 Issue	20.01.25
P1	Stage 4 issue	06.01.25

Rev	Description	Date
-----	-------------	------

Status:

Stage 5

	Scale : 1:200@A1	
	Date : May 23	Checked: Approved:
	Drawn : IDL	BM PT

Title :

Levels Layout

Project : Baldock Street, Royston			
Drg. No:	Rev:	File Ref:	1188-05
LSE-2904-05-DE-203	C1	Plot Ref:	LSE-2904-05-DE-203

Suite 44
Airfield Business Park, Leicester Road
Market Harborough, Leicestershire, LE16 7WB
Tel: 01858 411570
Email: info@infrades.co.uk URL: www.infrades.co.uk

