
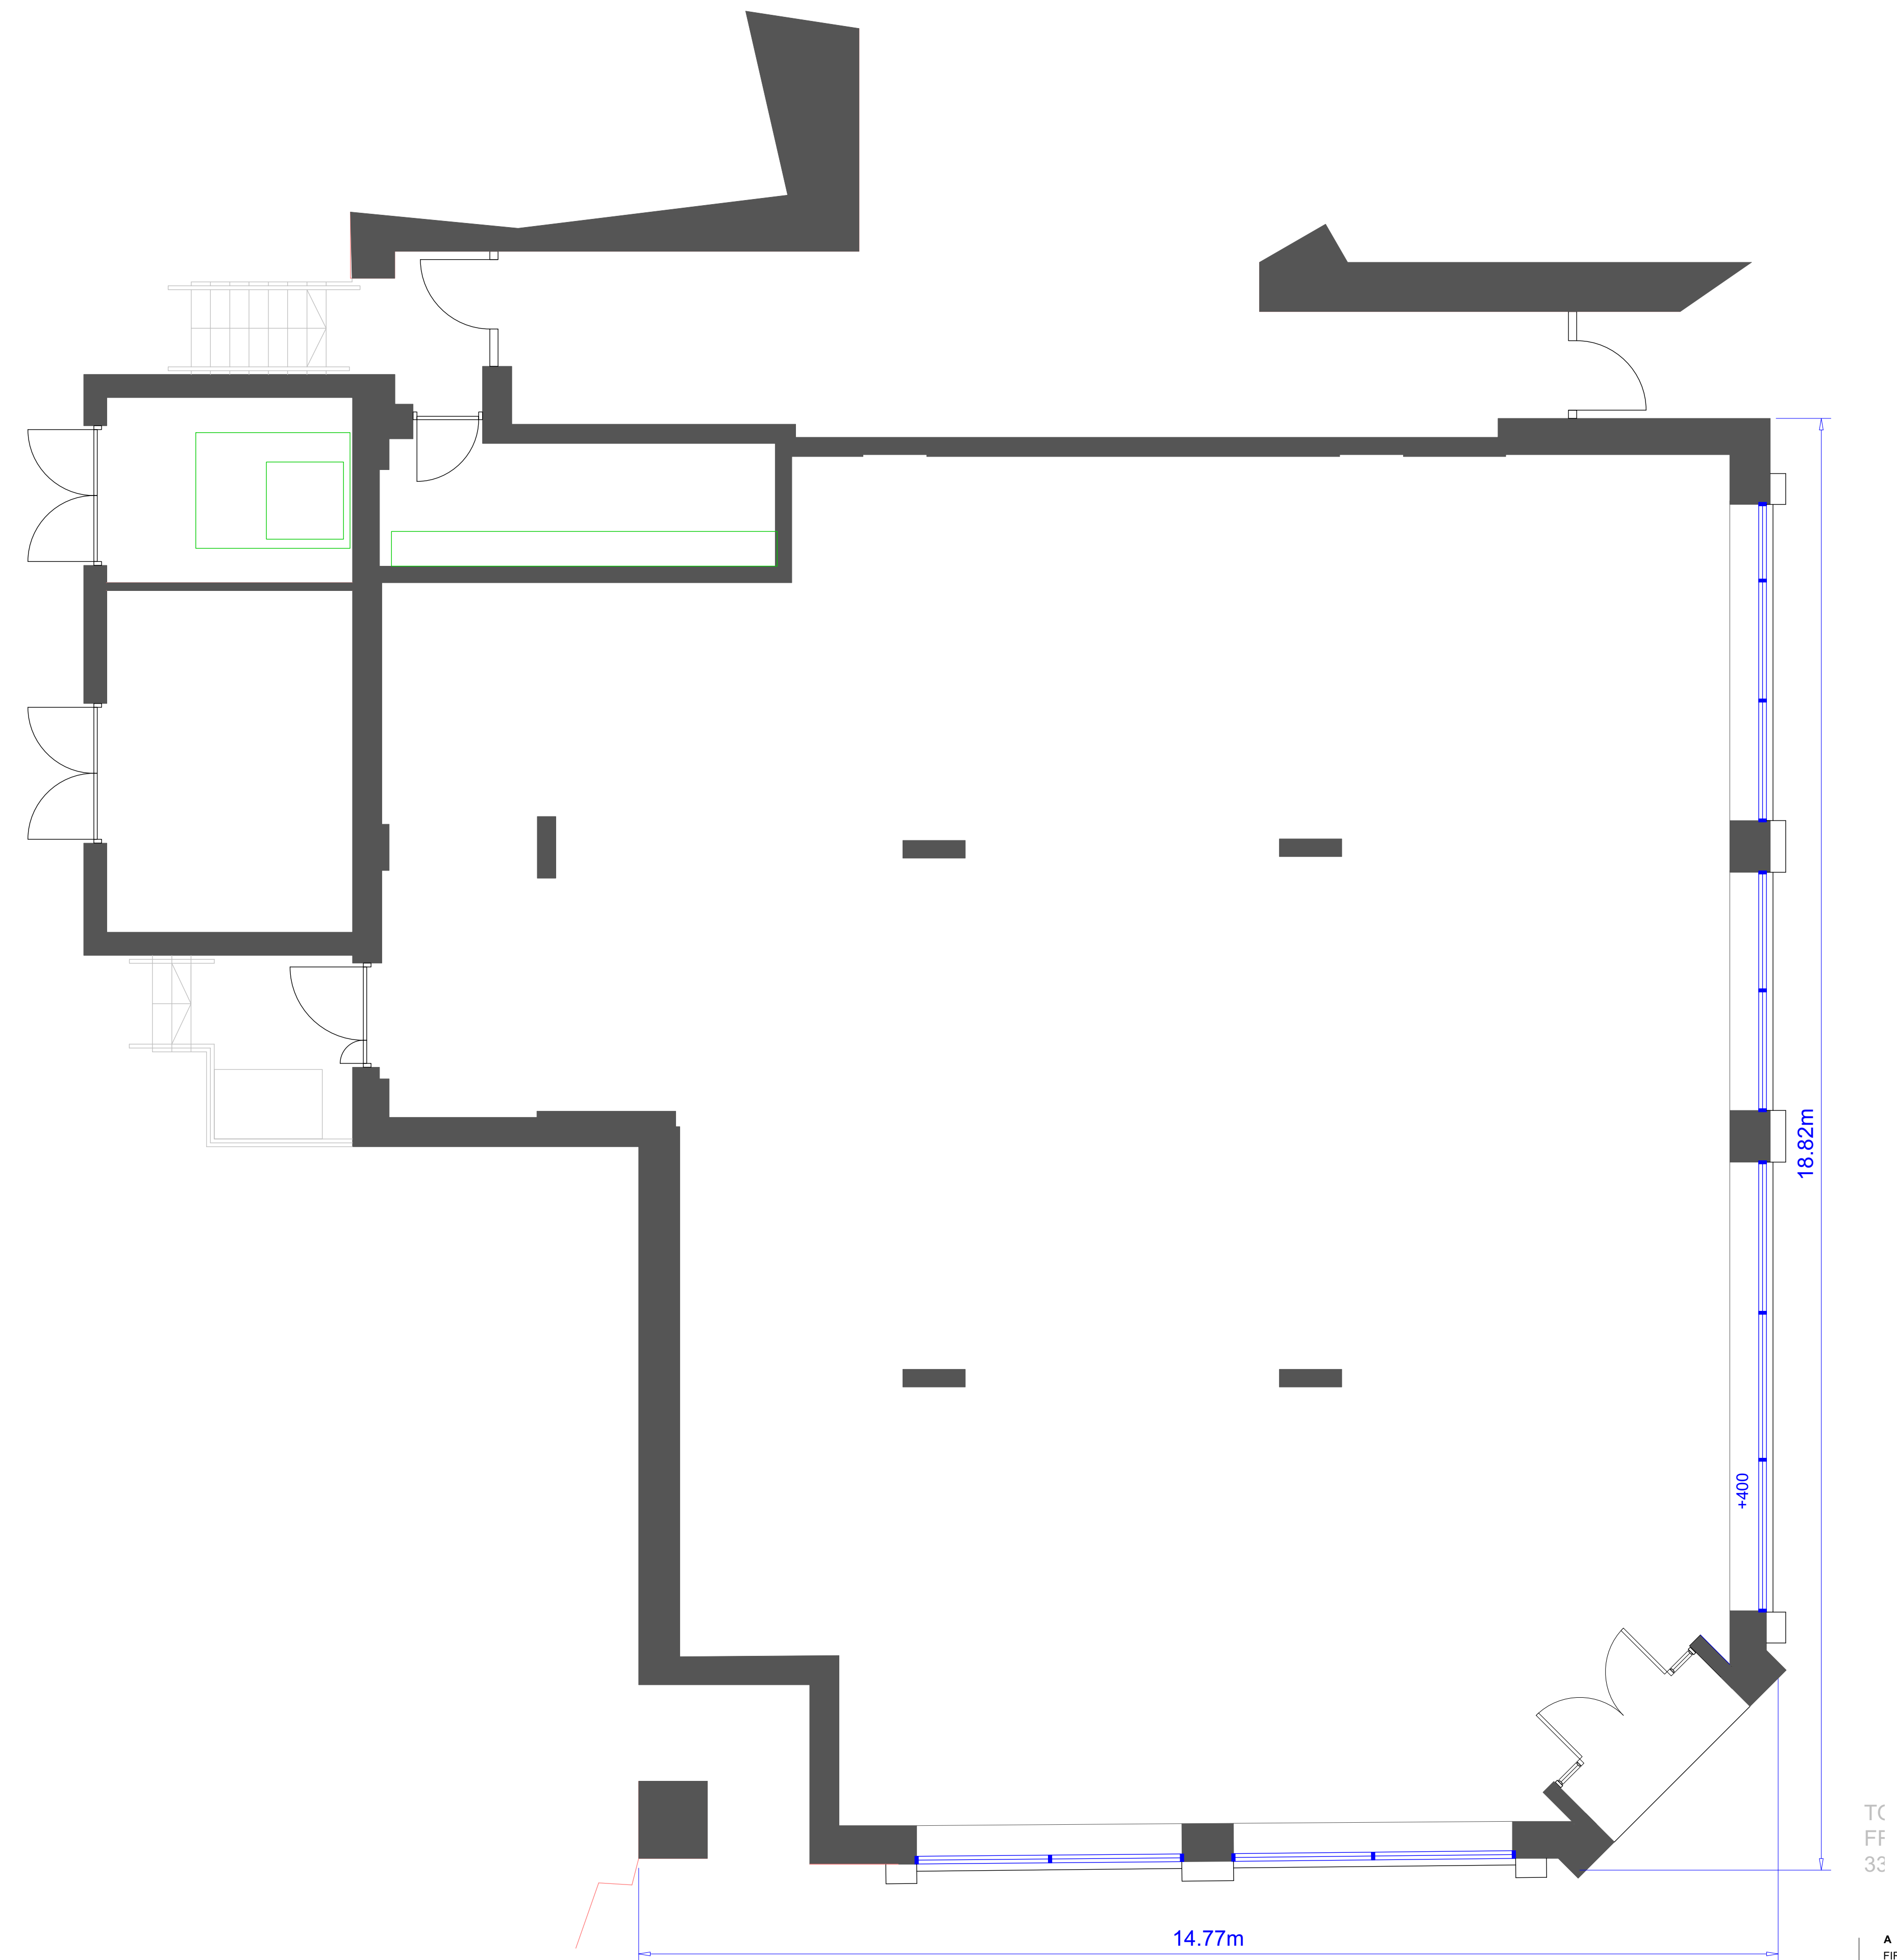
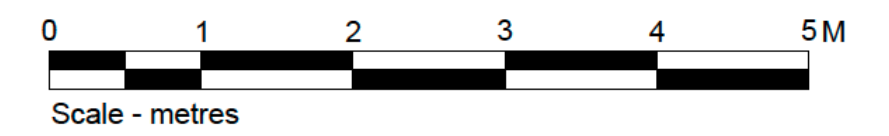


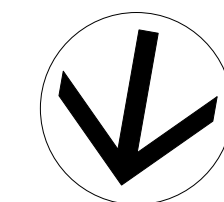

|                                            |                      |                           |                                                           |                                     |
|--------------------------------------------|----------------------|---------------------------|-----------------------------------------------------------|-------------------------------------|
| A Scale bar added<br>FIRST ISSUE           |                      |                           | SS                                                        | 23/04/2025                          |
|                                            |                      |                           | SS                                                        | 07/04/2025                          |
| REVISIONS                                  |                      |                           | BY                                                        | DATE                                |
| BRANCH NAME:<br>25 Leys Avenue, Letchworth |                      |                           | DRAWING TYPE:<br>FOR PLANNING<br>EXISTING GROUND FLOOR GA |                                     |
| BRANCH PREFIX:<br>Prefix: 0648             |                      |                           |                                                           |                                     |
| SCALE @ A1:<br>1:50                        | SCALE @ A3:<br>1:100 | DATE DRAWN:<br>04/04/2025 | STATUS:<br>PA                                             | PROPERTY<br>LOCATION CODE:<br>LE109 |
| DRAWN BY:<br>SS                            | CHECKED BY:<br>AQP   | JOB REF:<br>25 032        | DRAWING REF NO:<br>EX.00.01                               | REV.<br>A                           |

DIMENSION AT ORIGINAL SHEET SIZE.  
CONTRACTORS MUST CHECK ALL DIMENSIONS ON SITE.  
ONLY FIGURED DIMENSIONS ARE TO BE WORKED FROM. DISCREPANCIES MUST BE REPORTED TO THE ARCHITECT BEFORE PROCEEDING.  
ALL PROPRIETARY GOODS AND MATERIALS ARE TO BE FITTED IN ACCORDANCE WITH MANUFACTURER'S INSTRUCTIONS, CODES OF PRACTICE AND BRITISH STANDARDS.  
ALL REFERENCES SHOULD BE READ IN CONJUNCTION WITH THE MOST CURRENT NATIONWIDE DESIGN GUIDES.  
© THIS DRAWING IS COPYRIGHT A&Q PARTNERSHIP LTD.

CLIENT

LETCWORTH

Branch Enhancement Programme

The Lux Building  
2-4 Hoxton Square  
London N1 6NU  
t: 020 7613 2244  
w: www.aqp.co.uk  
e: london@aqp.co.uk