



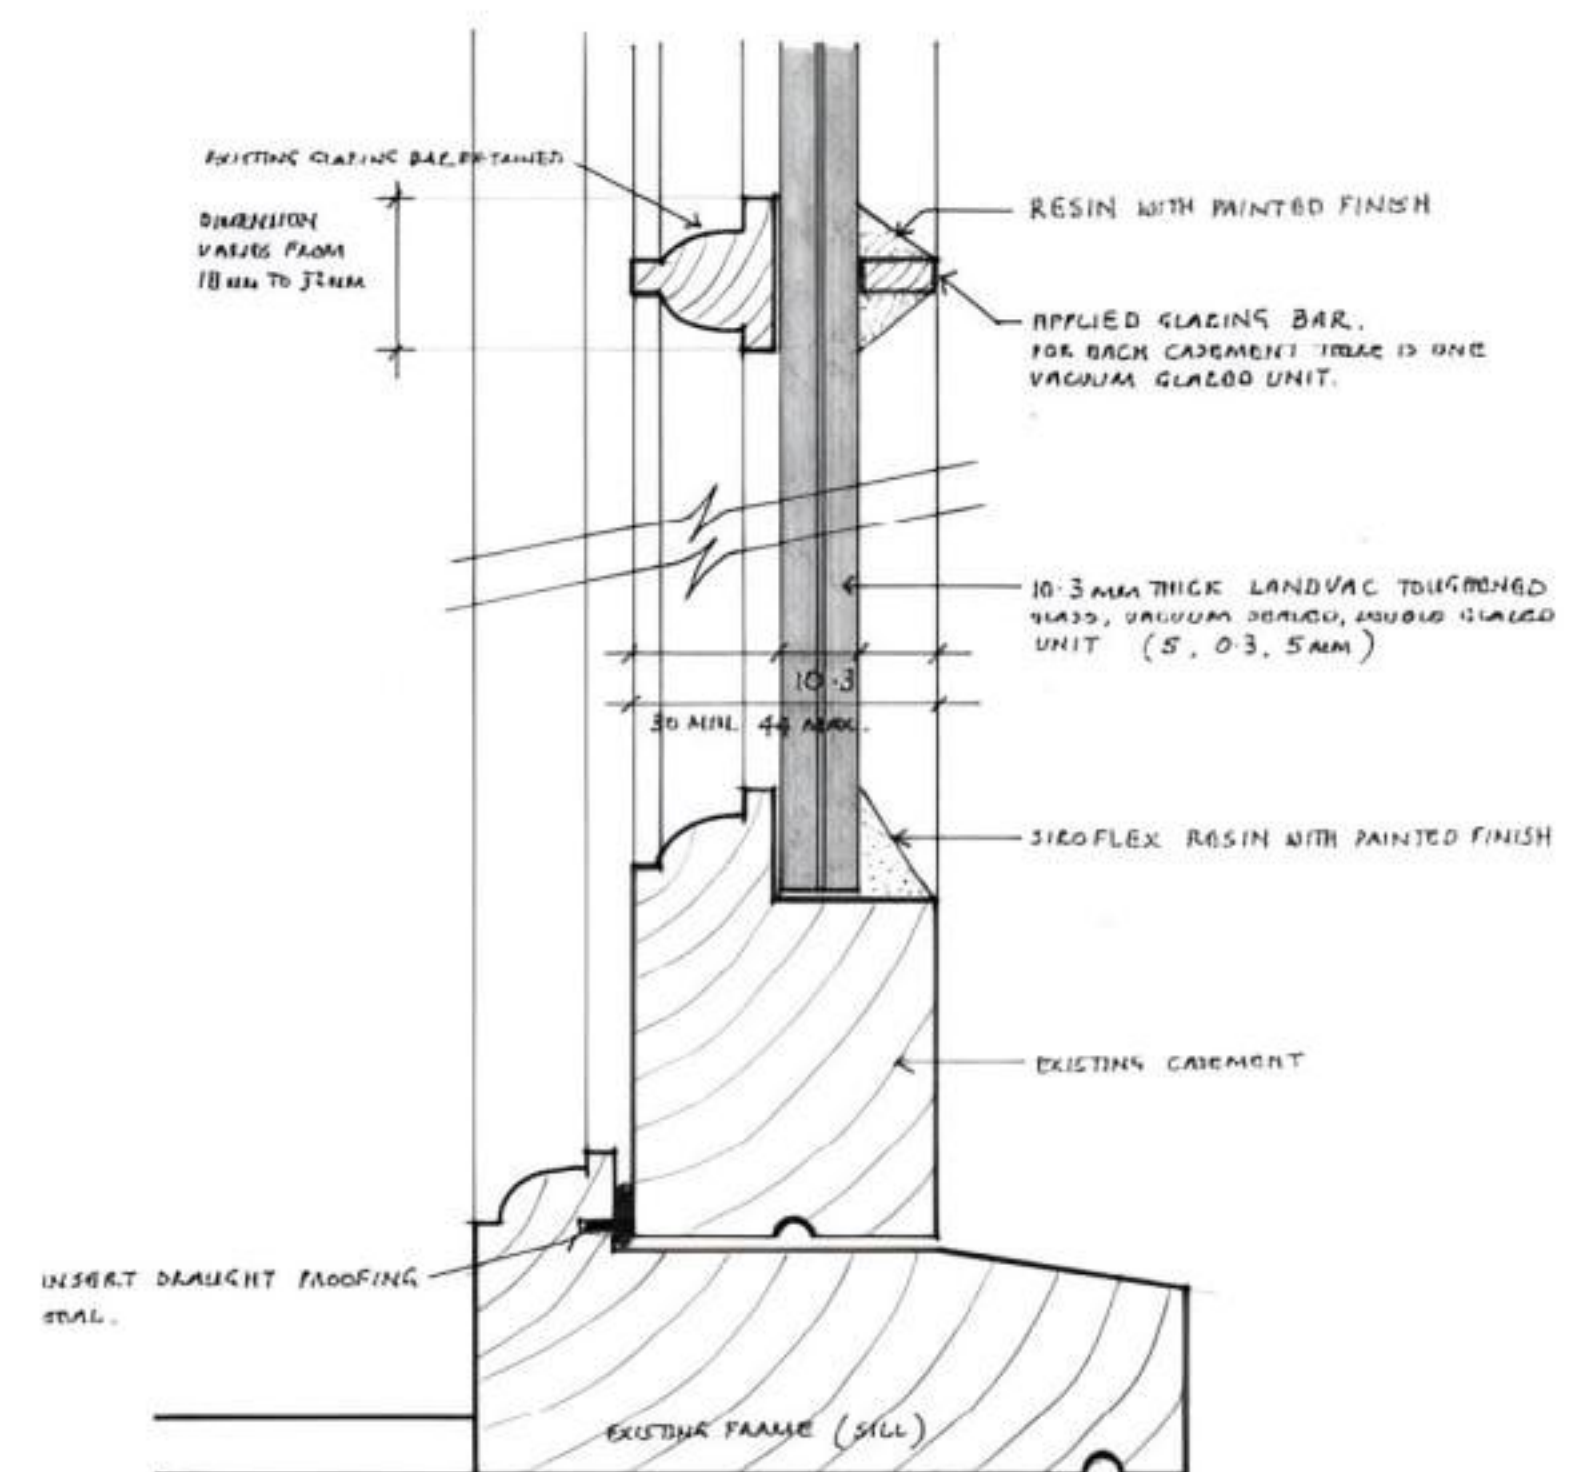

TYPICAL
EXISTING WINDOW DETAIL

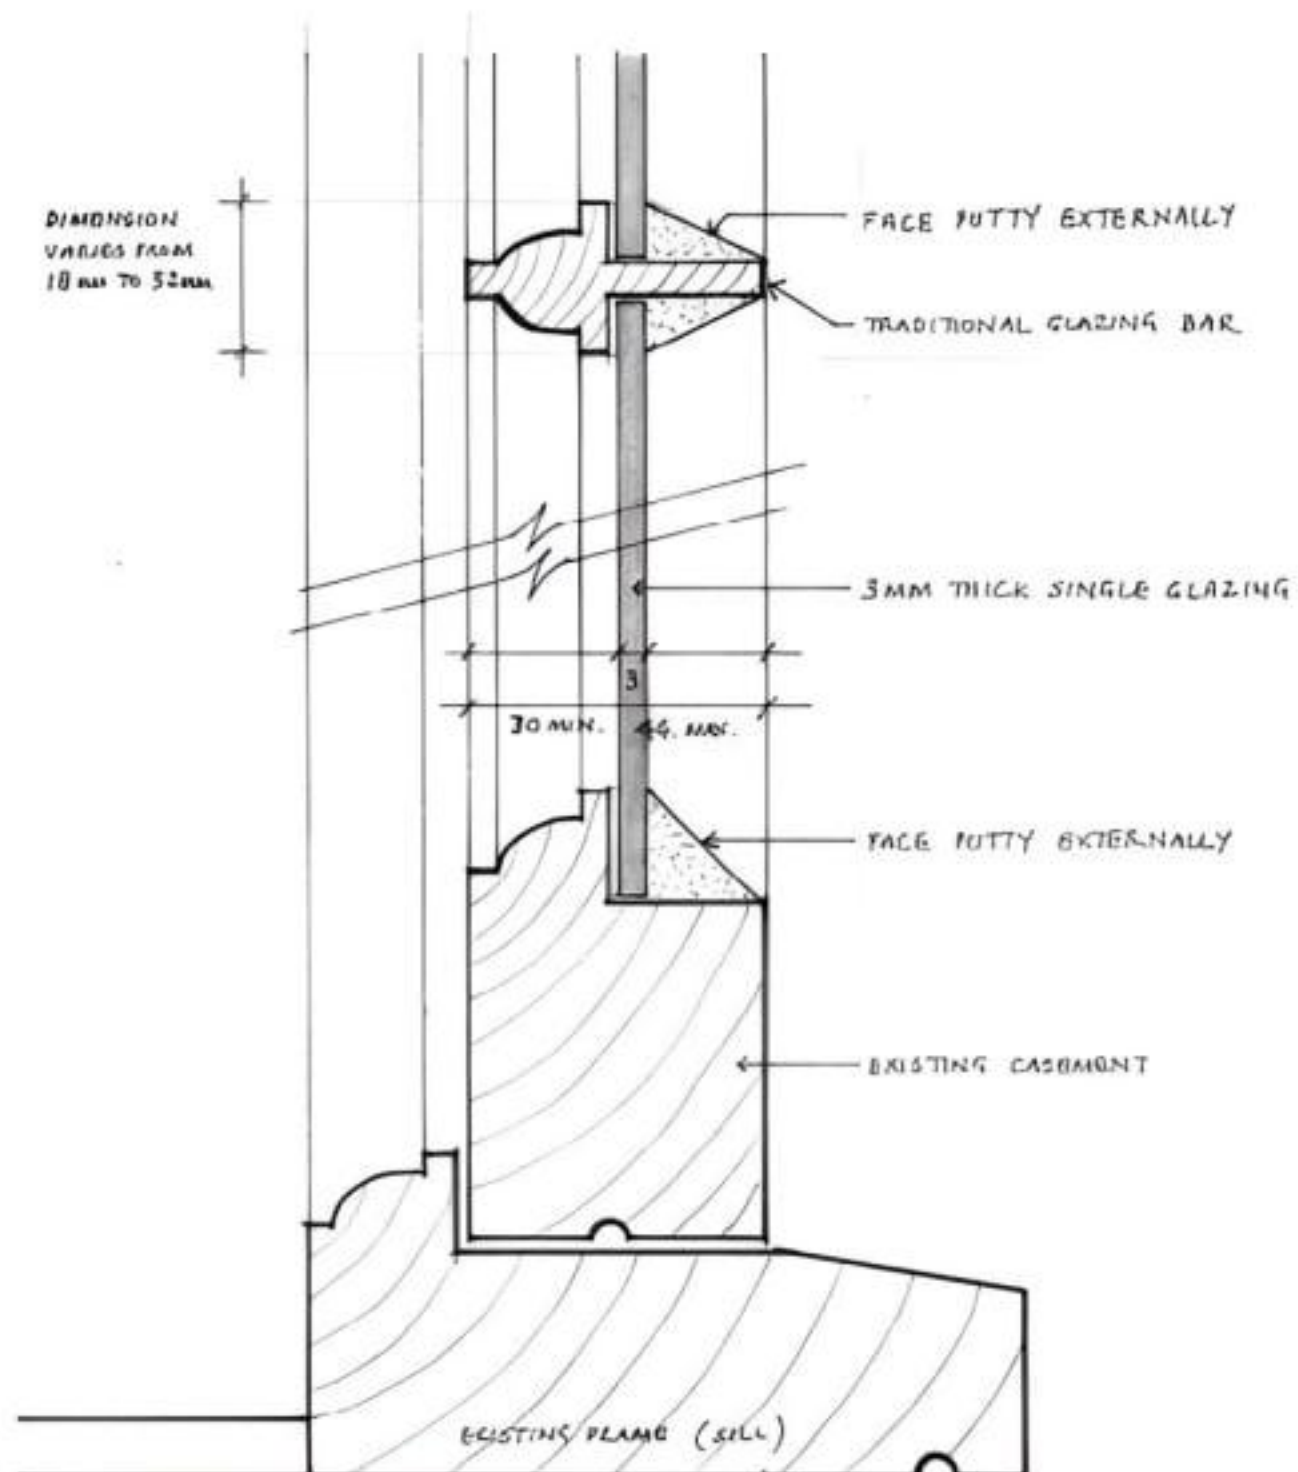