


Notes
Read in conjunction with CMP Outline Specification ref.
L060-CMP-XX-XX-SP-A-00001.

Any structure shown is intent only and shown indicatively
and all subject to detailed design by others.


Refer to General Arrangement plans for locations of all
sections. Read in conjunction with strip sections and call out
details.

Any discrepancies to be reported before any work
commences. Where discrepancies occurs between CMP and
other consultants information, the consultants reports and
specifications should take precedent when the information
is specifically related.

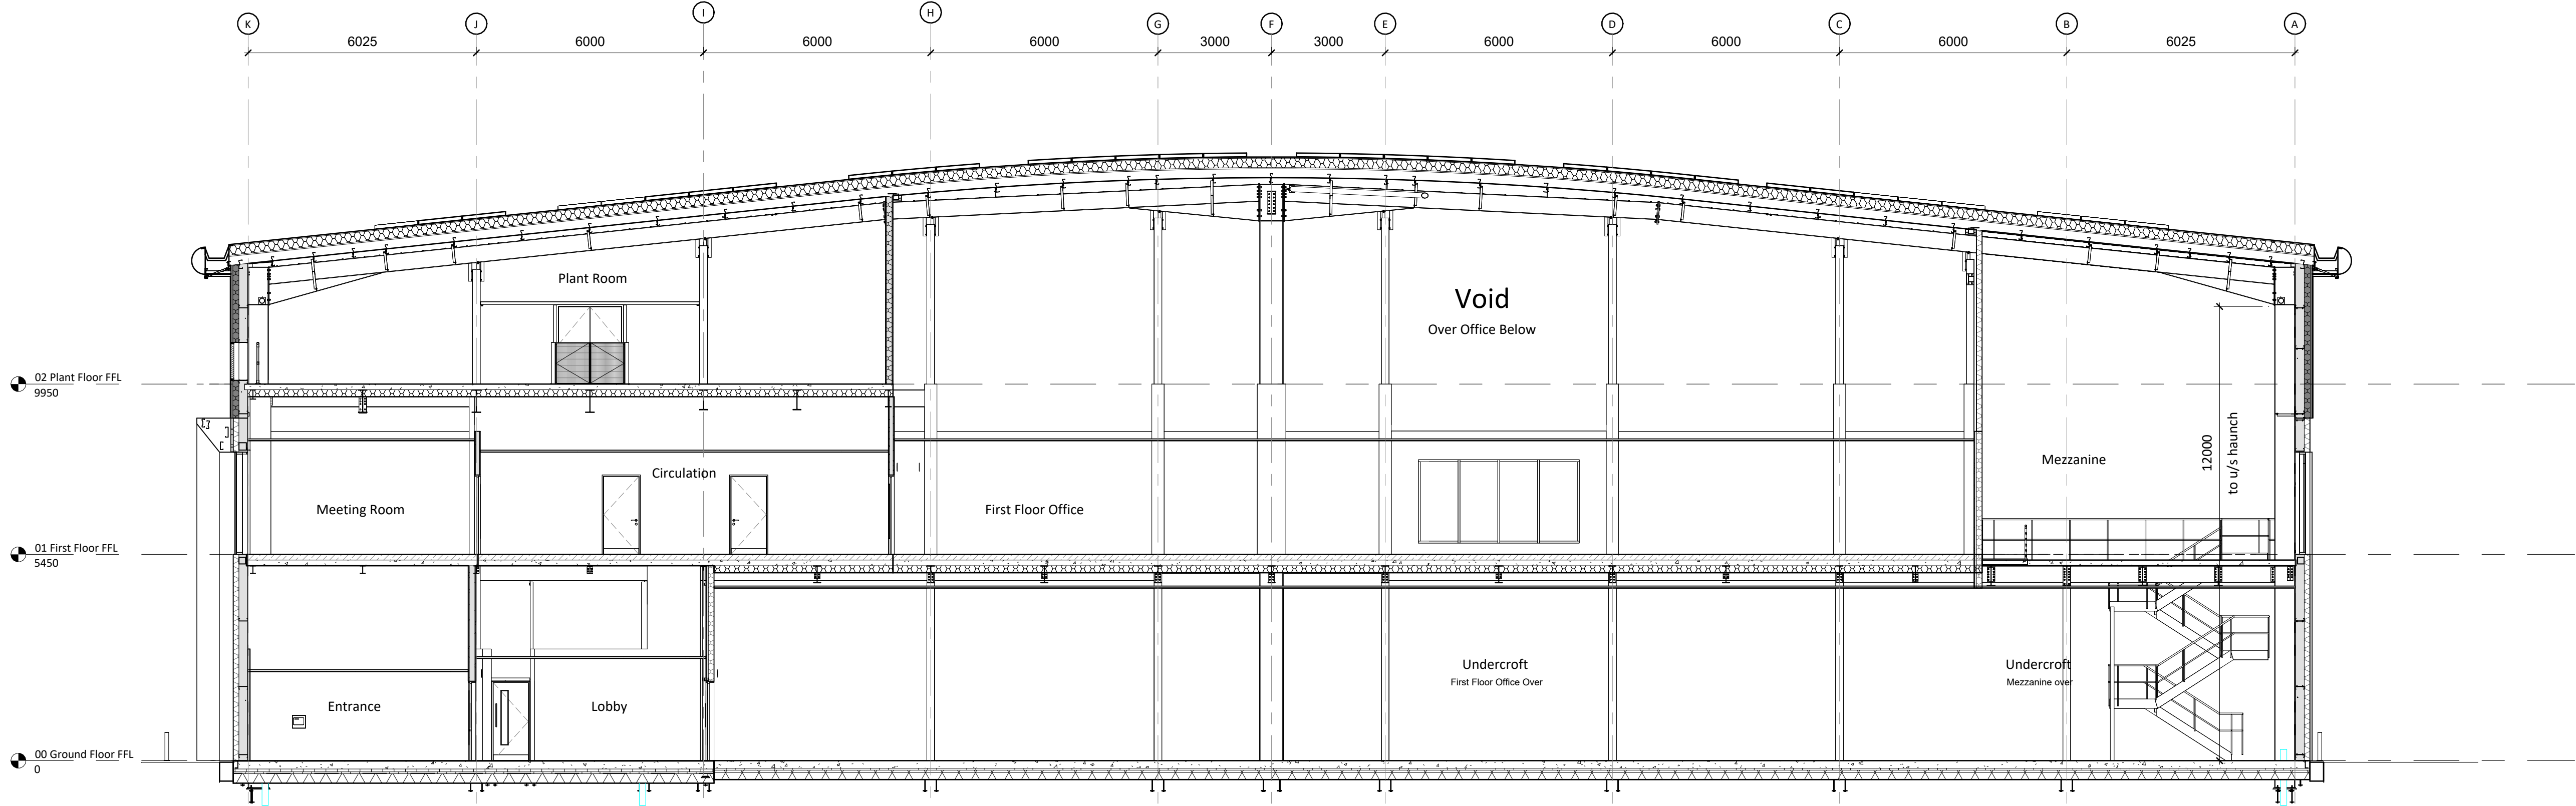

A-A Unit 1 - GA Section A-A

1 : 100

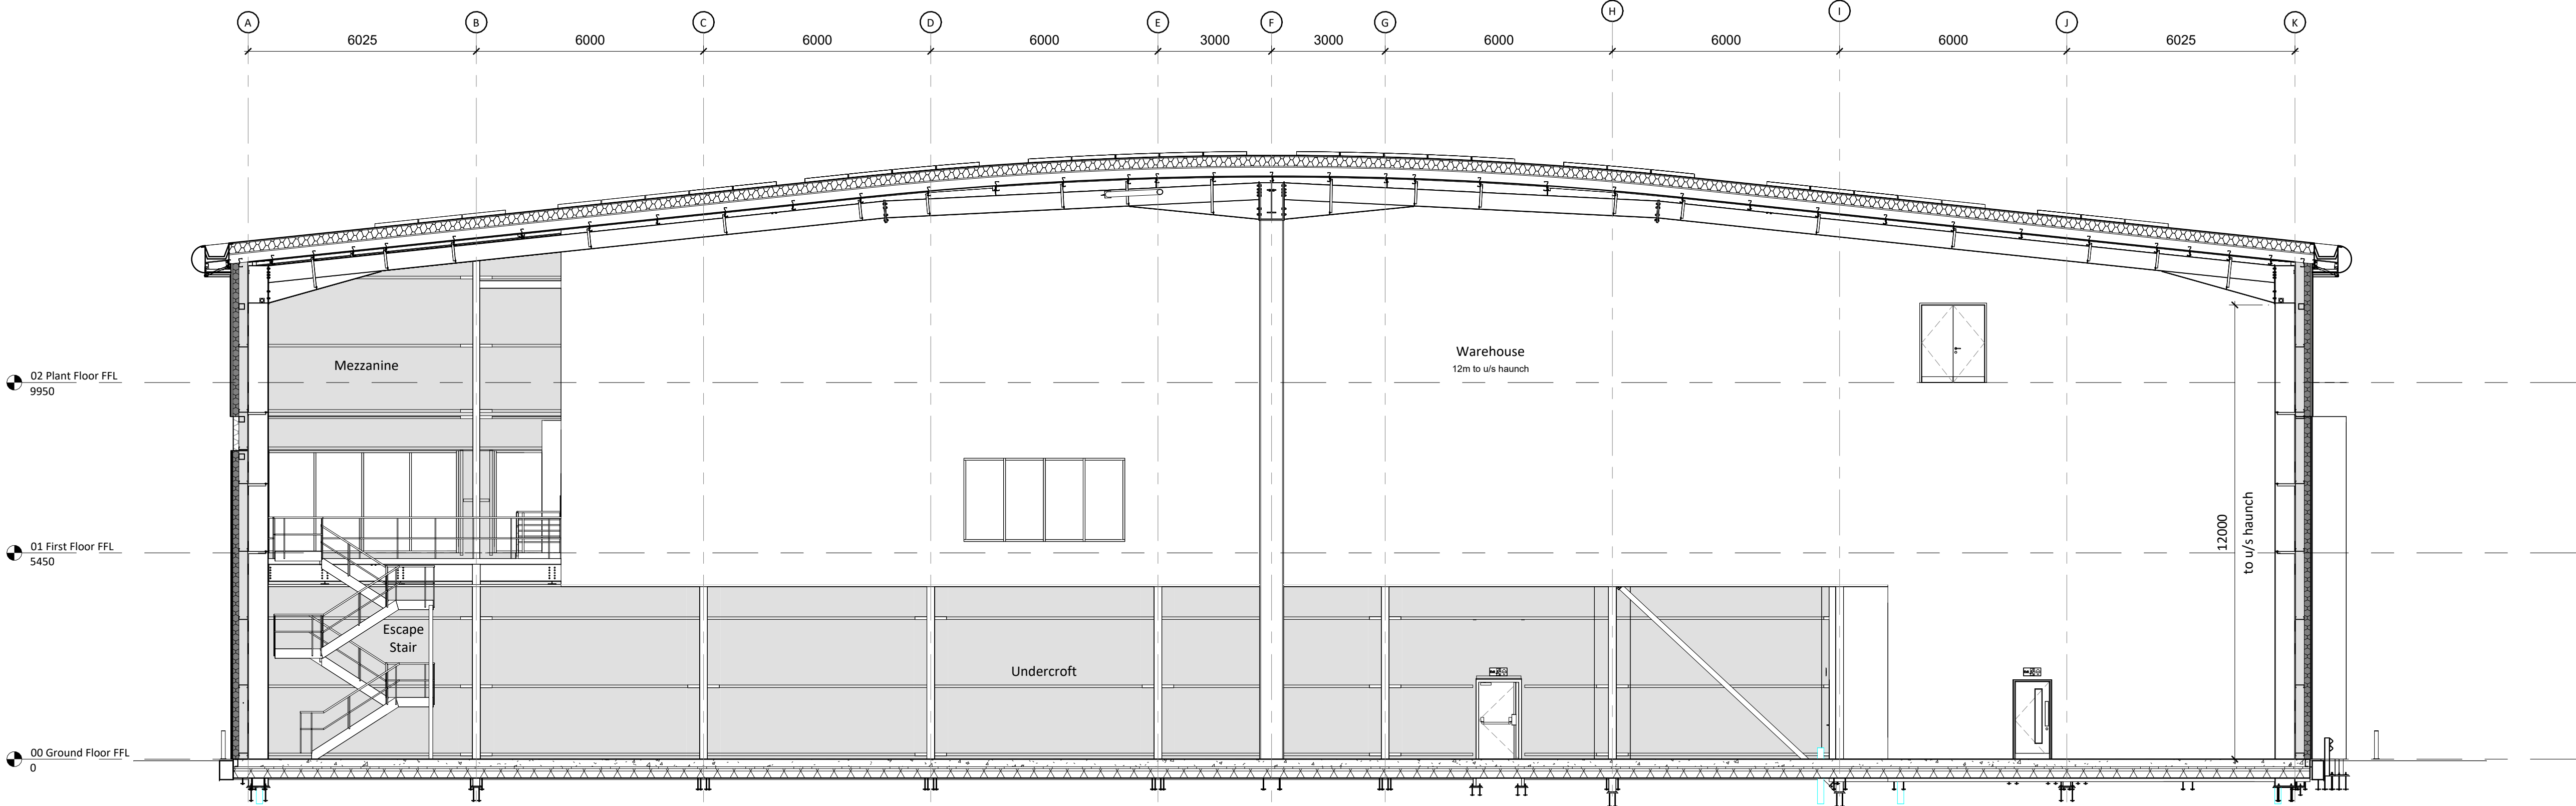

B-B Unit 1 - GA Section B-B

1 : 100

C03	Scale bar added	CF 15.10.2026
C02	Wall type IW-7.0 added	CF 20.08.2026
C01	Construction Issue	CF 26.05.2026
Rev	Description	Drm. Date

Drawing Status:

CONSTRUCTION

CMP
Architects

Client
MCS Group

Project
Letchworth, Ave One

Title
Unit 1 - Typical Sections

Scale @ A1	Drawn	Date	Revision
1 : 100	KM	25.04.2025	C03

Drg.No.

L060-CMP-U1-ZZ-DR-A-01250

Do not scale from this drawing, use figured dimensions only. Subject to accurate
site survey. All dimensions to be checked and verified for any discrepancies. All
drawings to be read in conjunction with all CMP Architects and other consultants '
contract documentation. Any discrepancies to be reported before any work
commences. All items installed by others are to be fully site coordinated and
programmed with the Contractor. All products to be installed to manufacturers
recommendations. ©Copyright CMP Architects

