
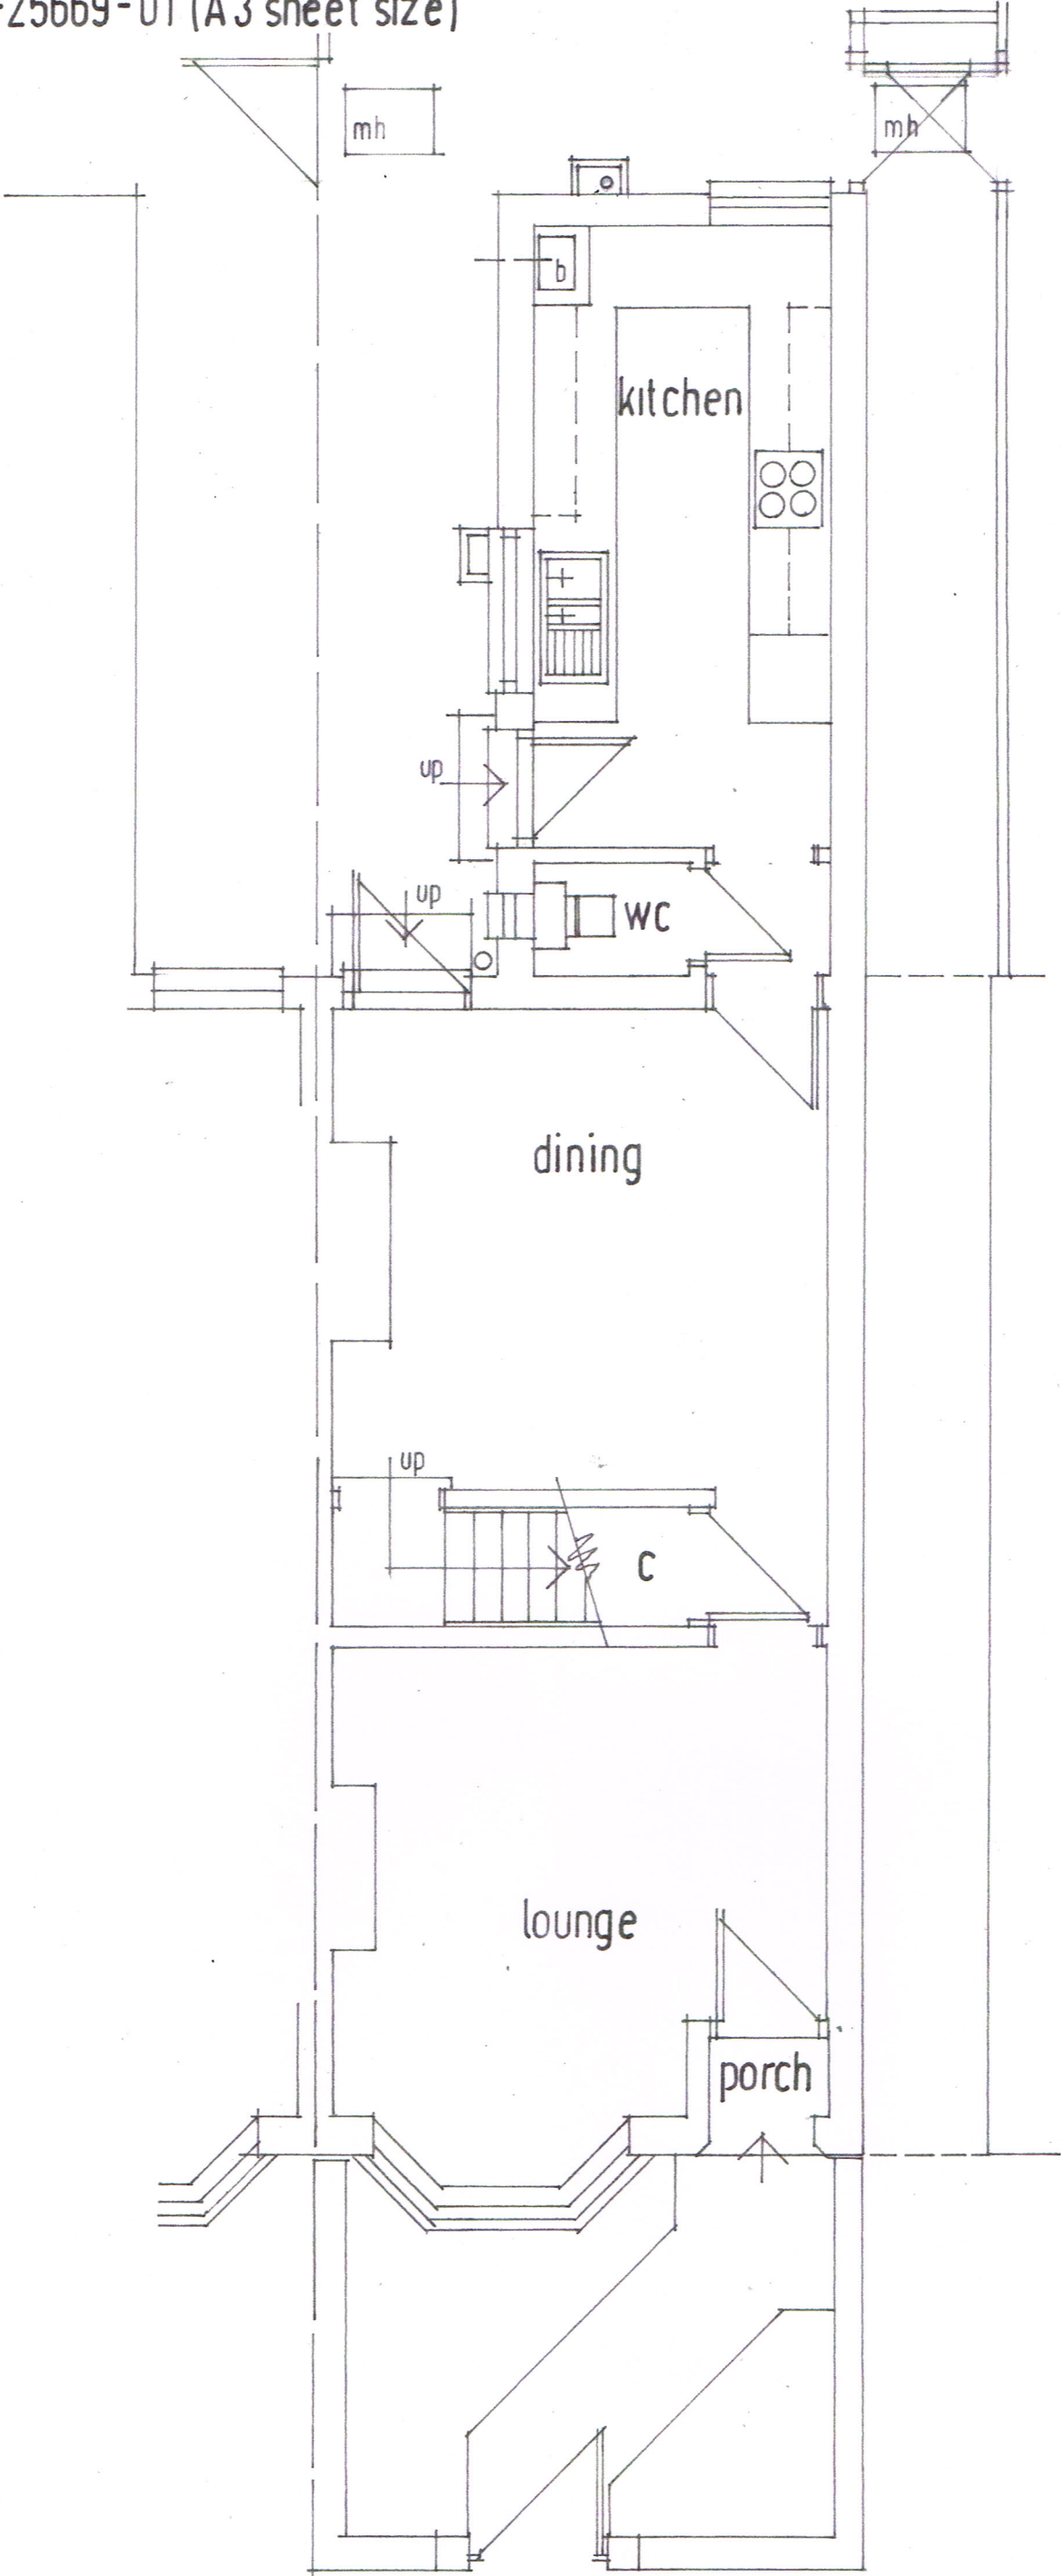


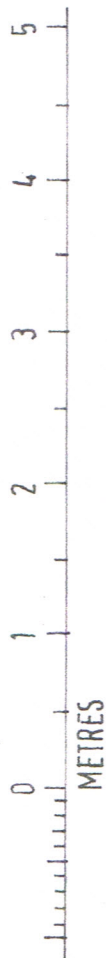

GROUND FLOOR PLAN