
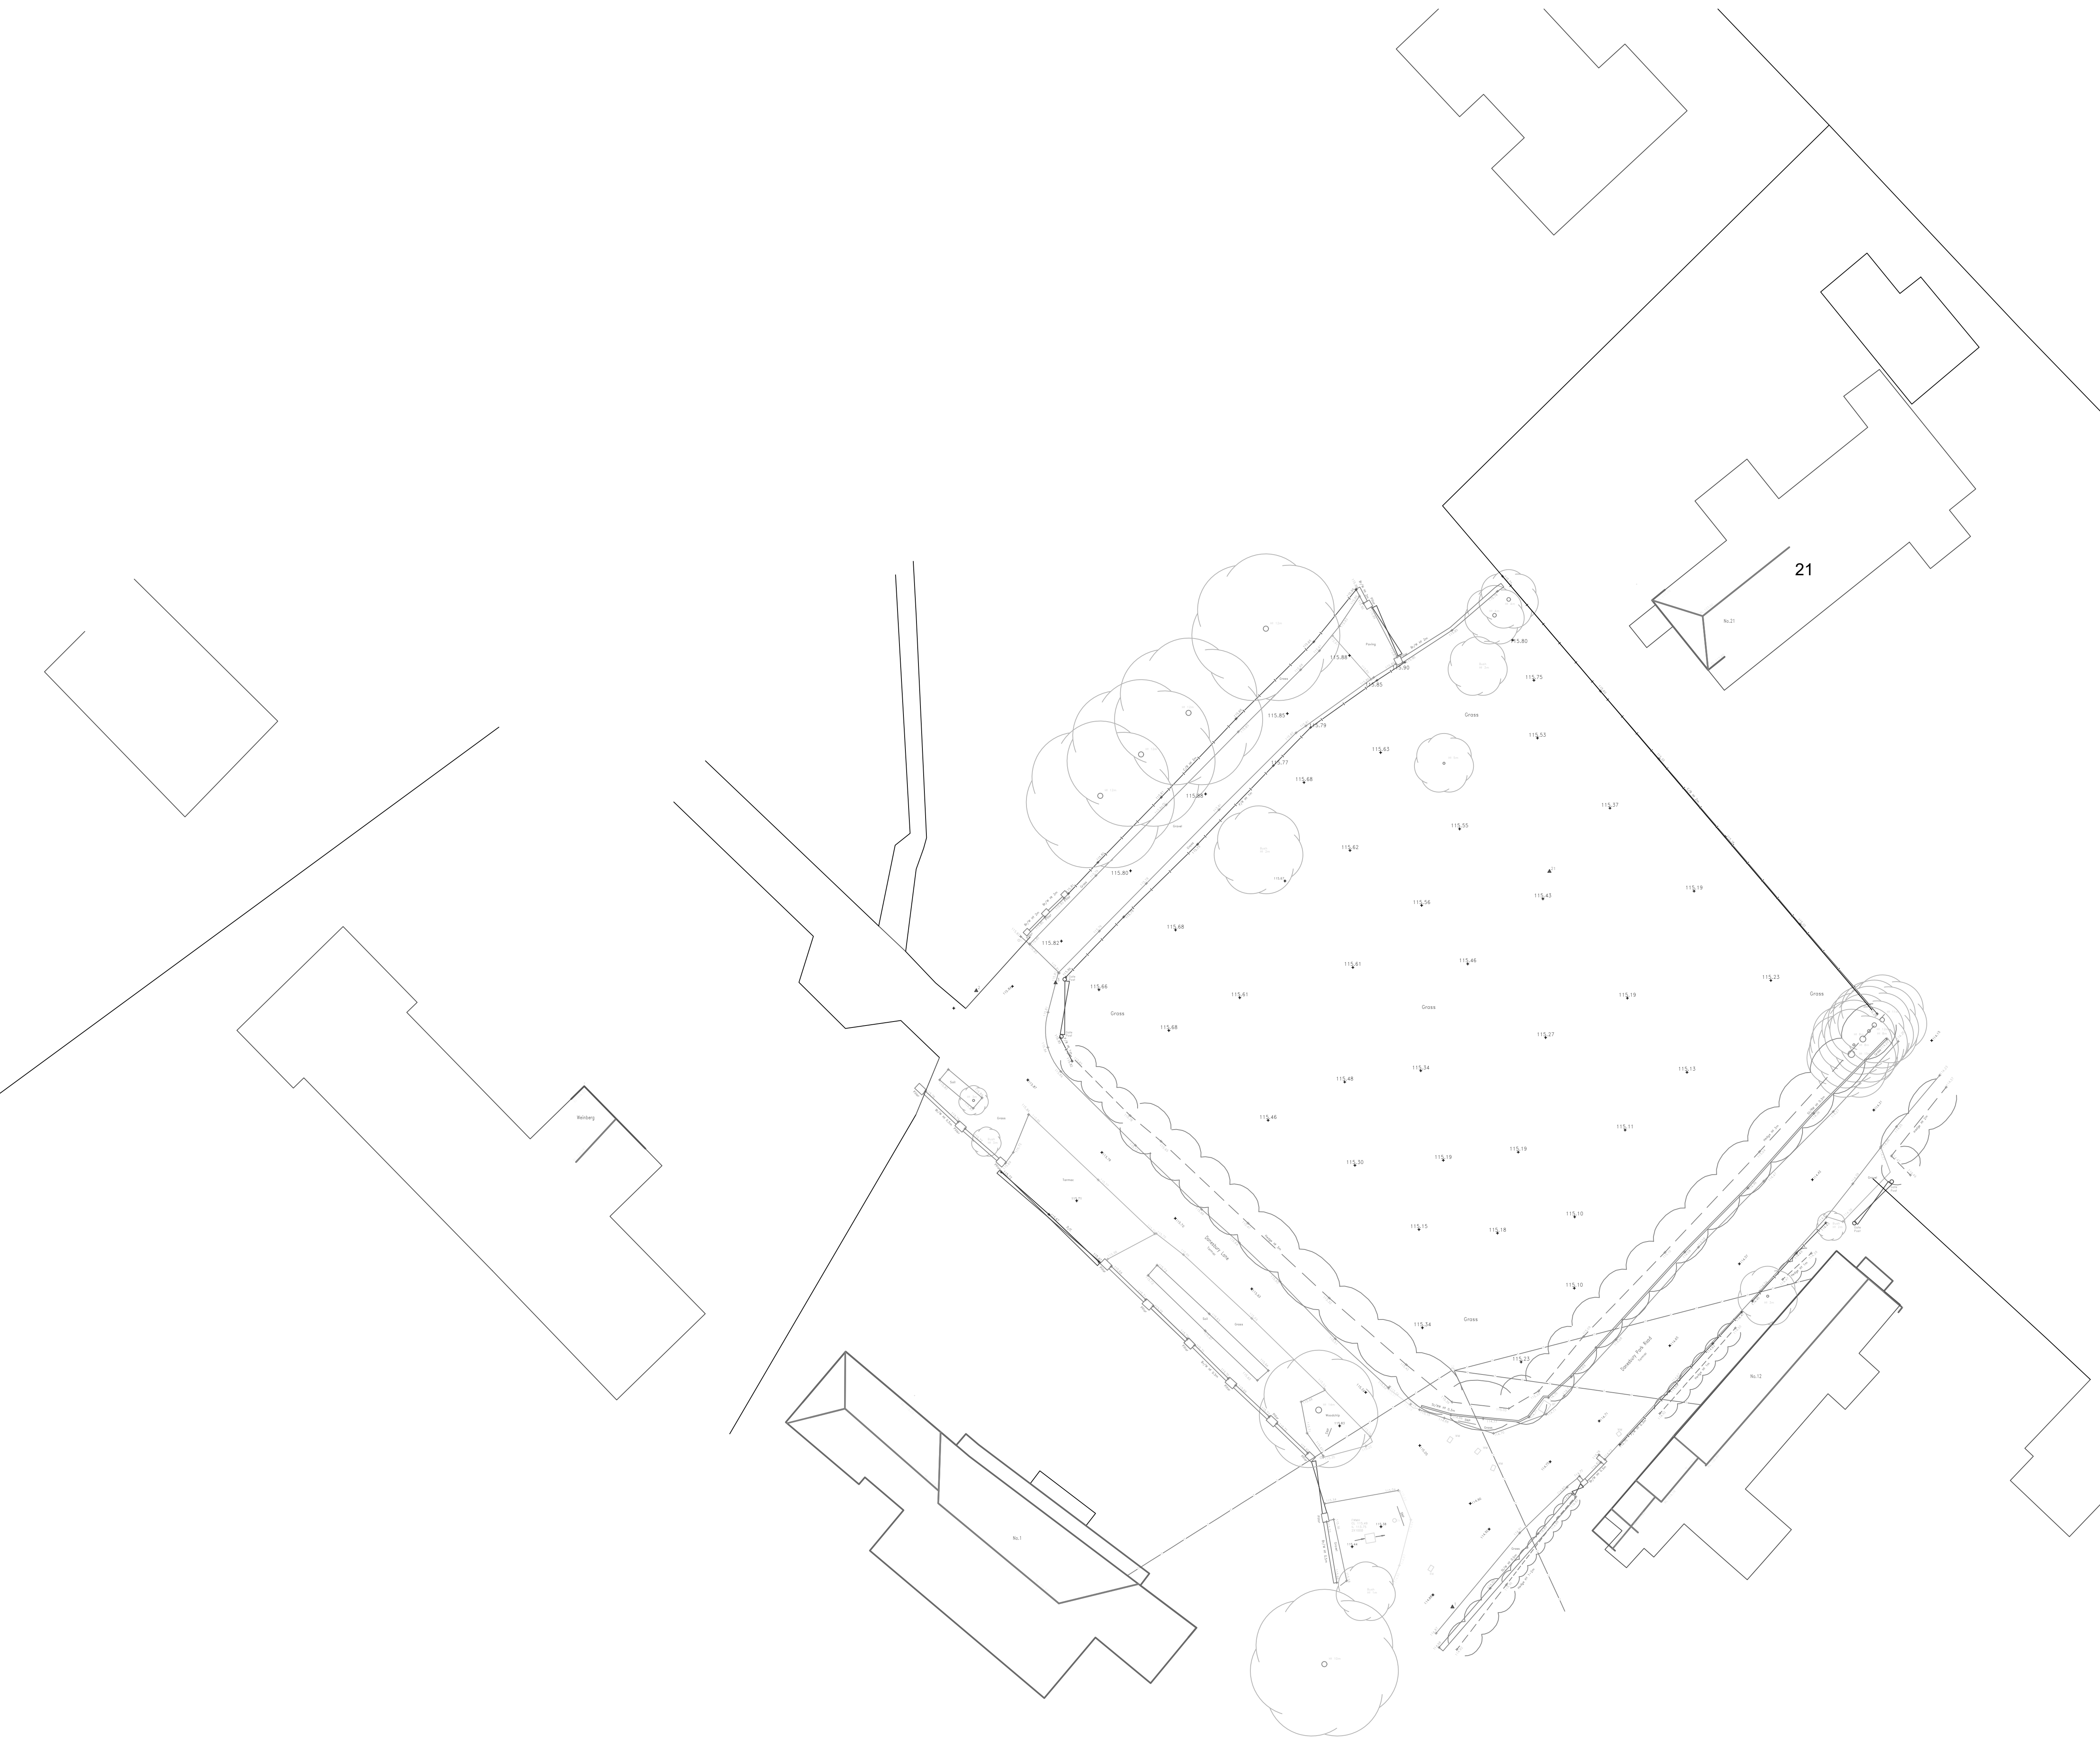


Notes
All dimensions to be checked on site prior to the commencement of construction and any discrepancy reported to the construction manager.
This drawing may not be reproduced without written consent
All copyrights reserved
Metric drawing all imperial dims approximate
subcontractors MUST ensure they have the latest issue drawing before they commence work on site.

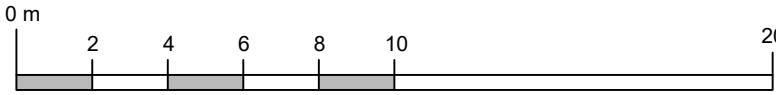

A 29.01.2026 Adjoining buildings added

Rev. Date

Project **Proposed Development
Land Adjacent
21 Danesbury Park Road,
Welwyn**


Title **Block Plan
As Existing**

Scale **1/200 (at A1)**

Orig. No

Date **Aug 2025**

622-002-A

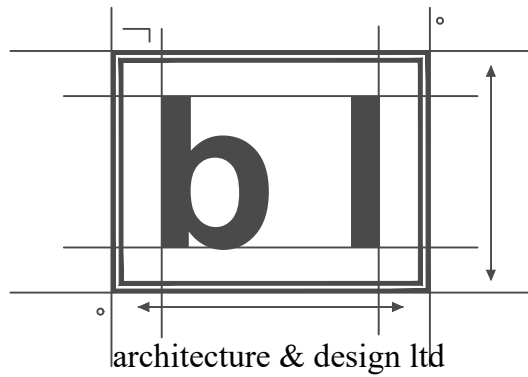

The Studio
Preston
5 Chequers Cottages
Herts SG4 7TY
Telephone 01462 433443
e-mail b.l.a.d.architects@gmail.com