


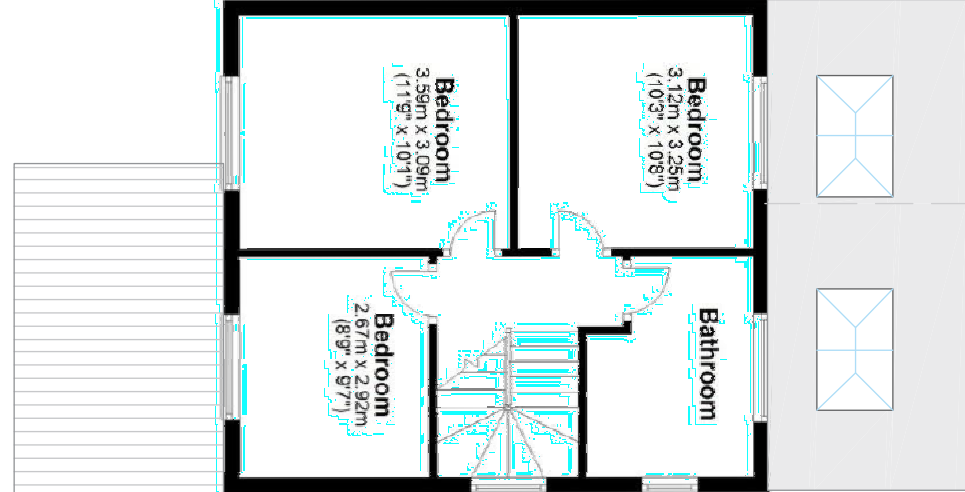
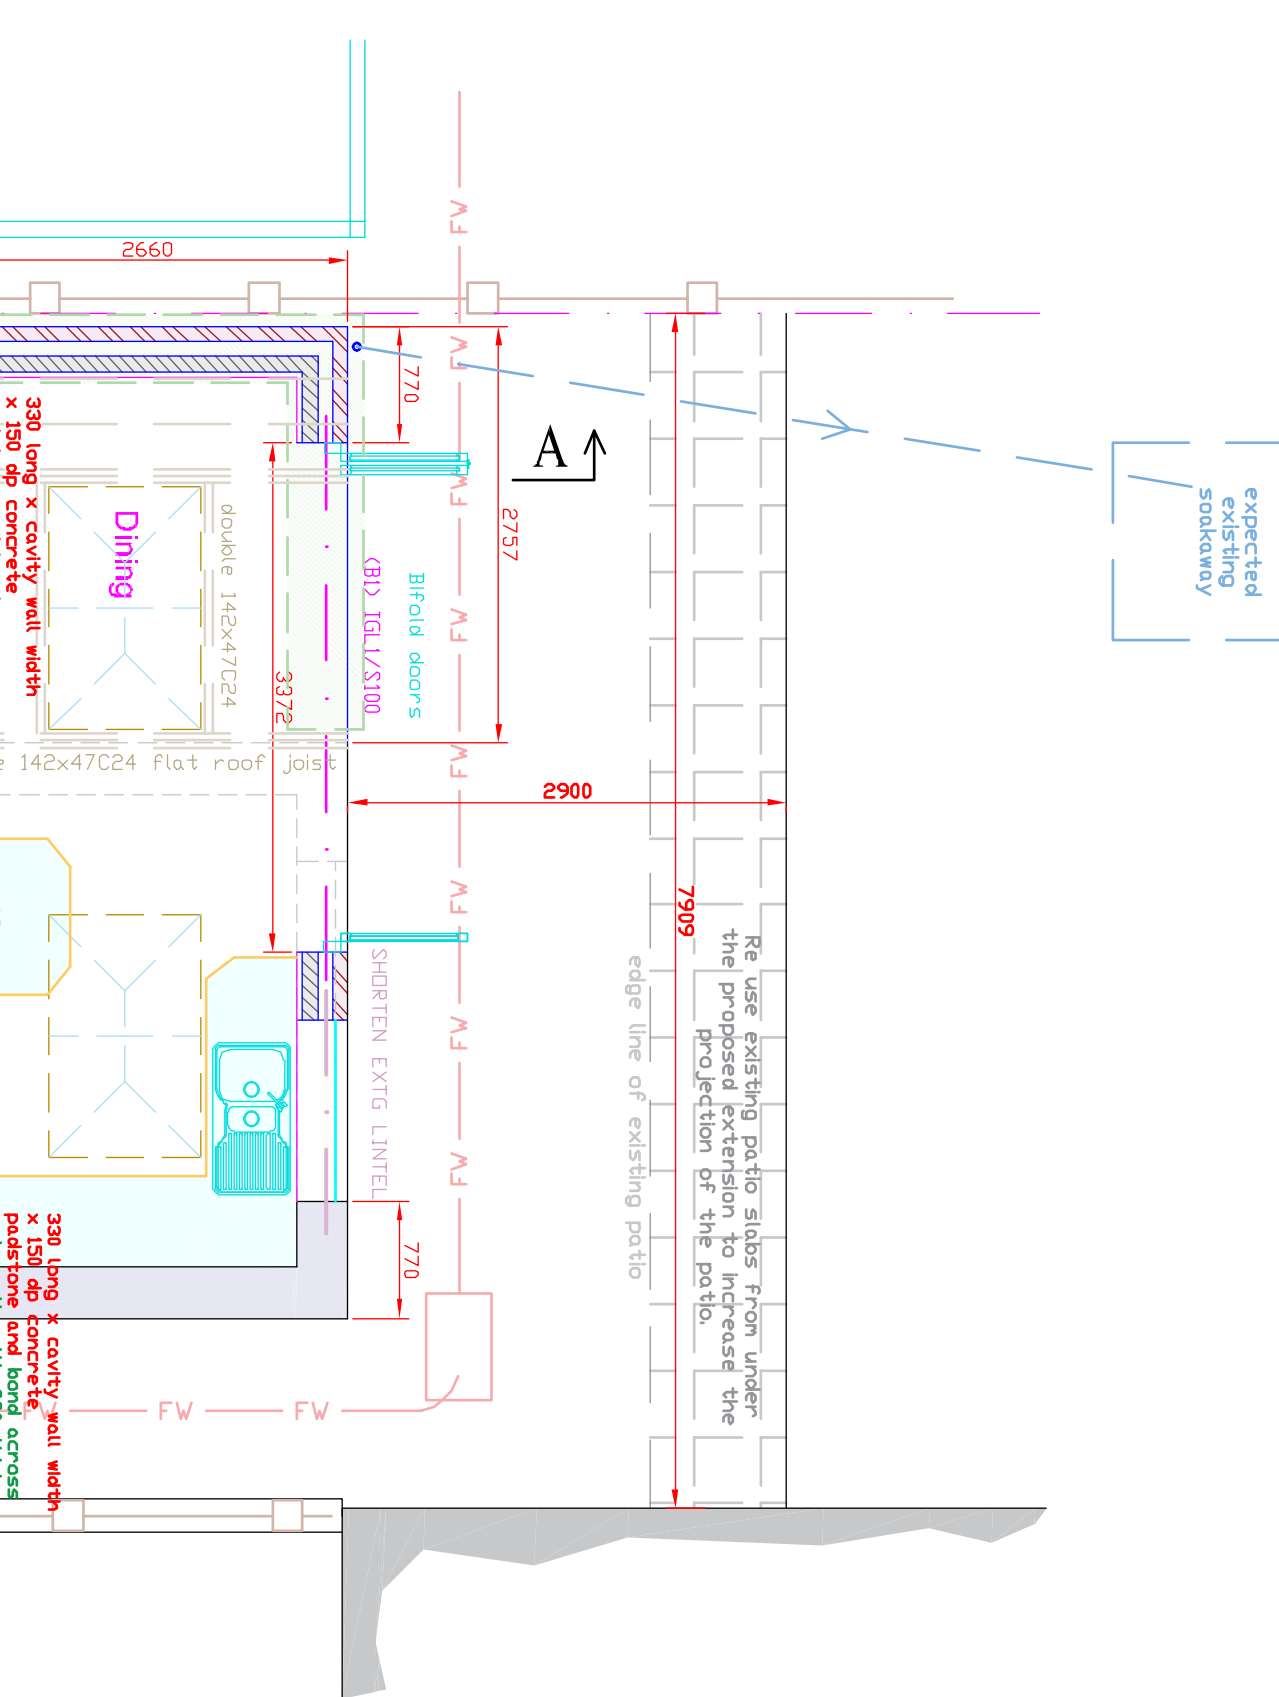
 
 
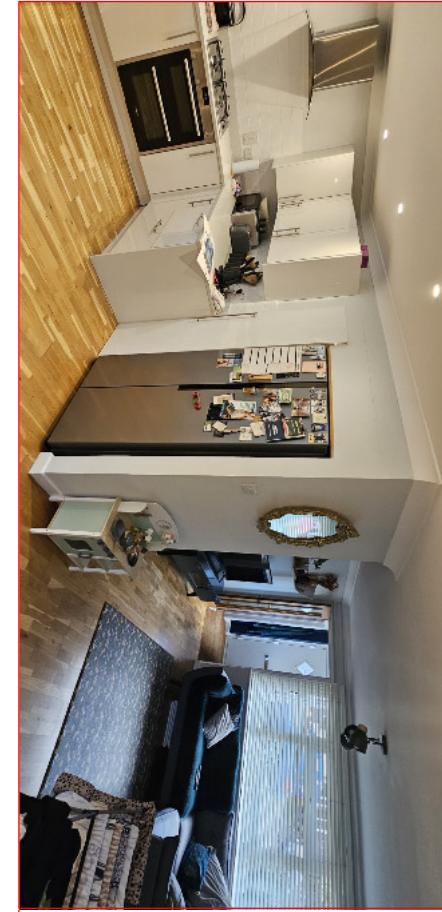
 
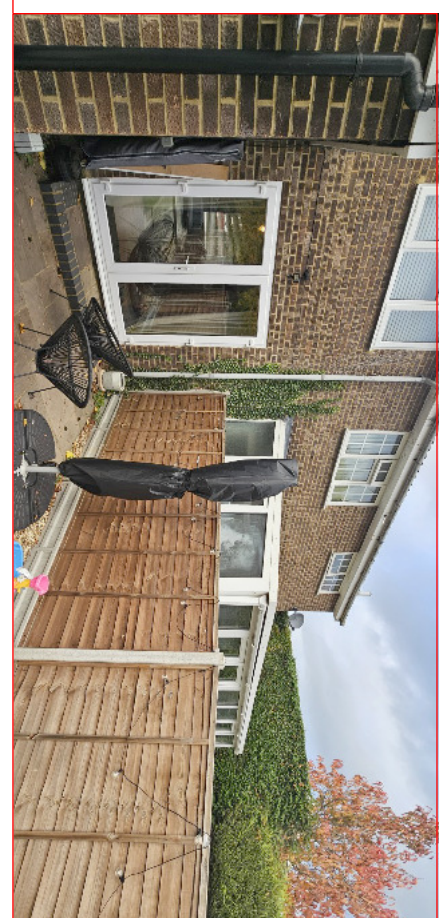
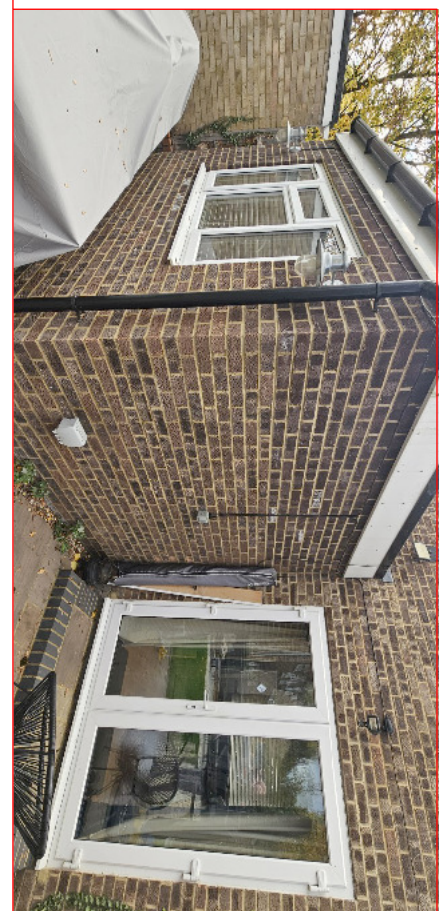
 


 


Proposed First Floor Plan
/Roof plan. (1:100 scale)

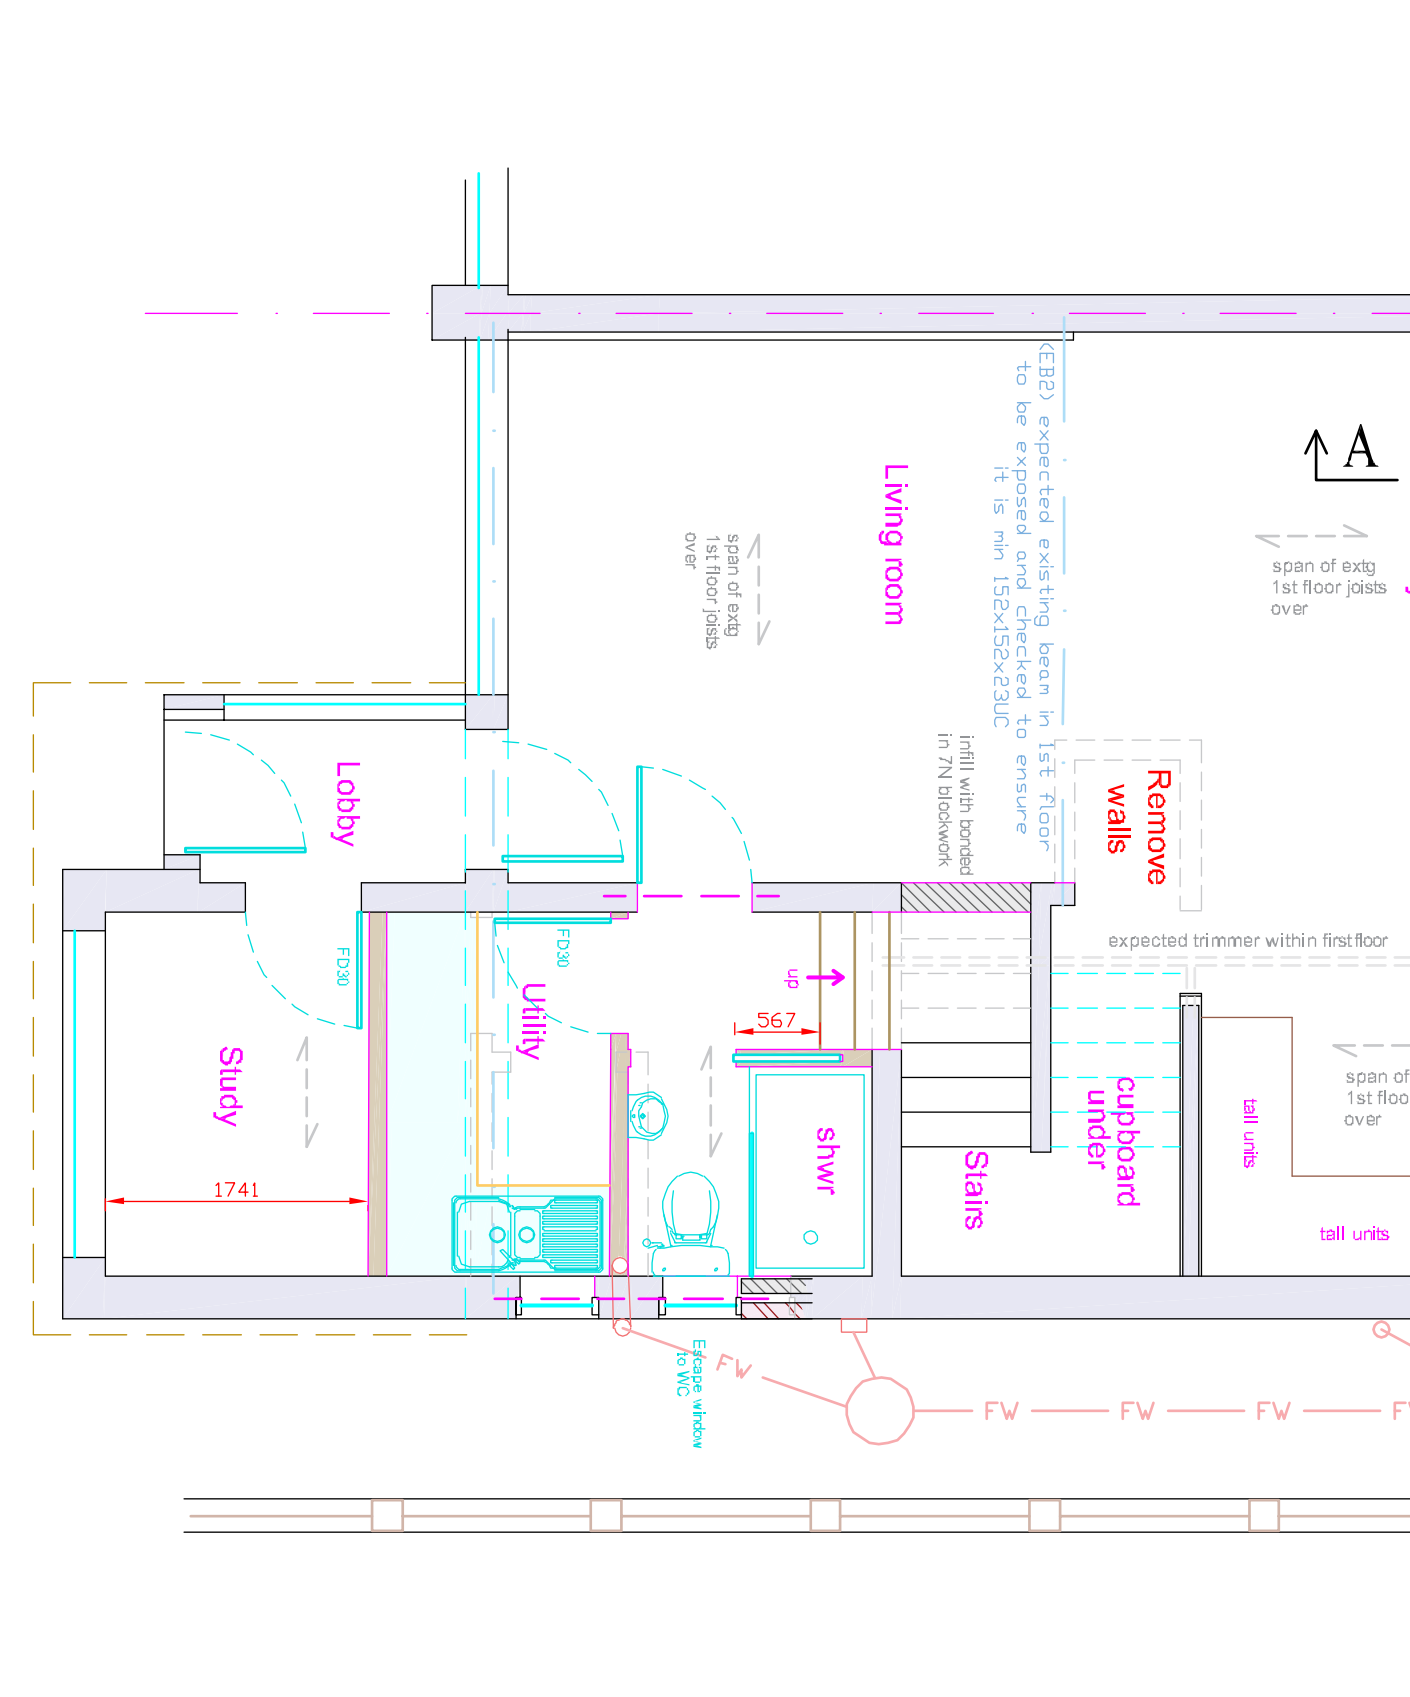


Proposed Ground Floor Plan. (1:50 scale)

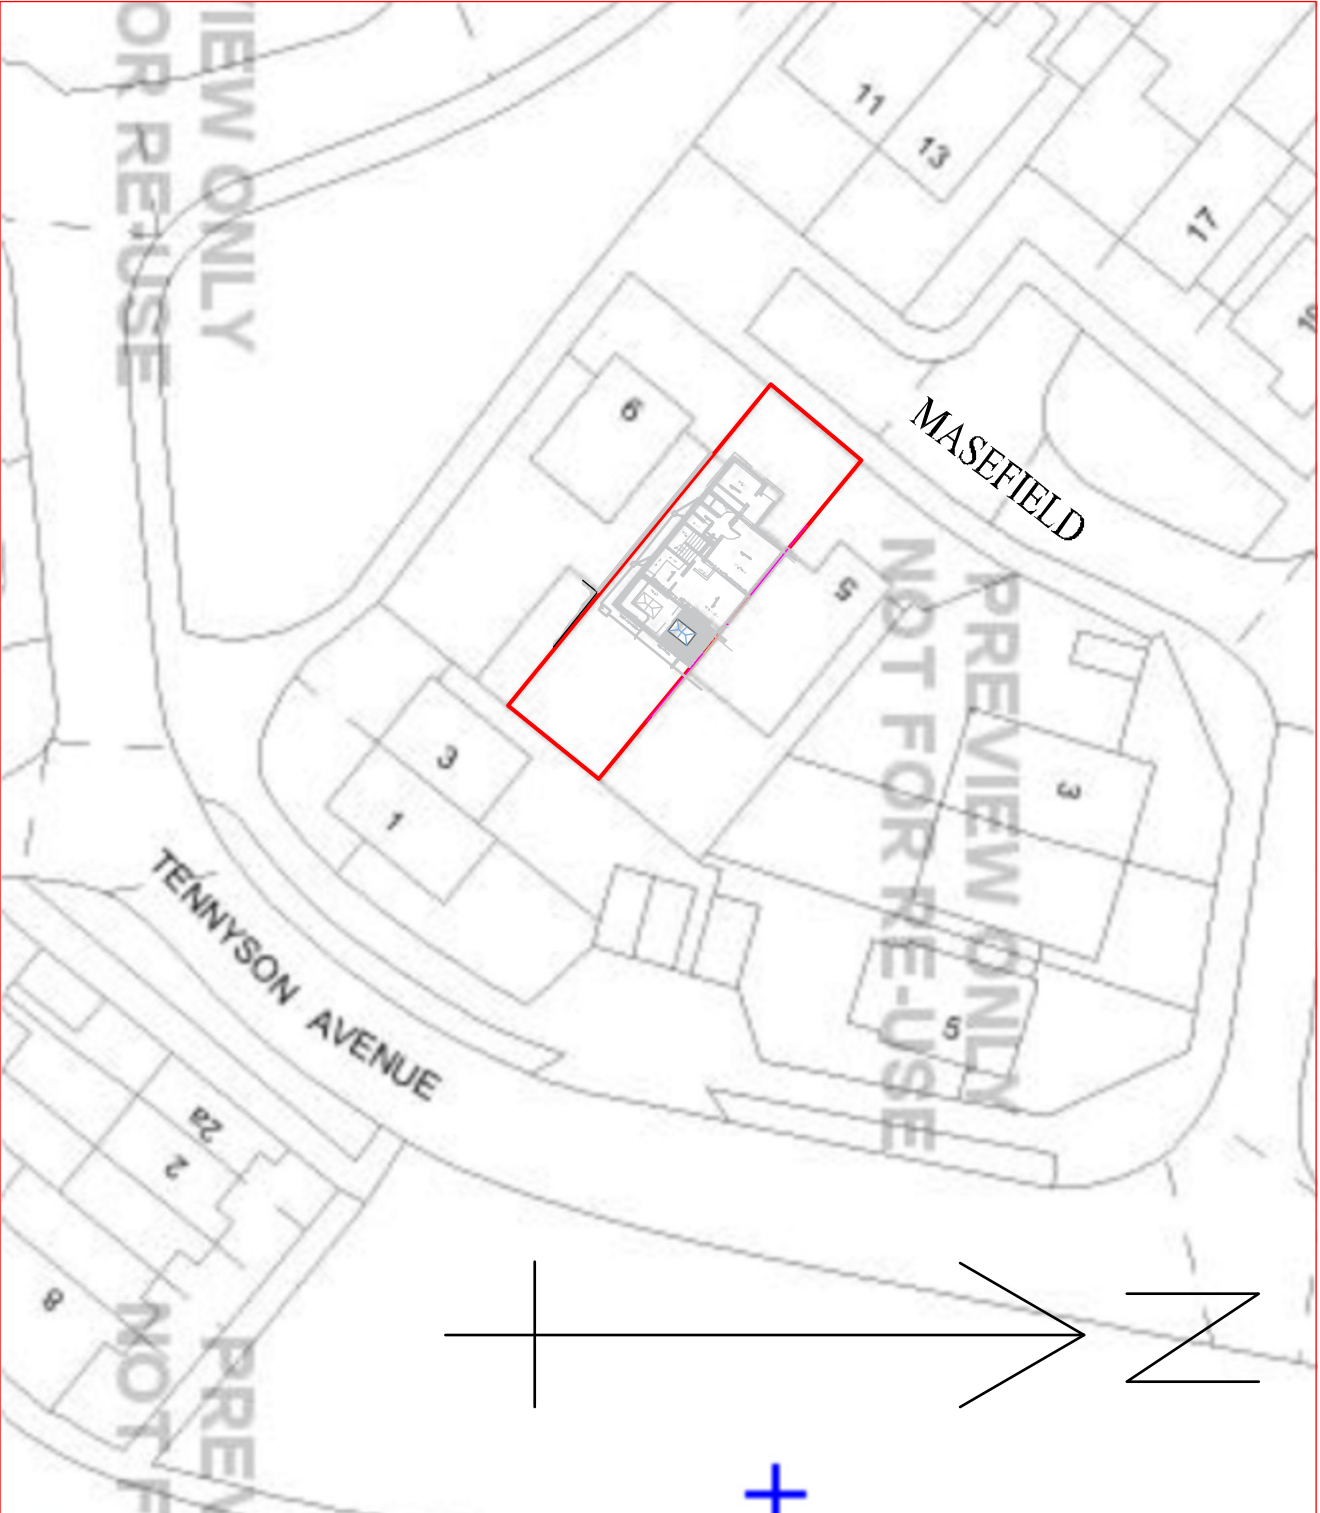


Proposed Block Plan. (1:500 scale)

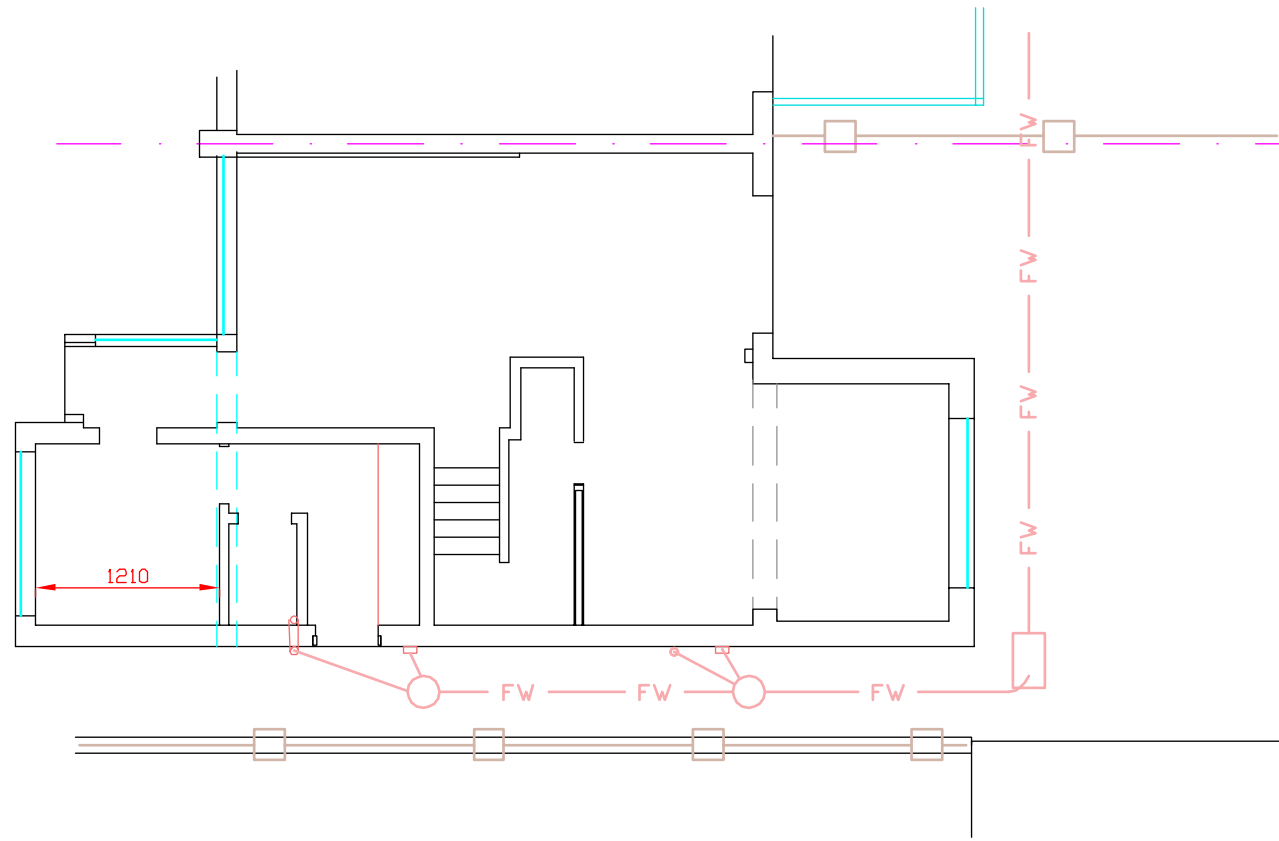

Existing Ground Floor Plan.
(1:100 scale)

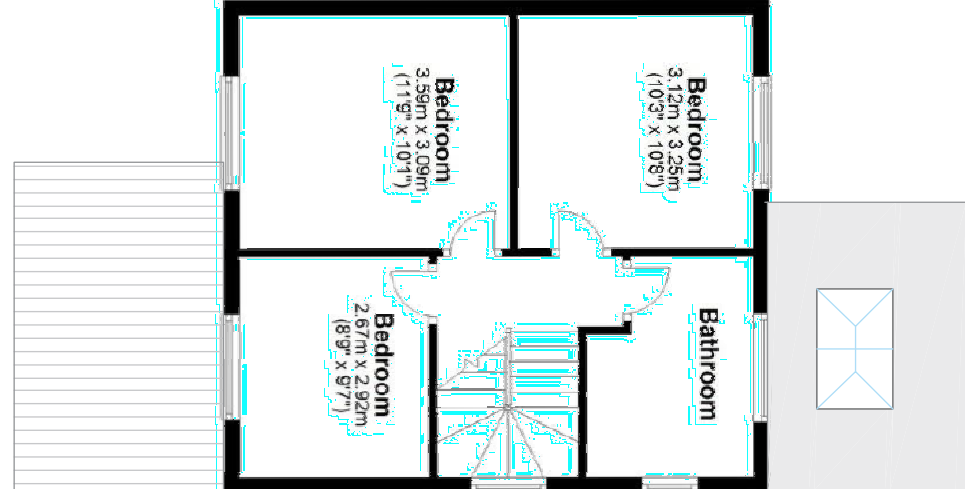

Existing First Floor Plan
/Roof plan. (1:100 scale)

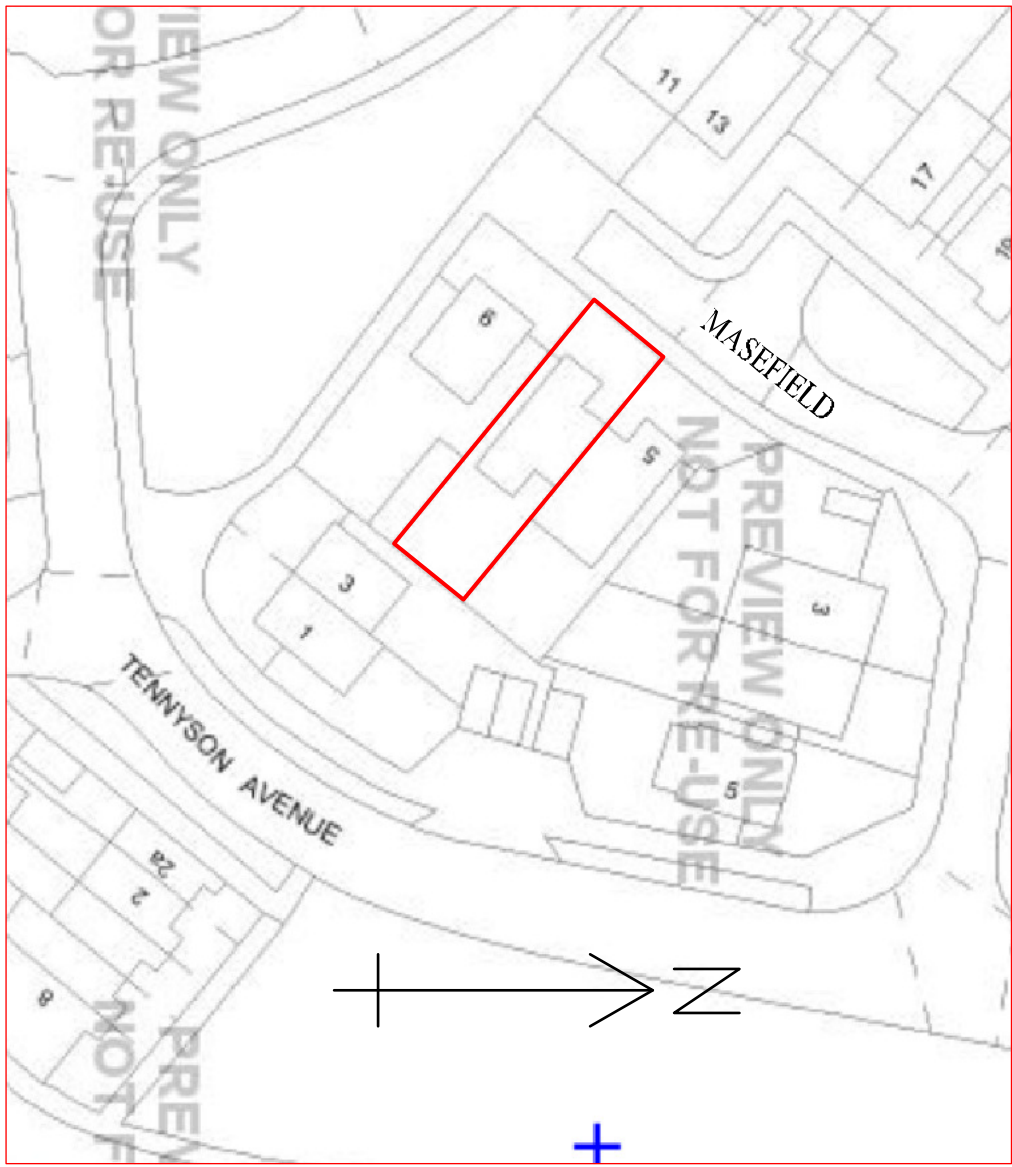

Location Plan. (1:1250 scale)

REVISION	DESCRIPTION	DATE
1	October 2025	
2	October 2025	
