


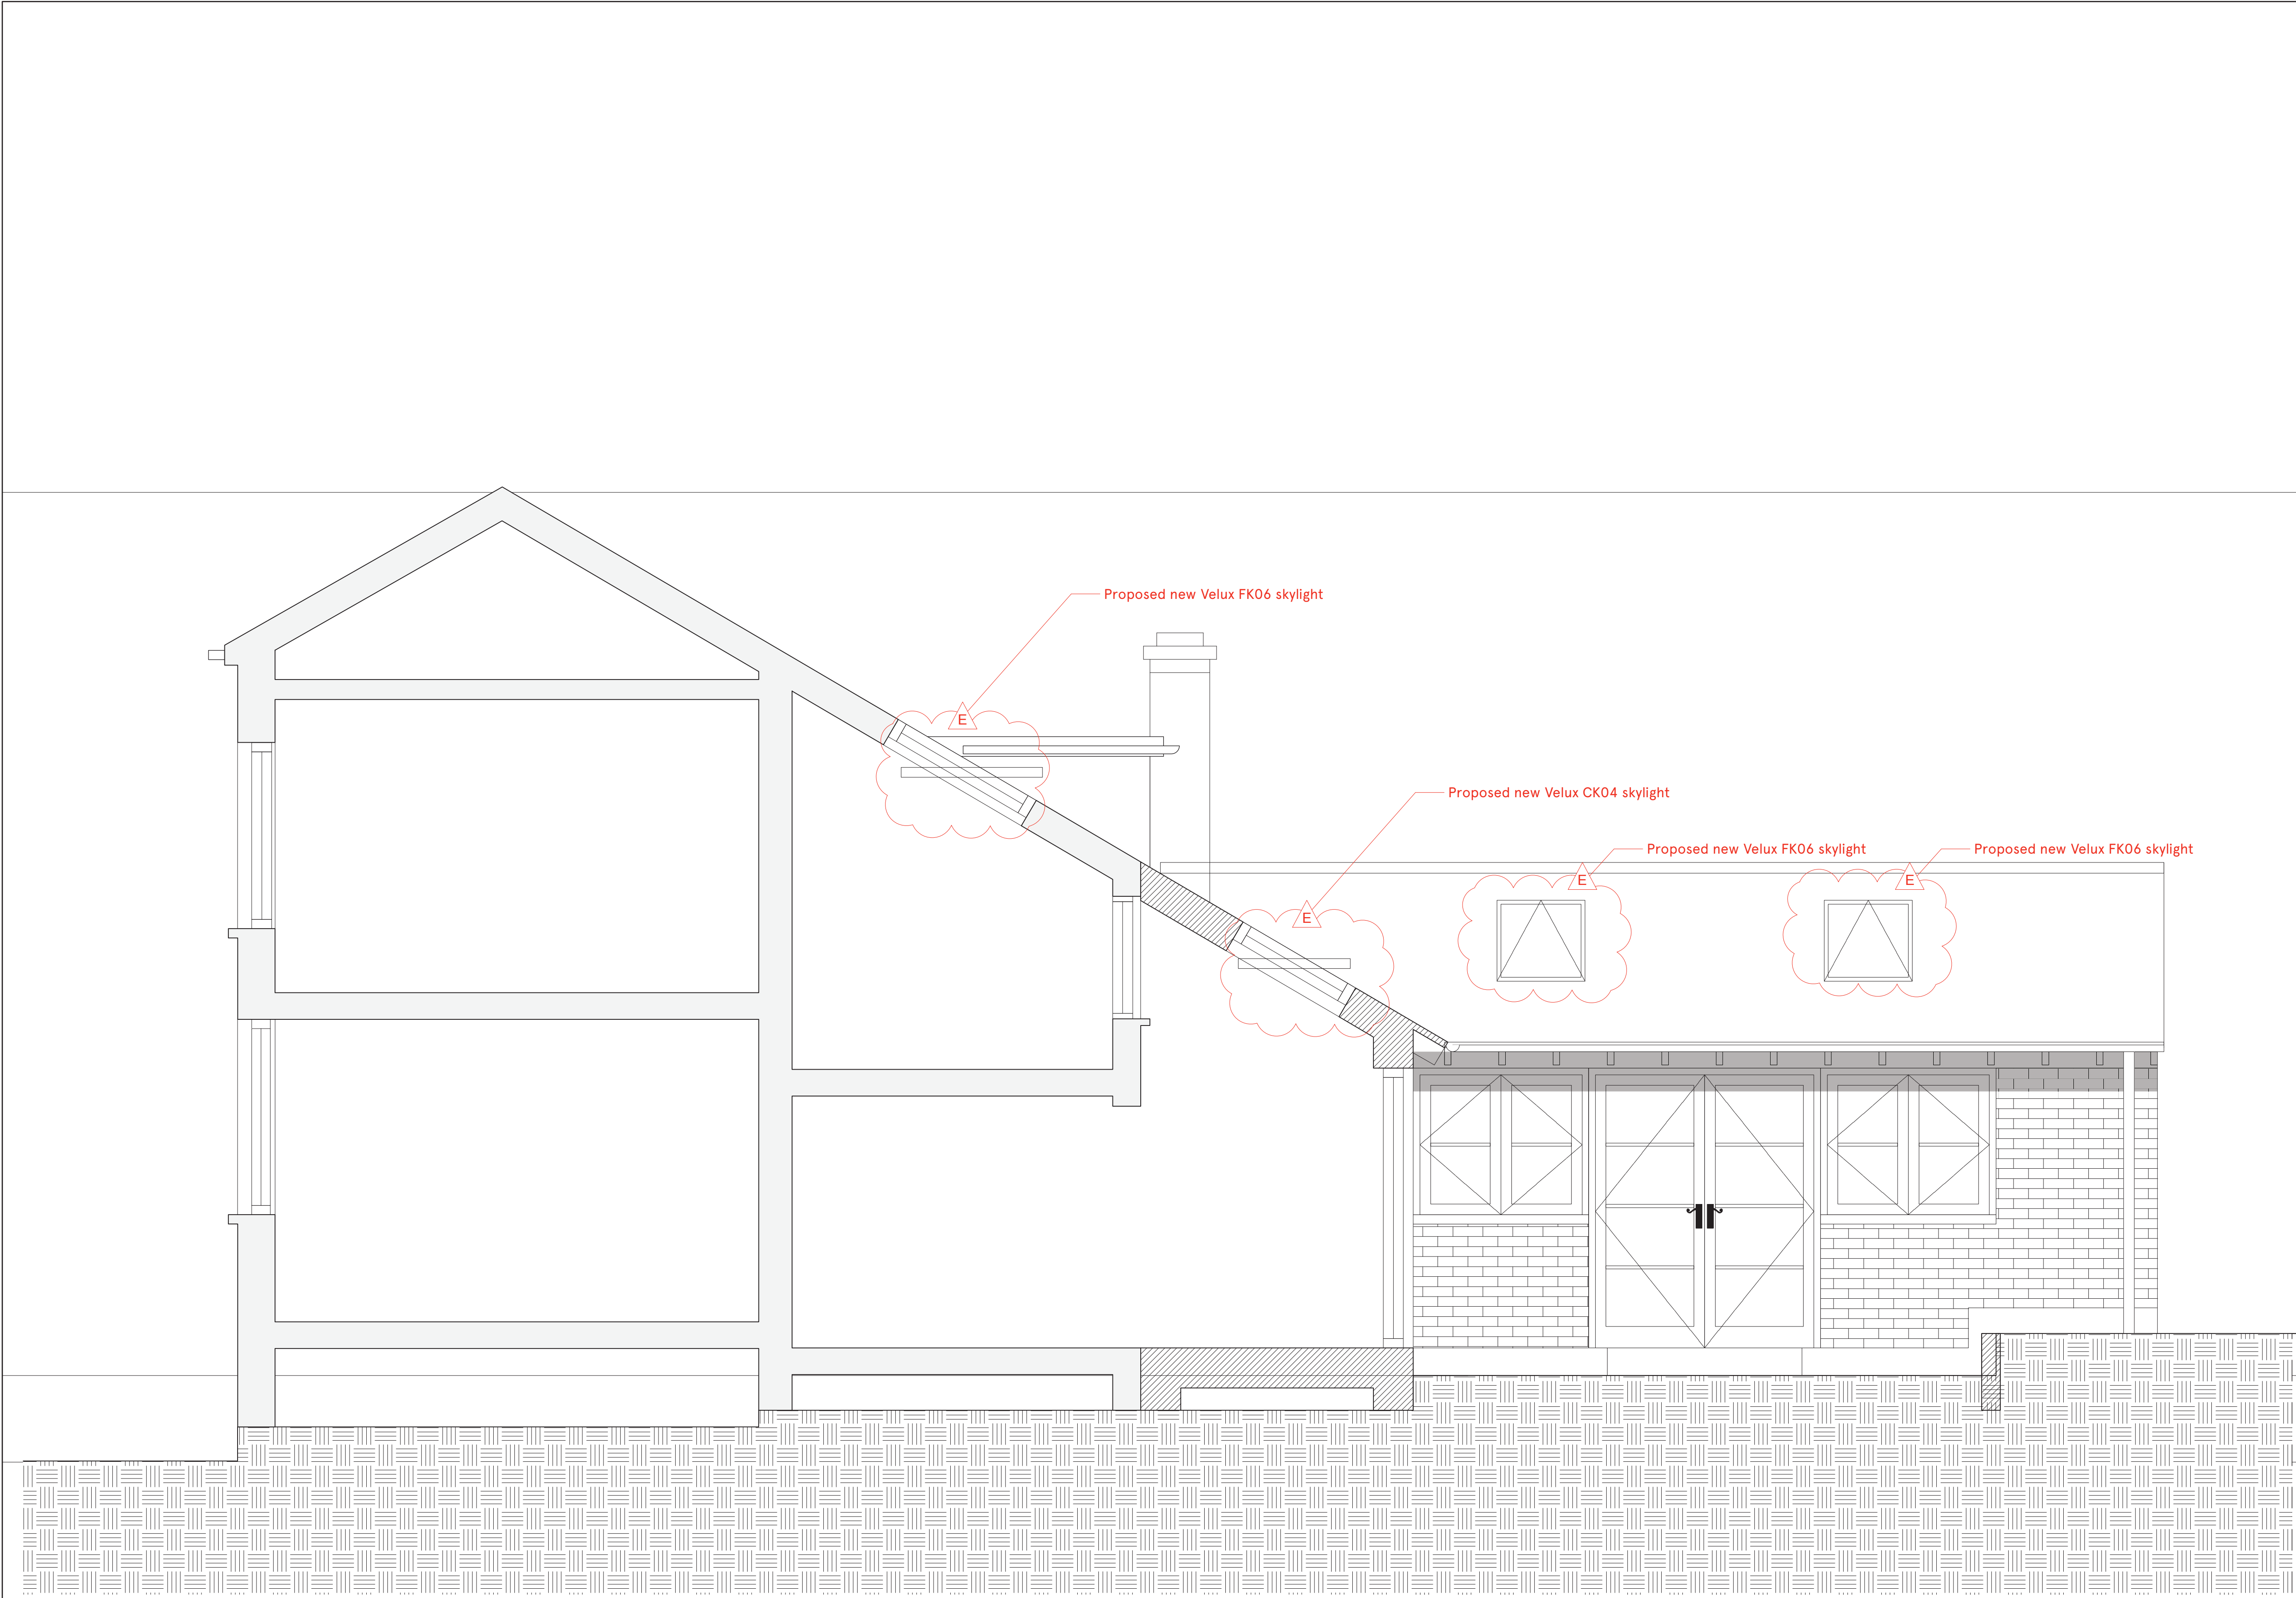

| REV | DATE<br>(dd.mm.yyyy) | DESCRIPTION |
|-----|----------------------|-------------|
| -   | 02.07.2018           | Draft       |
| A   | 17.07.2018           | Draft       |
| B   | 24.08.2018           | Draft       |
| C   | 30.10.2018           | Planning    |
| D   | 28.01.2019           | Planning    |
| E   | 10.04.2019           | Planning    |
|     |                      |             |

DO NOT SCALE FROM THIS DRAWING. ALL DIMENSIONS ARE TO BE CHECKED ON SITE. ALL OMISSIONS AND DISCREPANCIES TO BE REPORTED TO THE ARCHITECT IMMEDIATELY. THIS DRAWING IS TO BE READ IN CONJUNCTION WITH ALL CONSULTANTS INFORMATION. FRANCIS KEANE ARCHITECT RETAIN COPYRIGHT OF ALL INFORMATION IN THIS DRAWING

|      |                   |
|------|-------------------|
| KEY: |                   |
|      | Existing Building |
|      | Demositions       |
|      | Proposed Building |

|                                                            |                          |                                  |
|------------------------------------------------------------|--------------------------|----------------------------------|
| PROJECT TITLE:<br><b>The Manse</b>                         |                          | STAGE:<br><b>Planning</b>        |
| DRAWING TITLE:<br><b>Proposed Drawings;<br/>Section AA</b> |                          | SCALE:<br>1:25 @ A1<br>1:50 @ A3 |
| DATE:<br>04.06.2014                                        | DRAWN BY:<br>FK          | CHECKED BY:<br>FK                |
| PROJECT NO:<br><b>A134</b>                                 | DRAWING NO:<br><b>16</b> | REV:<br><b>D</b>                 |

FRANCIS KEANE ARCHITECT  
Studio CC408 +447851248547  
The Biscuit Factory +353861943116  
London SE16 4DG fjmkeane@gmail.com