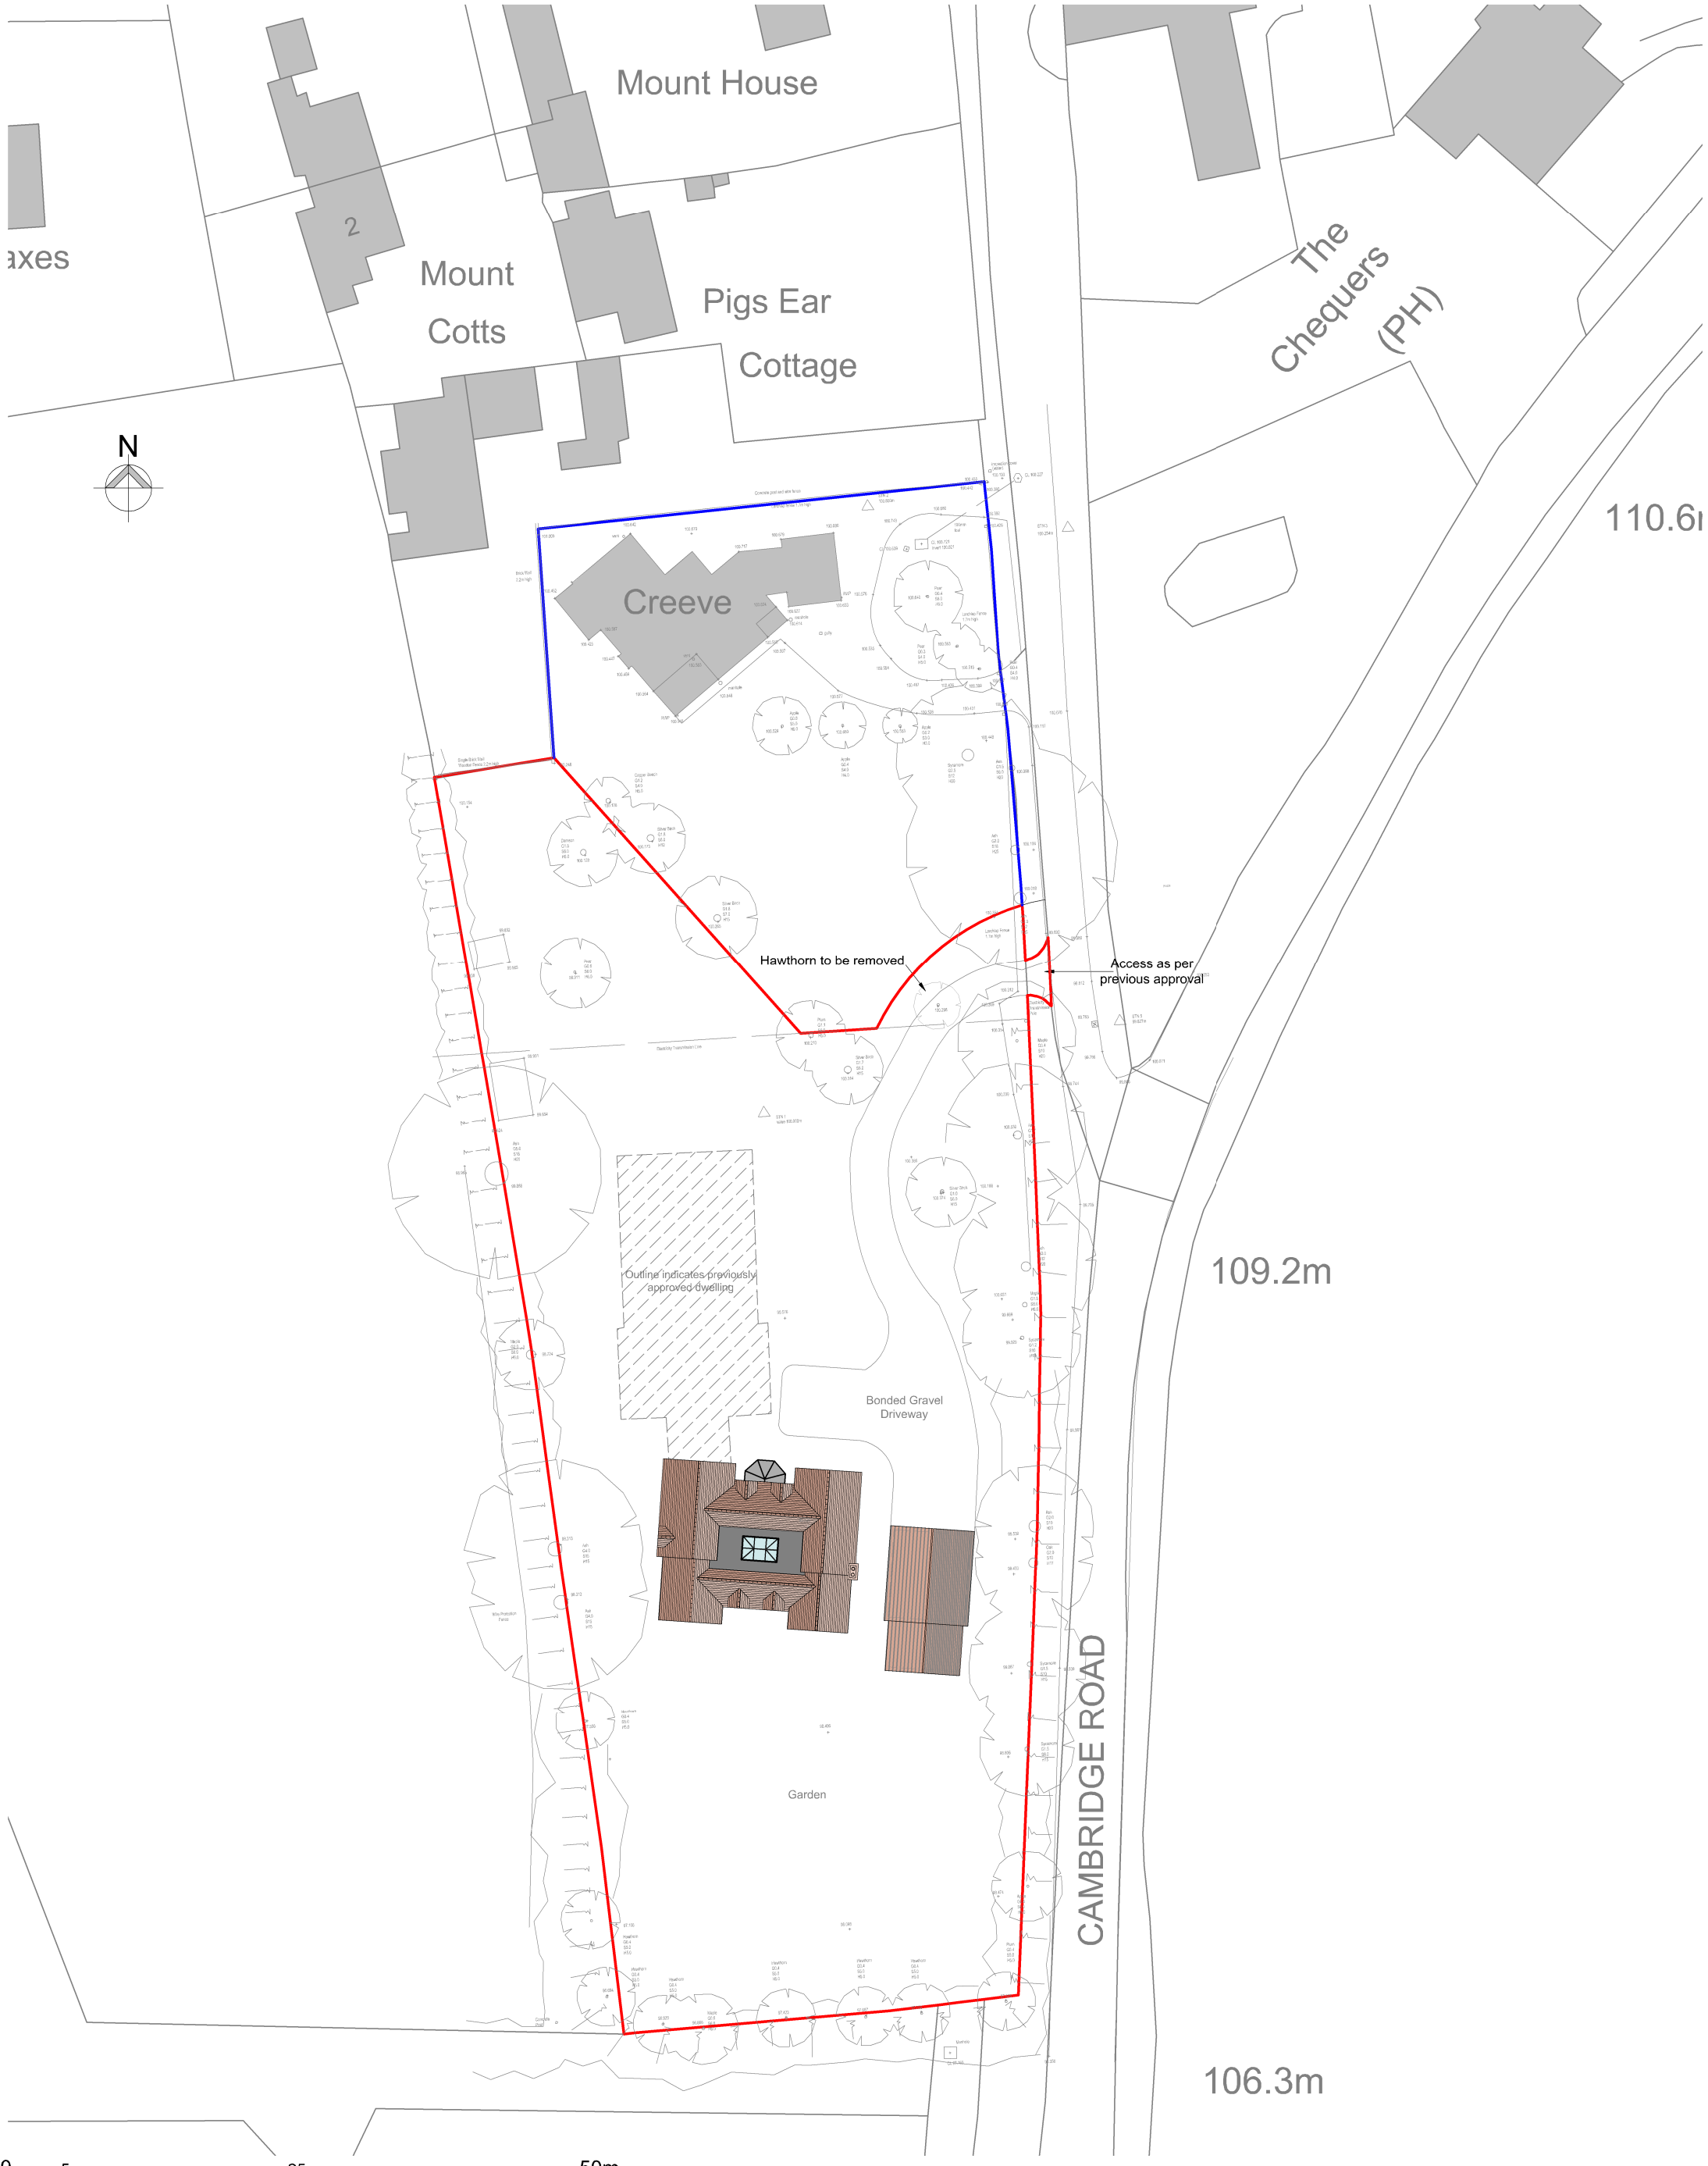

1:500 BLOCK PLAN

New Dwelling at Creeve, The Mount, Barley, Royston, SG8 8JH

ISSUE	DESCRIPTION	DATE REVISED	BY

Pelham Structures LIMITED
Unit 3, Brices Yard, Butts Green, Clavering, Essex, CB11 4RT.
Tel: 01799 551261, Fax: 01799 551294, Email: info@pelham-structures.co.uk

Project Name: New Dwelling at Creeve, The Mount, Barley, SG8 8JH		Project No: 531BAR
Drawing Title: Block Plan		Drawn by: DJN
Scale: 1: 500@A3	Date Drawn: 22.01.2018	DRG NO: 531.02

Dimensions are in millimeters unless otherwise stated. Do not scale from this drawing. If in doubt, ask.