
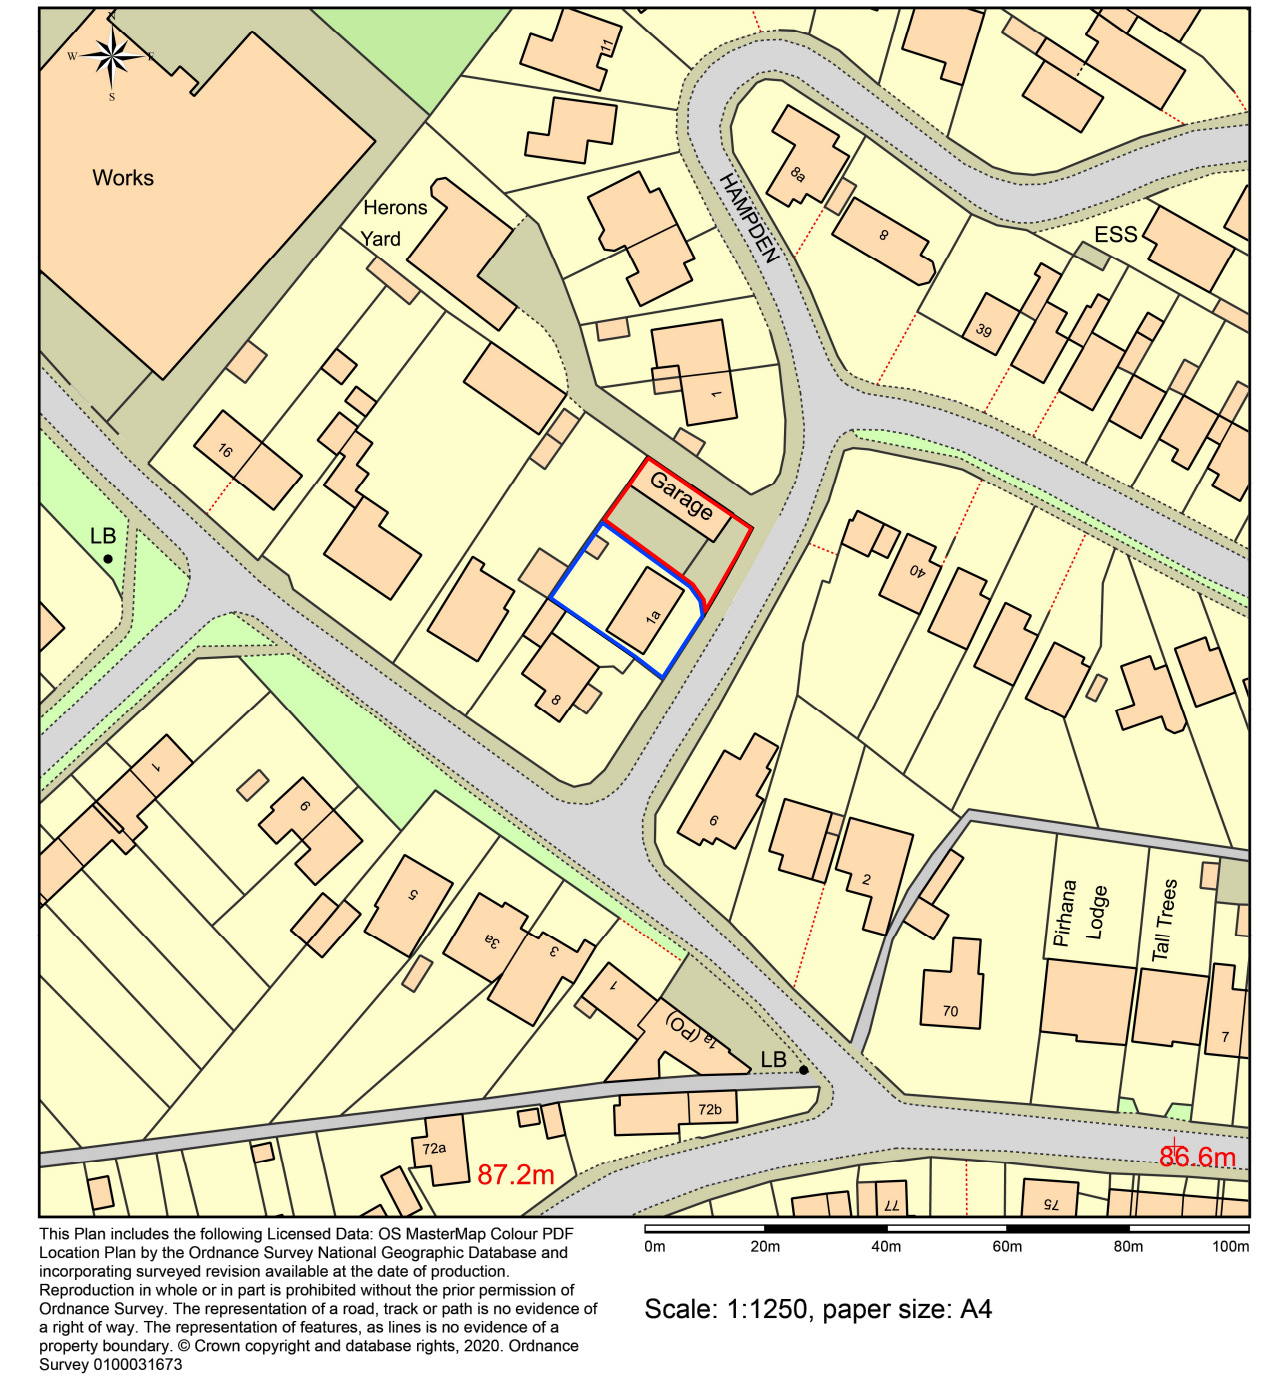


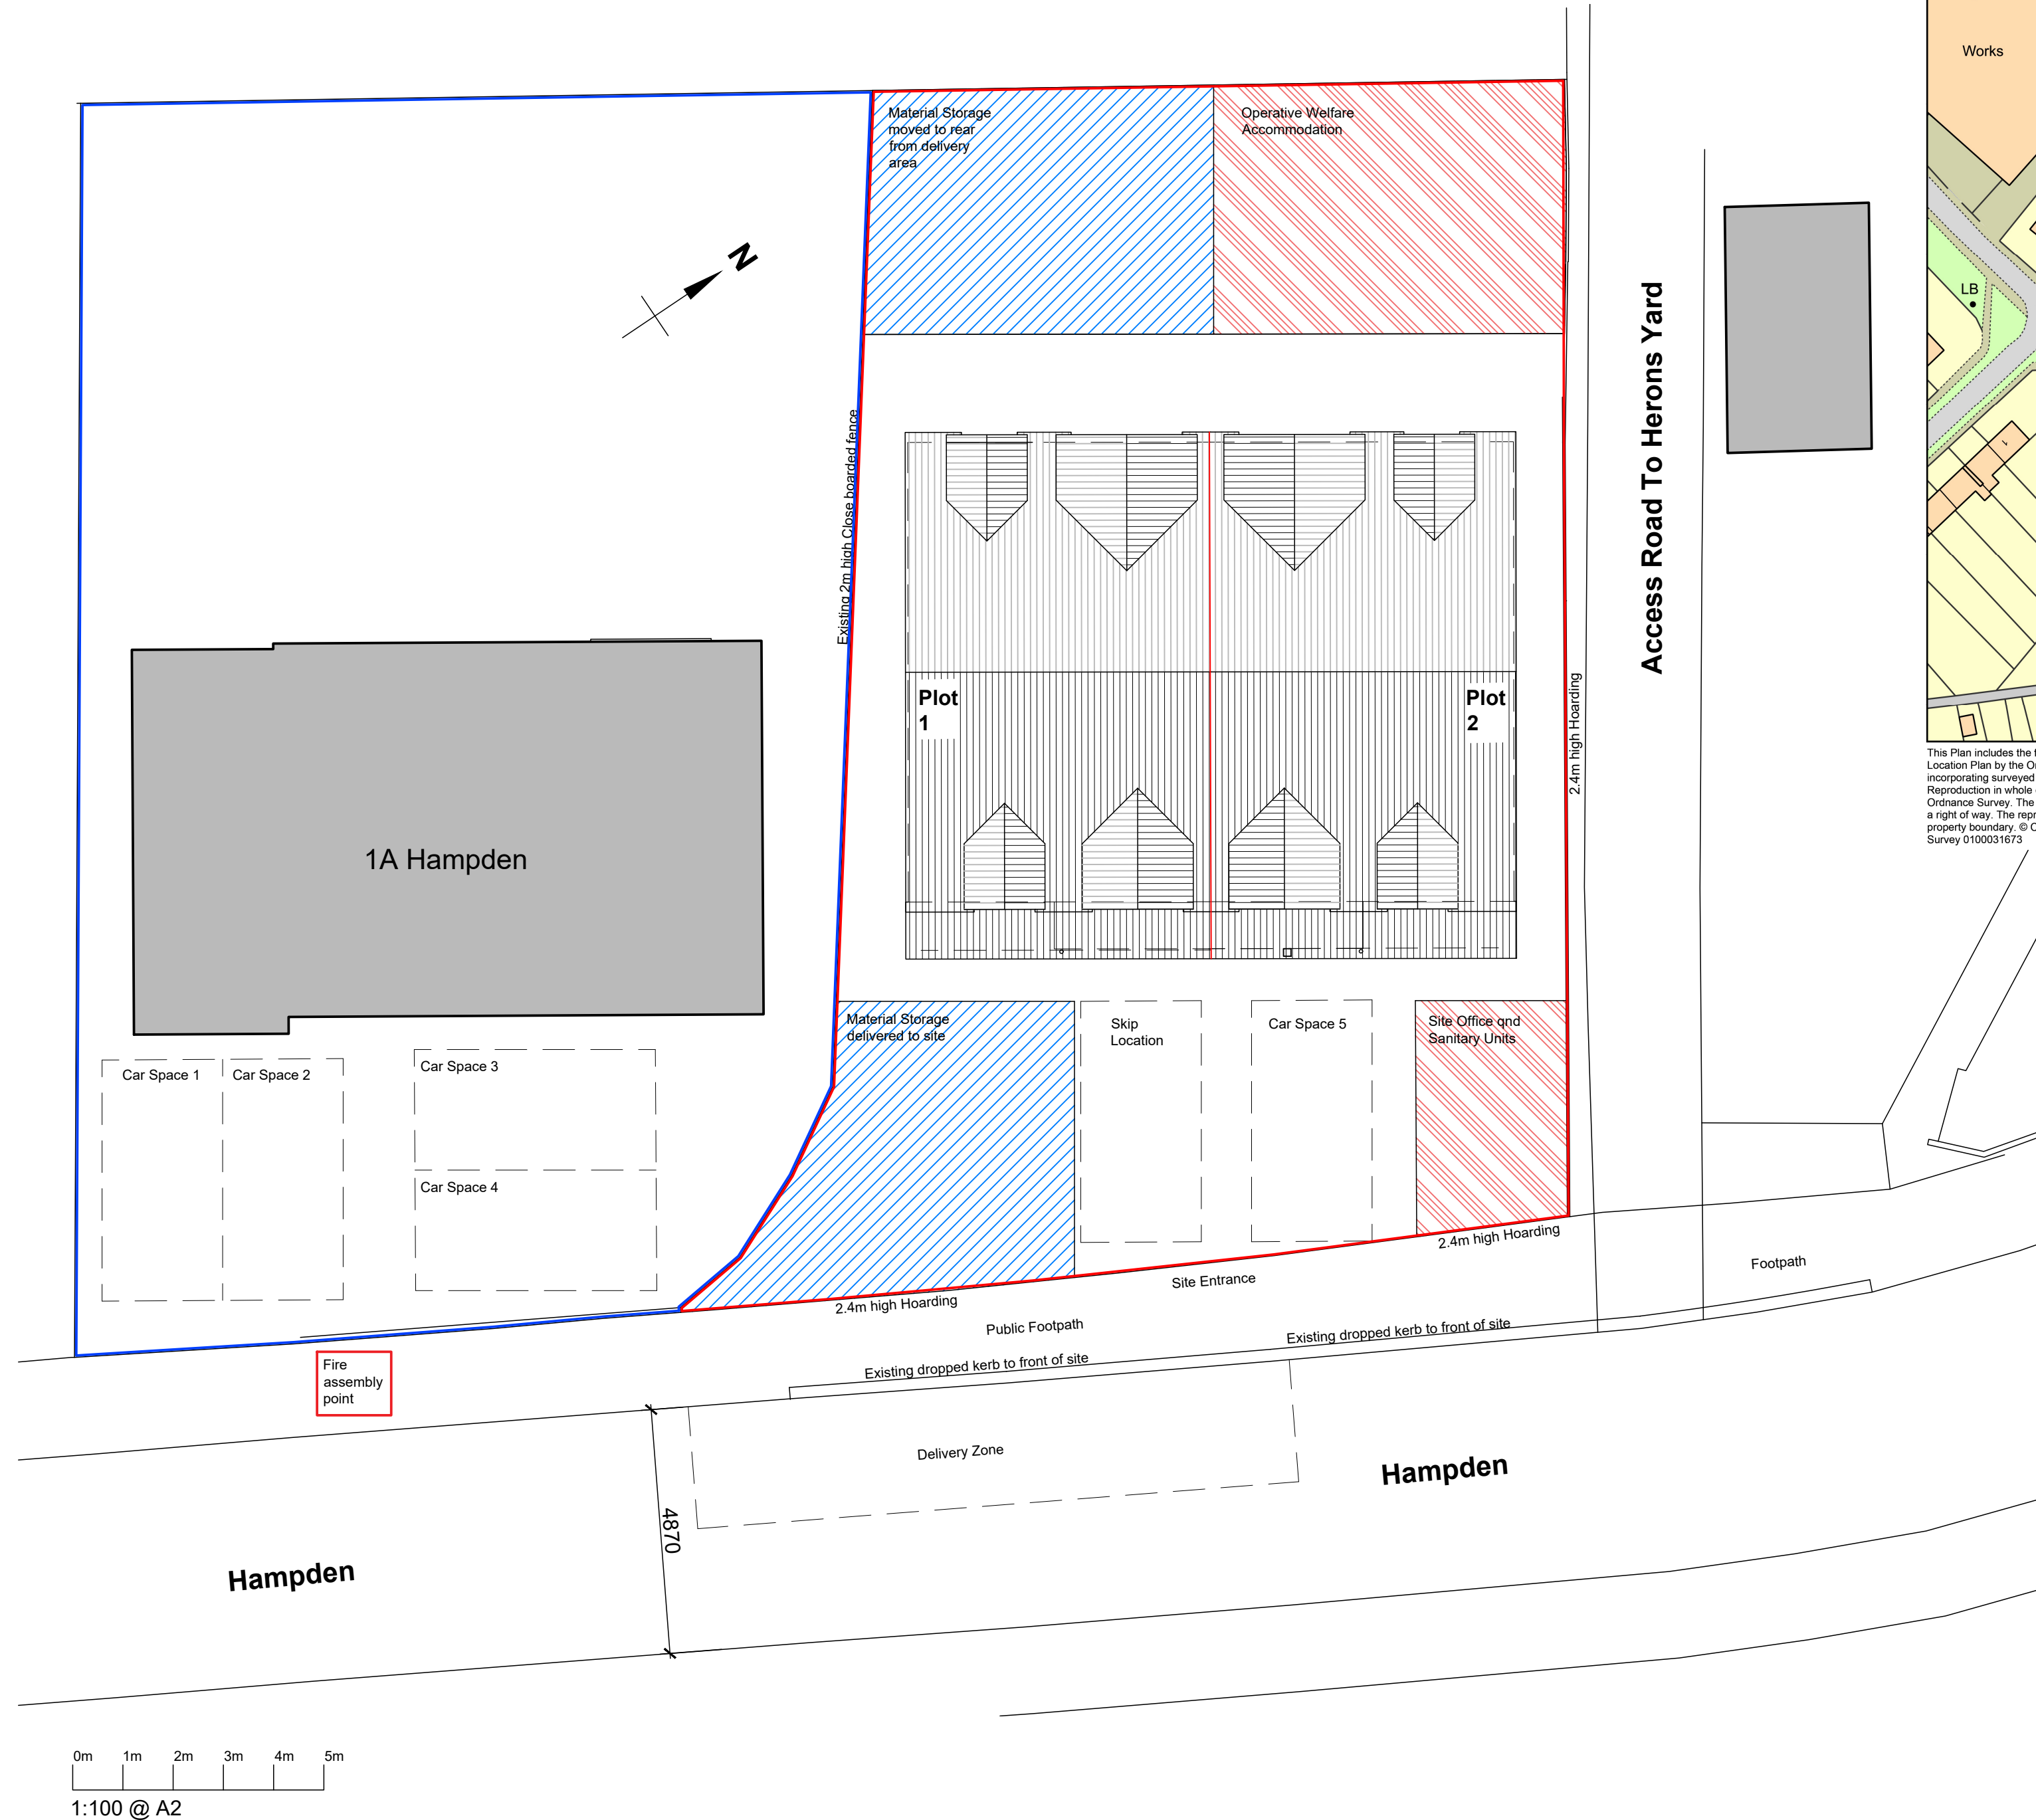

Revision	Date	Rev

Project	Redevelopment of Commercial Site to 2no Residential Properties Hampden Kimpton Nr Hitchin Herts SG4 8QH
Drawing	CMP Support Plan
Scale	1:100 @ A2
Date	July 2025
Dwg. No.	DRS-317-25