


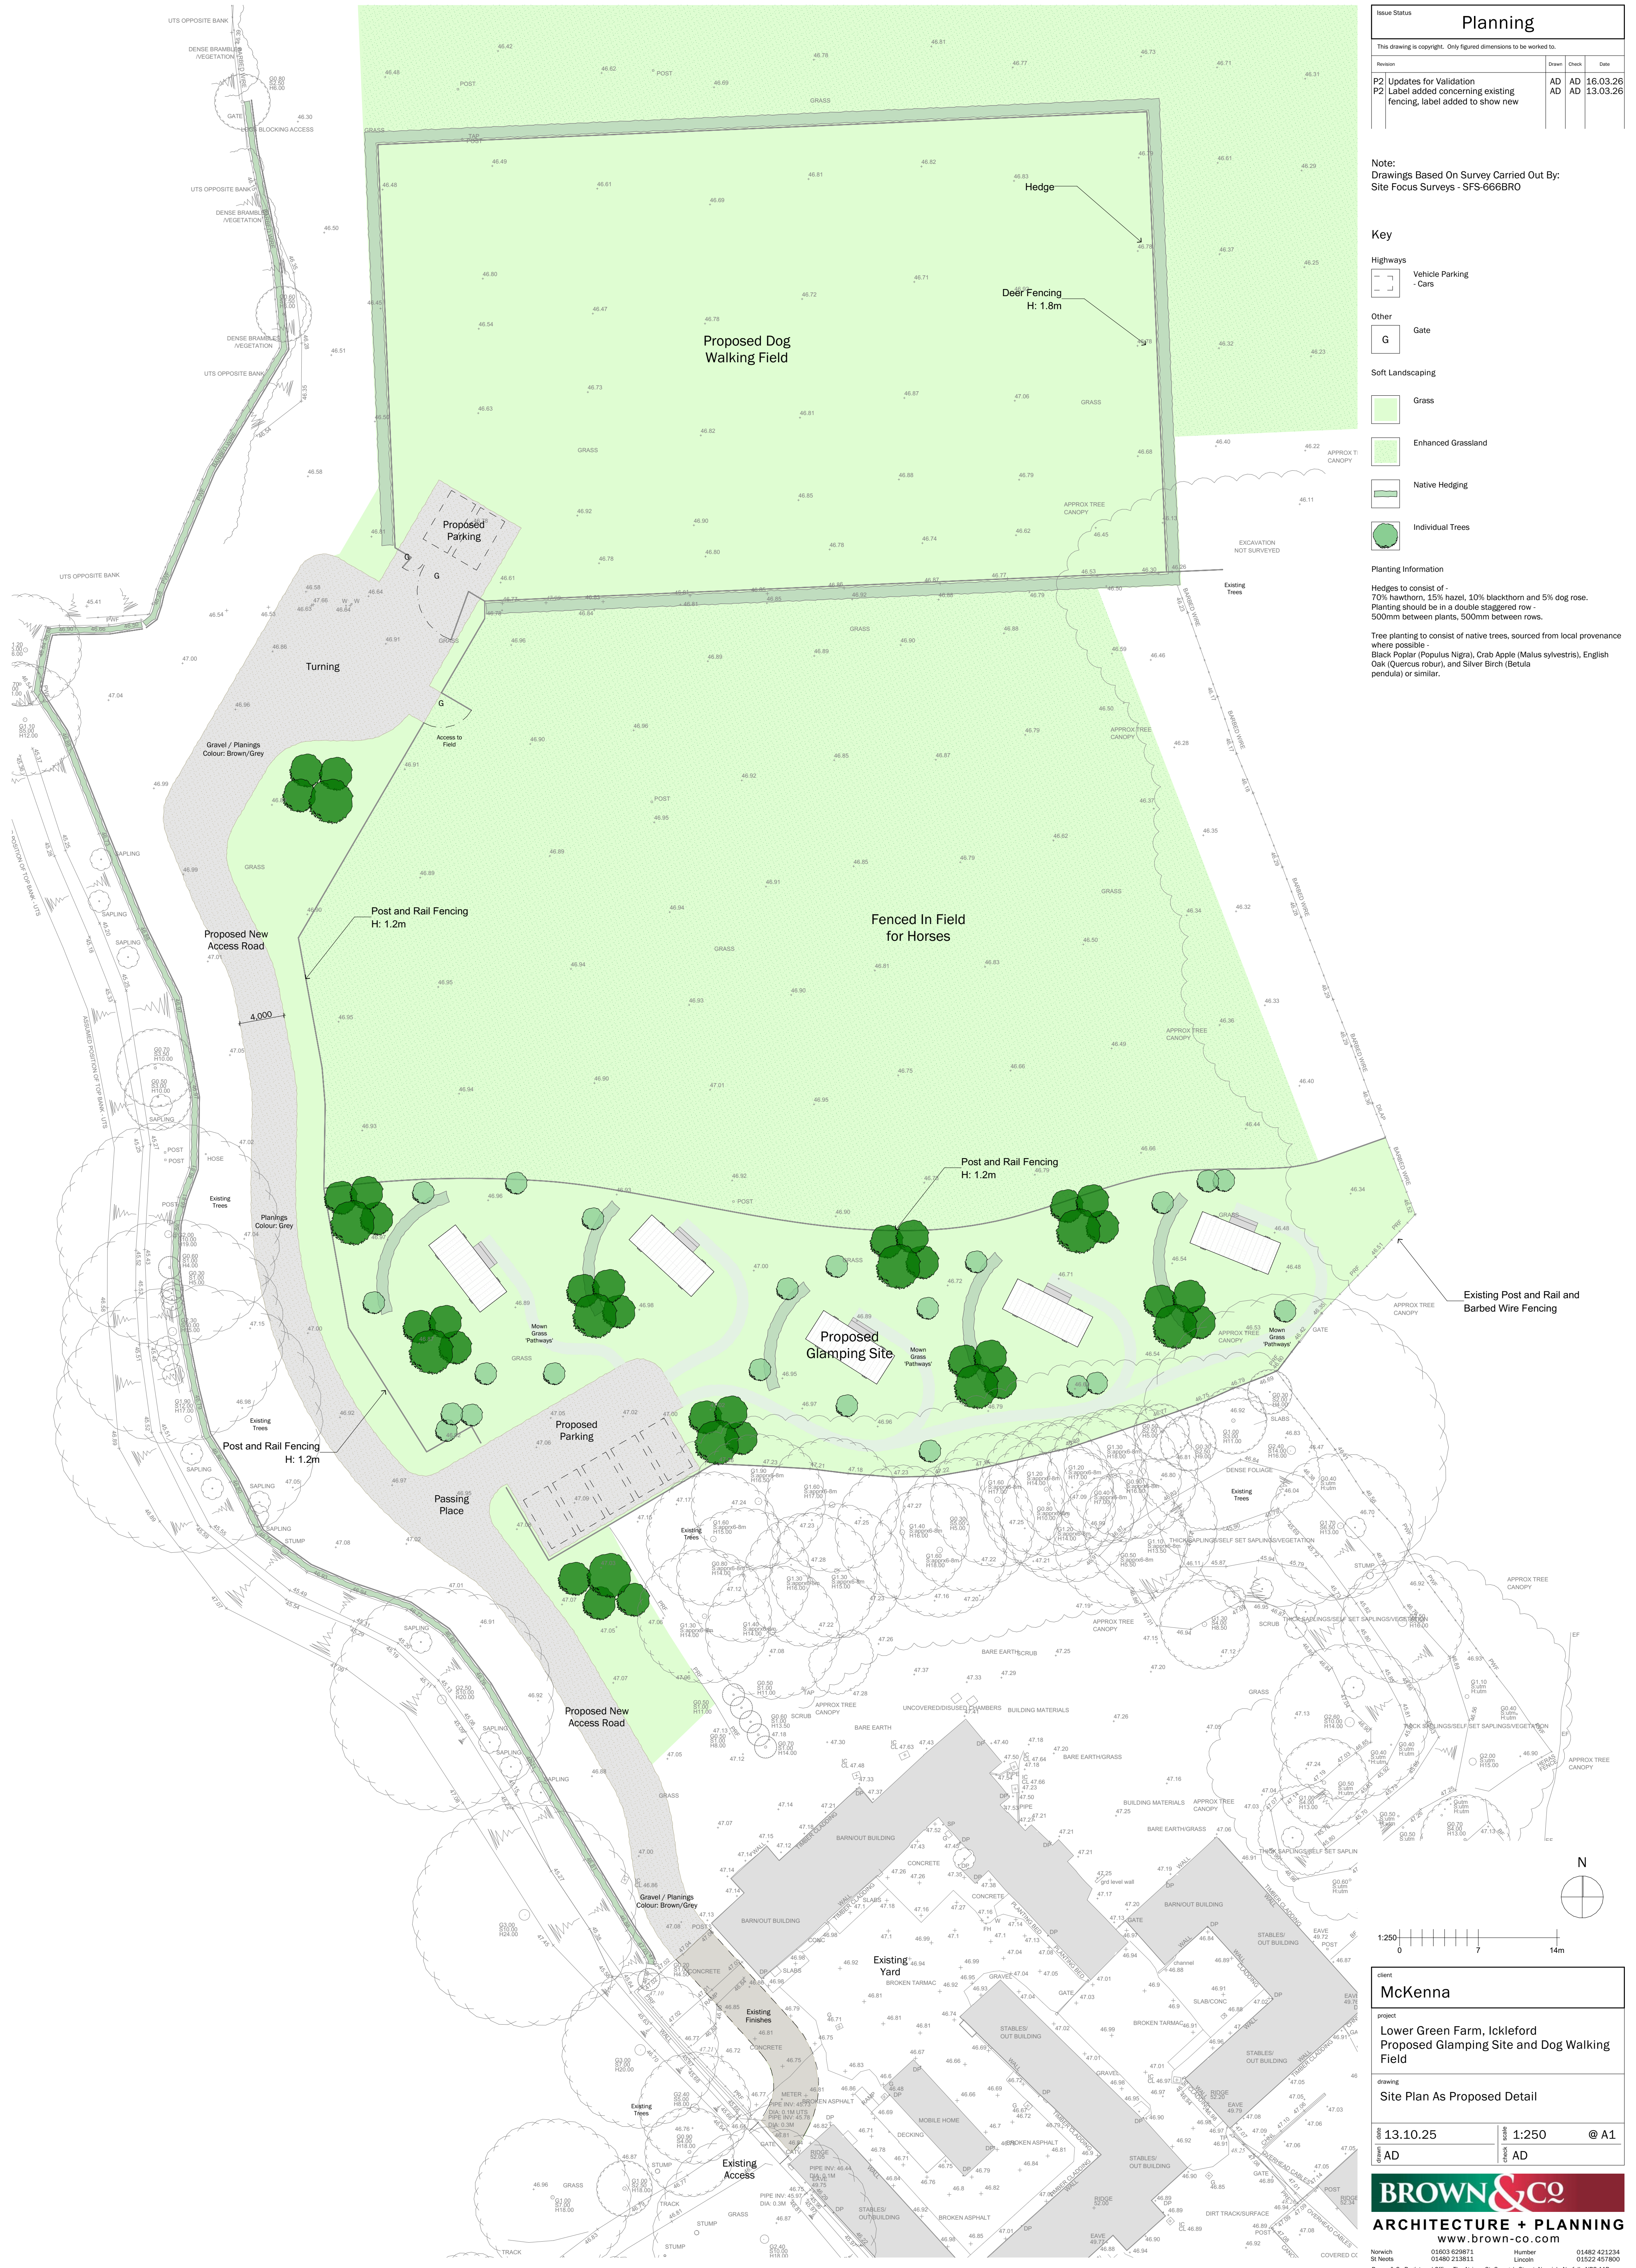

Planning			
This drawing is copyright. Only figured dimensions to be worked to.			
Revision	Drawn	Check	Date
P2	AD	AD	16.03.26
P2	AD	AD	13.03.26

Note:
Drawings Based On Survey Carried Out By:
Site Focus Surveys - SFS-666BRO

Key

Highways

Vehicle Parking
Cars

Other

G Gate

Soft Landscaping

Grass

Enhanced Grassland

Native Hedging

Individual Trees

Planting Information

Hedges to consist of -
70% hawthorn, 15% hazel, 10% blackthorn and 5% dog rose.
Planting should be in a double staggered row -
500mm between plants, 500mm between rows.

Tree planting to consist of native trees, sourced from local provenance where possible -
Black Poplar (Populus nigra), Crab Apple (Malus sylvestris), English Oak (Quercus robur), and Silver Birch (Betula pendula) or similar.

Existing Post and Rail and Barbed Wire Fencing

client		
McKenna		
project		
Lower Green Farm, Ickleford Proposed Glamping Site and Dog Walking Field		
drawing		
Site Plan As Proposed Detail		
date	scale	@ A1
13.10.25	1:250	
drawn	check	
AD	AD	

BROWN & CO
ARCHITECTURE + PLANNING
www.brown-co.com

Norwich
St Neots

01603 429871
01480 213811

Lincoln
Humber

01482 421234
01522 457800

Brown & Co Registered Office: The Atrium, St. George's Street, Norwich, Norfolk, NR3 1AB
Registration no: DC302092 Registered in England & Wales