
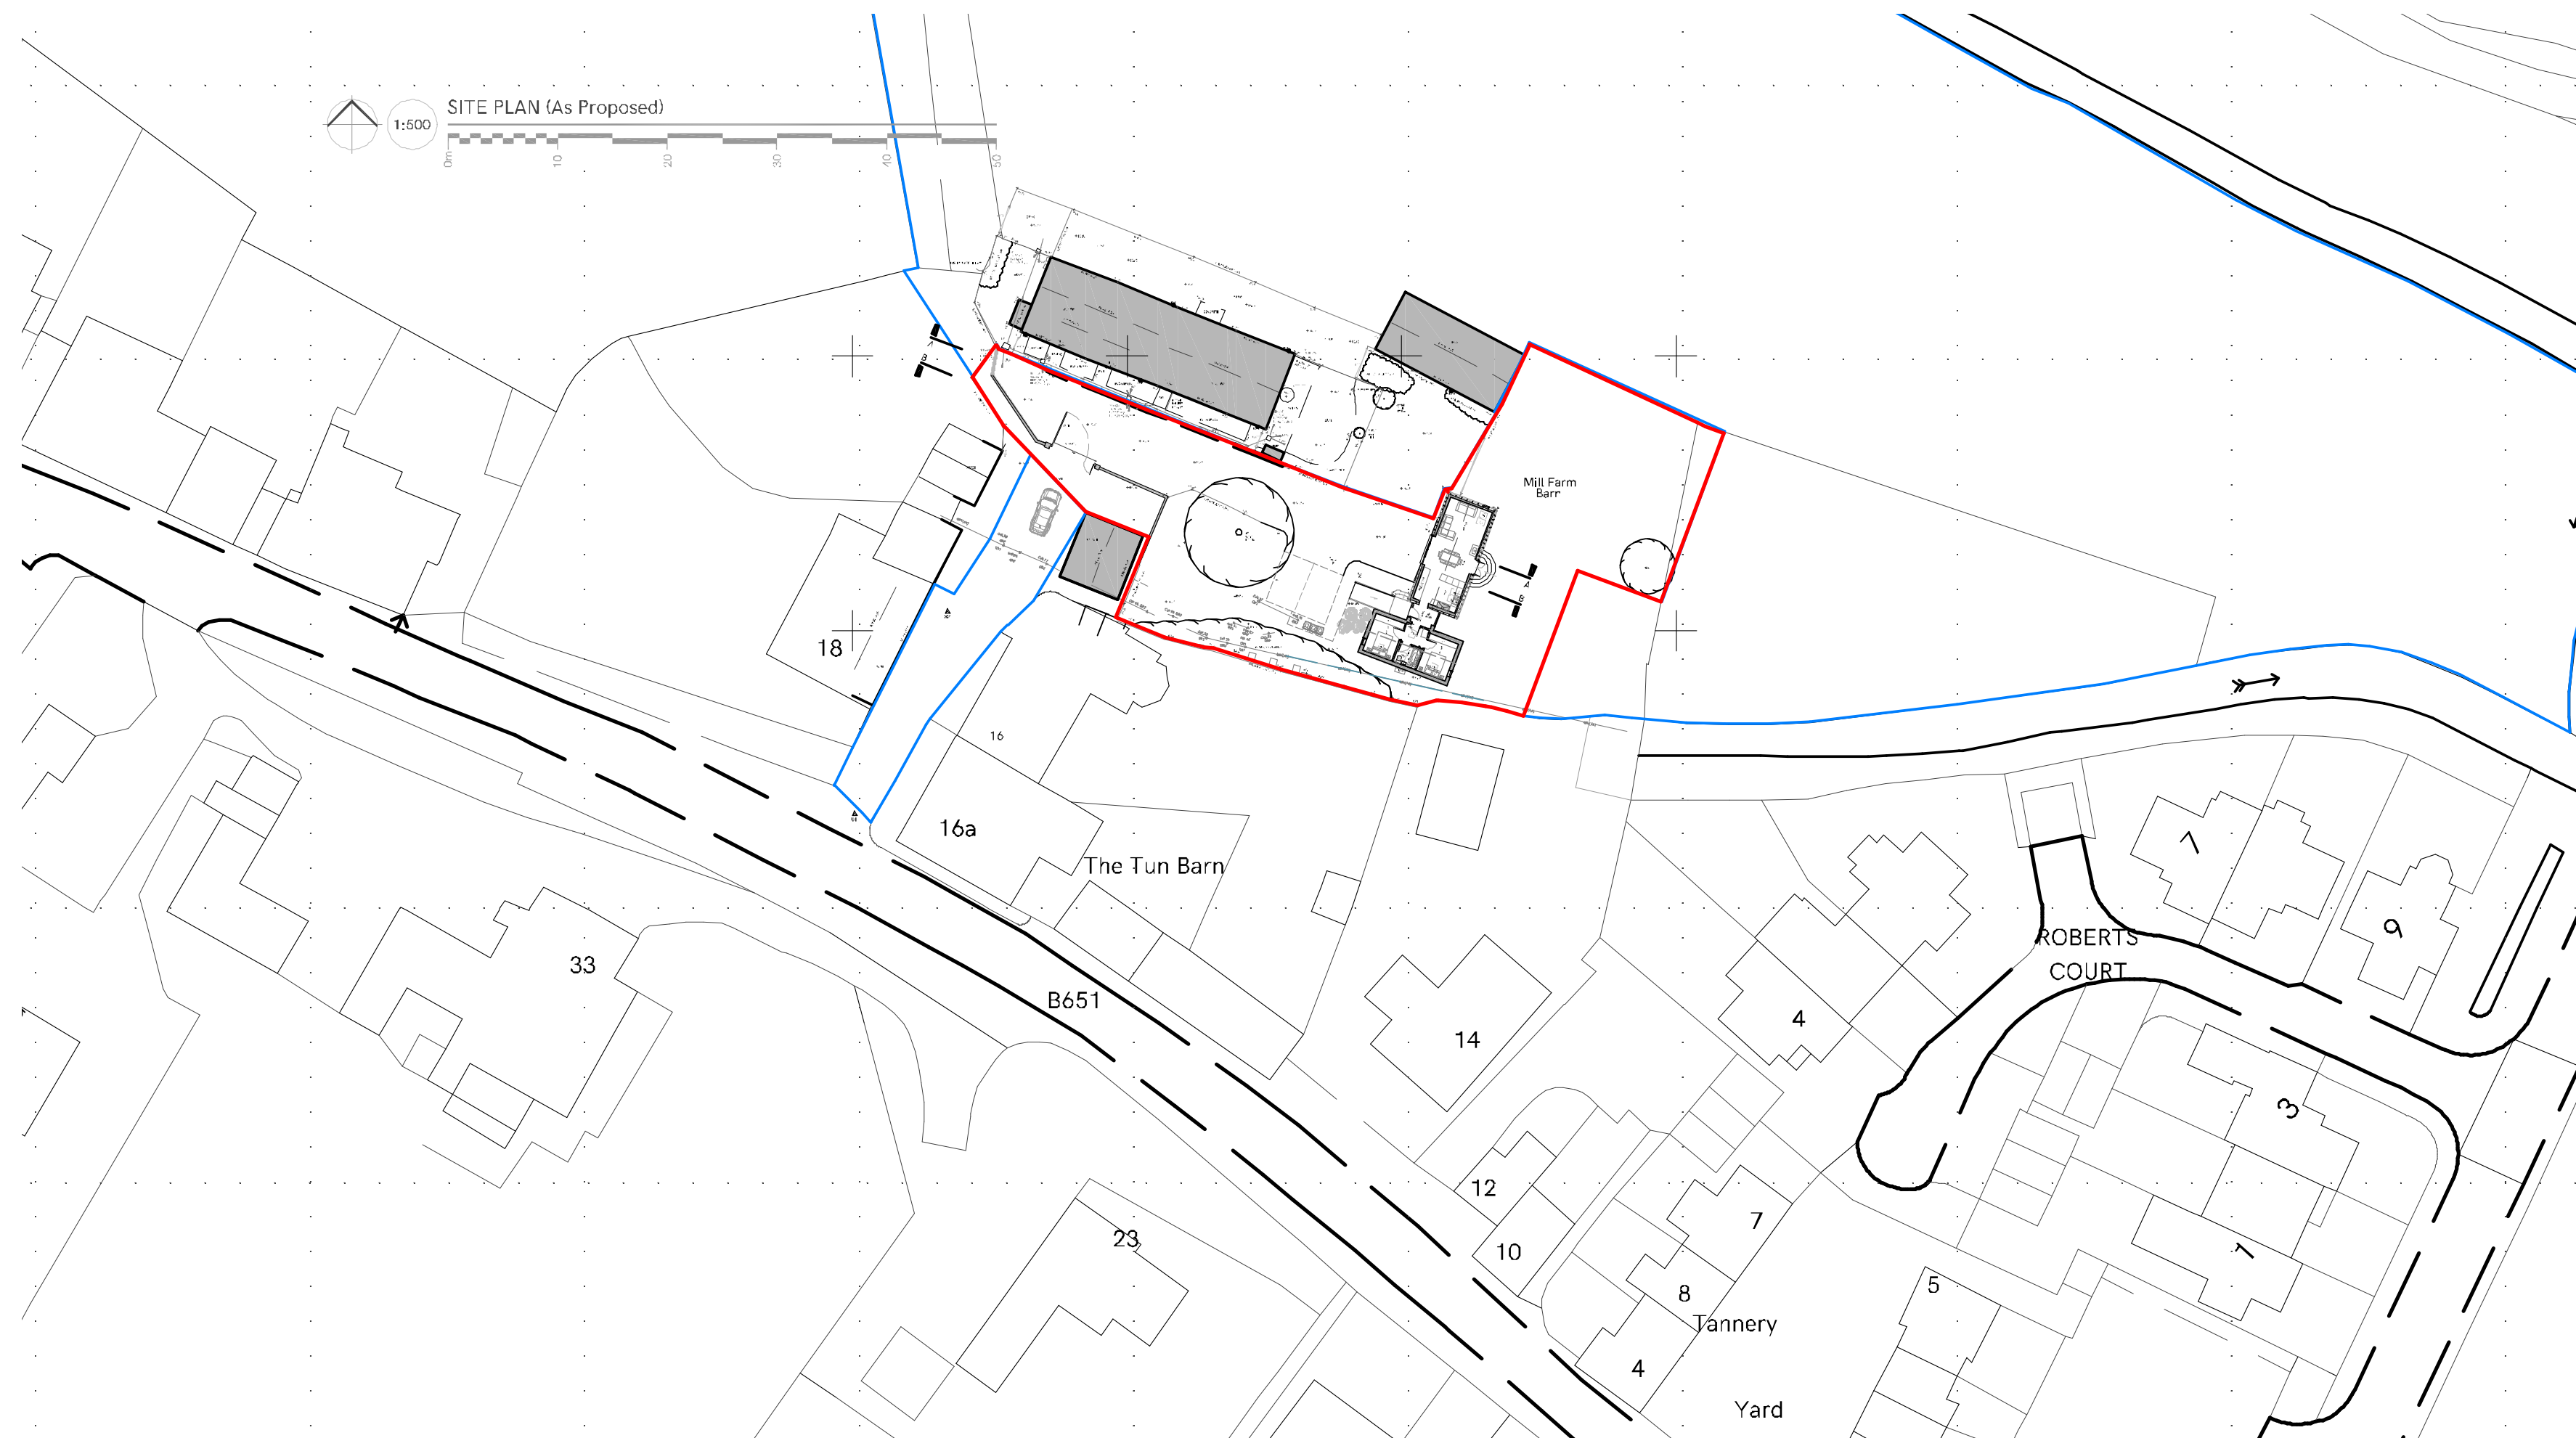


Refer to figured dimensions only- do not scale from this drawing.
All dimensions are to be checked on site and any discrepancies raised with the Architect.

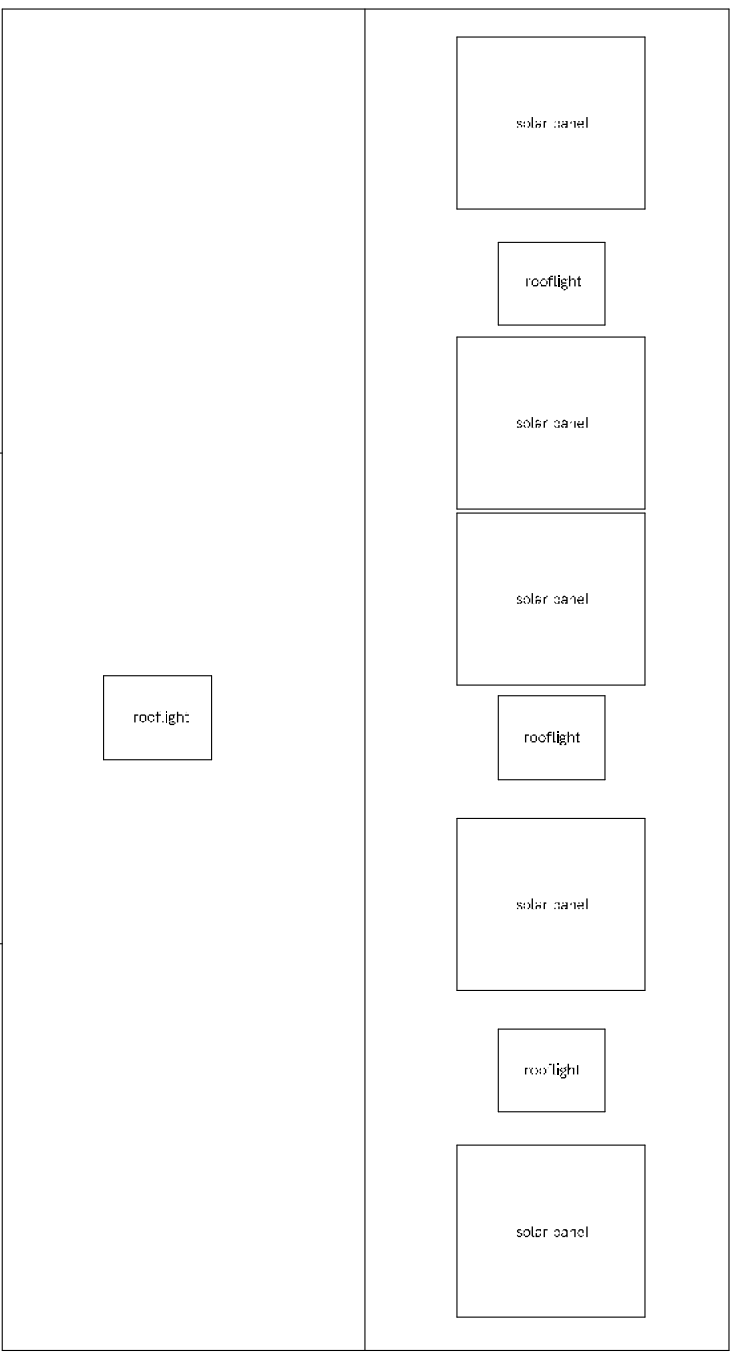

PROJECT REF	DRAWING NO	REVISIO
-------------	------------	---------

1011 1 000 D

1041 1 032 1 D

1044 1 032 D

1944-1 022 E

MICHAEL DALES PARTNERSHIP LT

65 Hermitage Roa

Hitchin
Hertfordshire

SG 5 1 A

SG5 1A

mail@mdparchitects.uk | www.mdparchitects.uk

© Reserved on all drawings and design

mdp
ARCHITECTS