
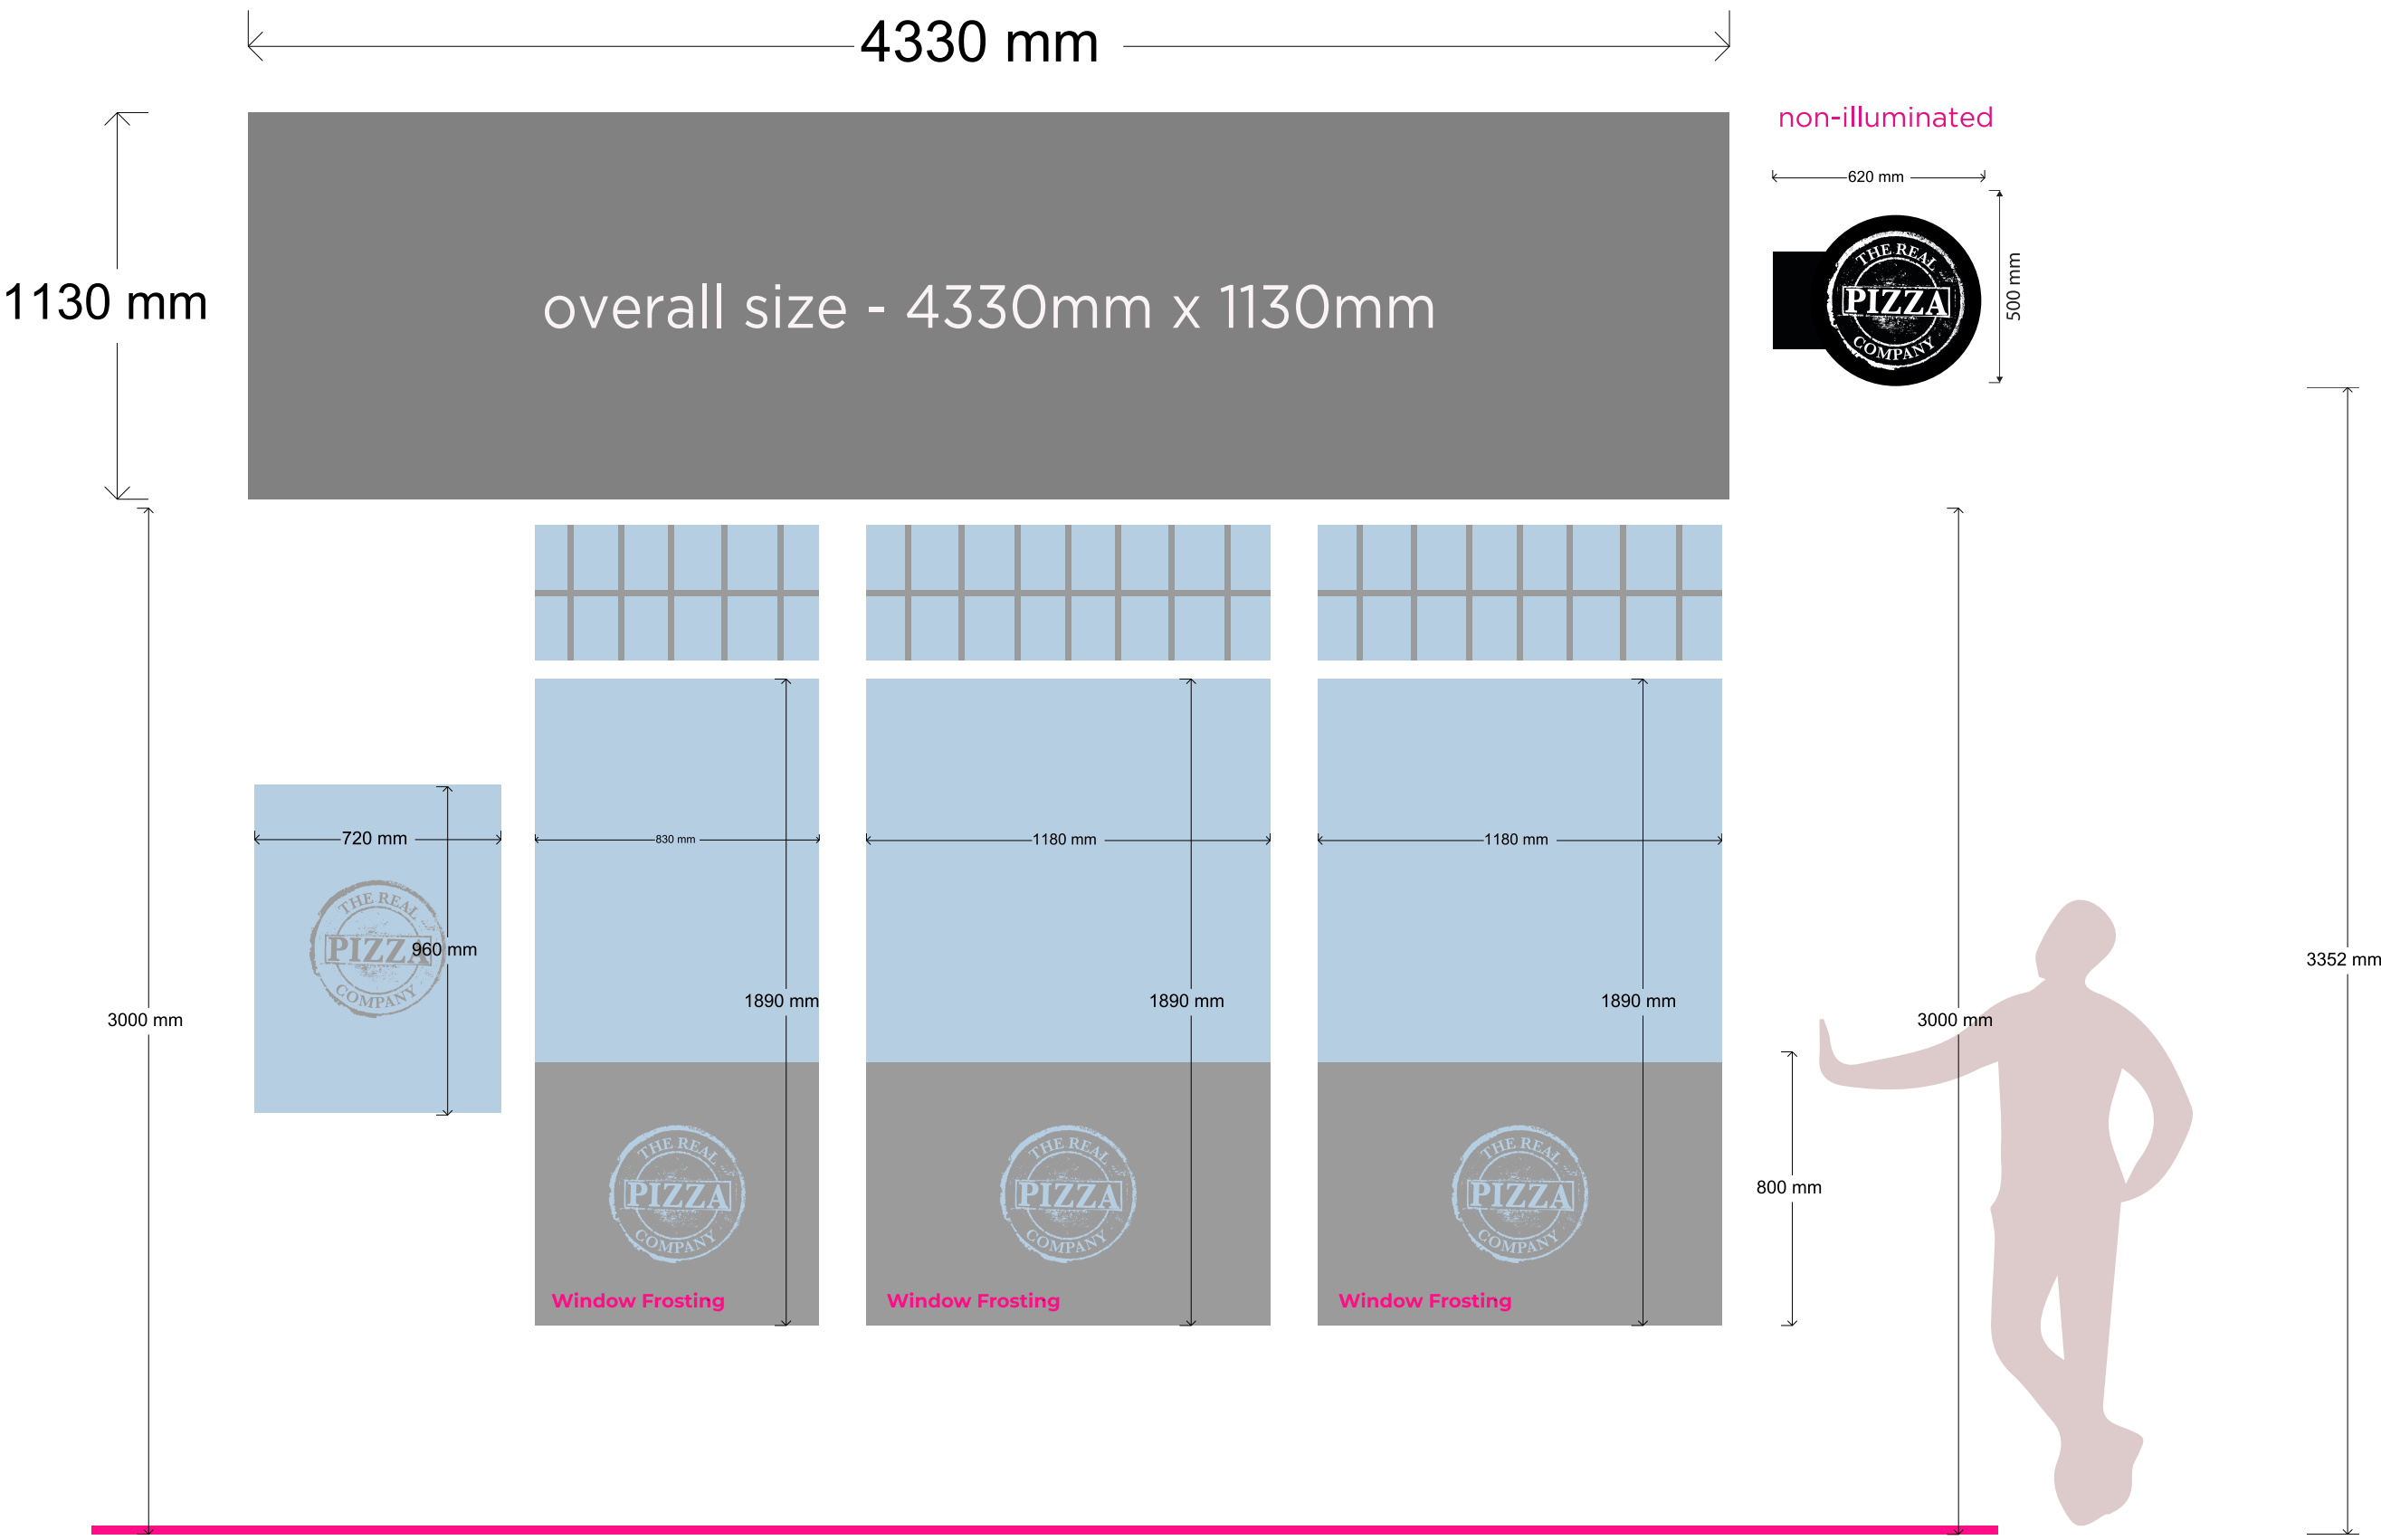


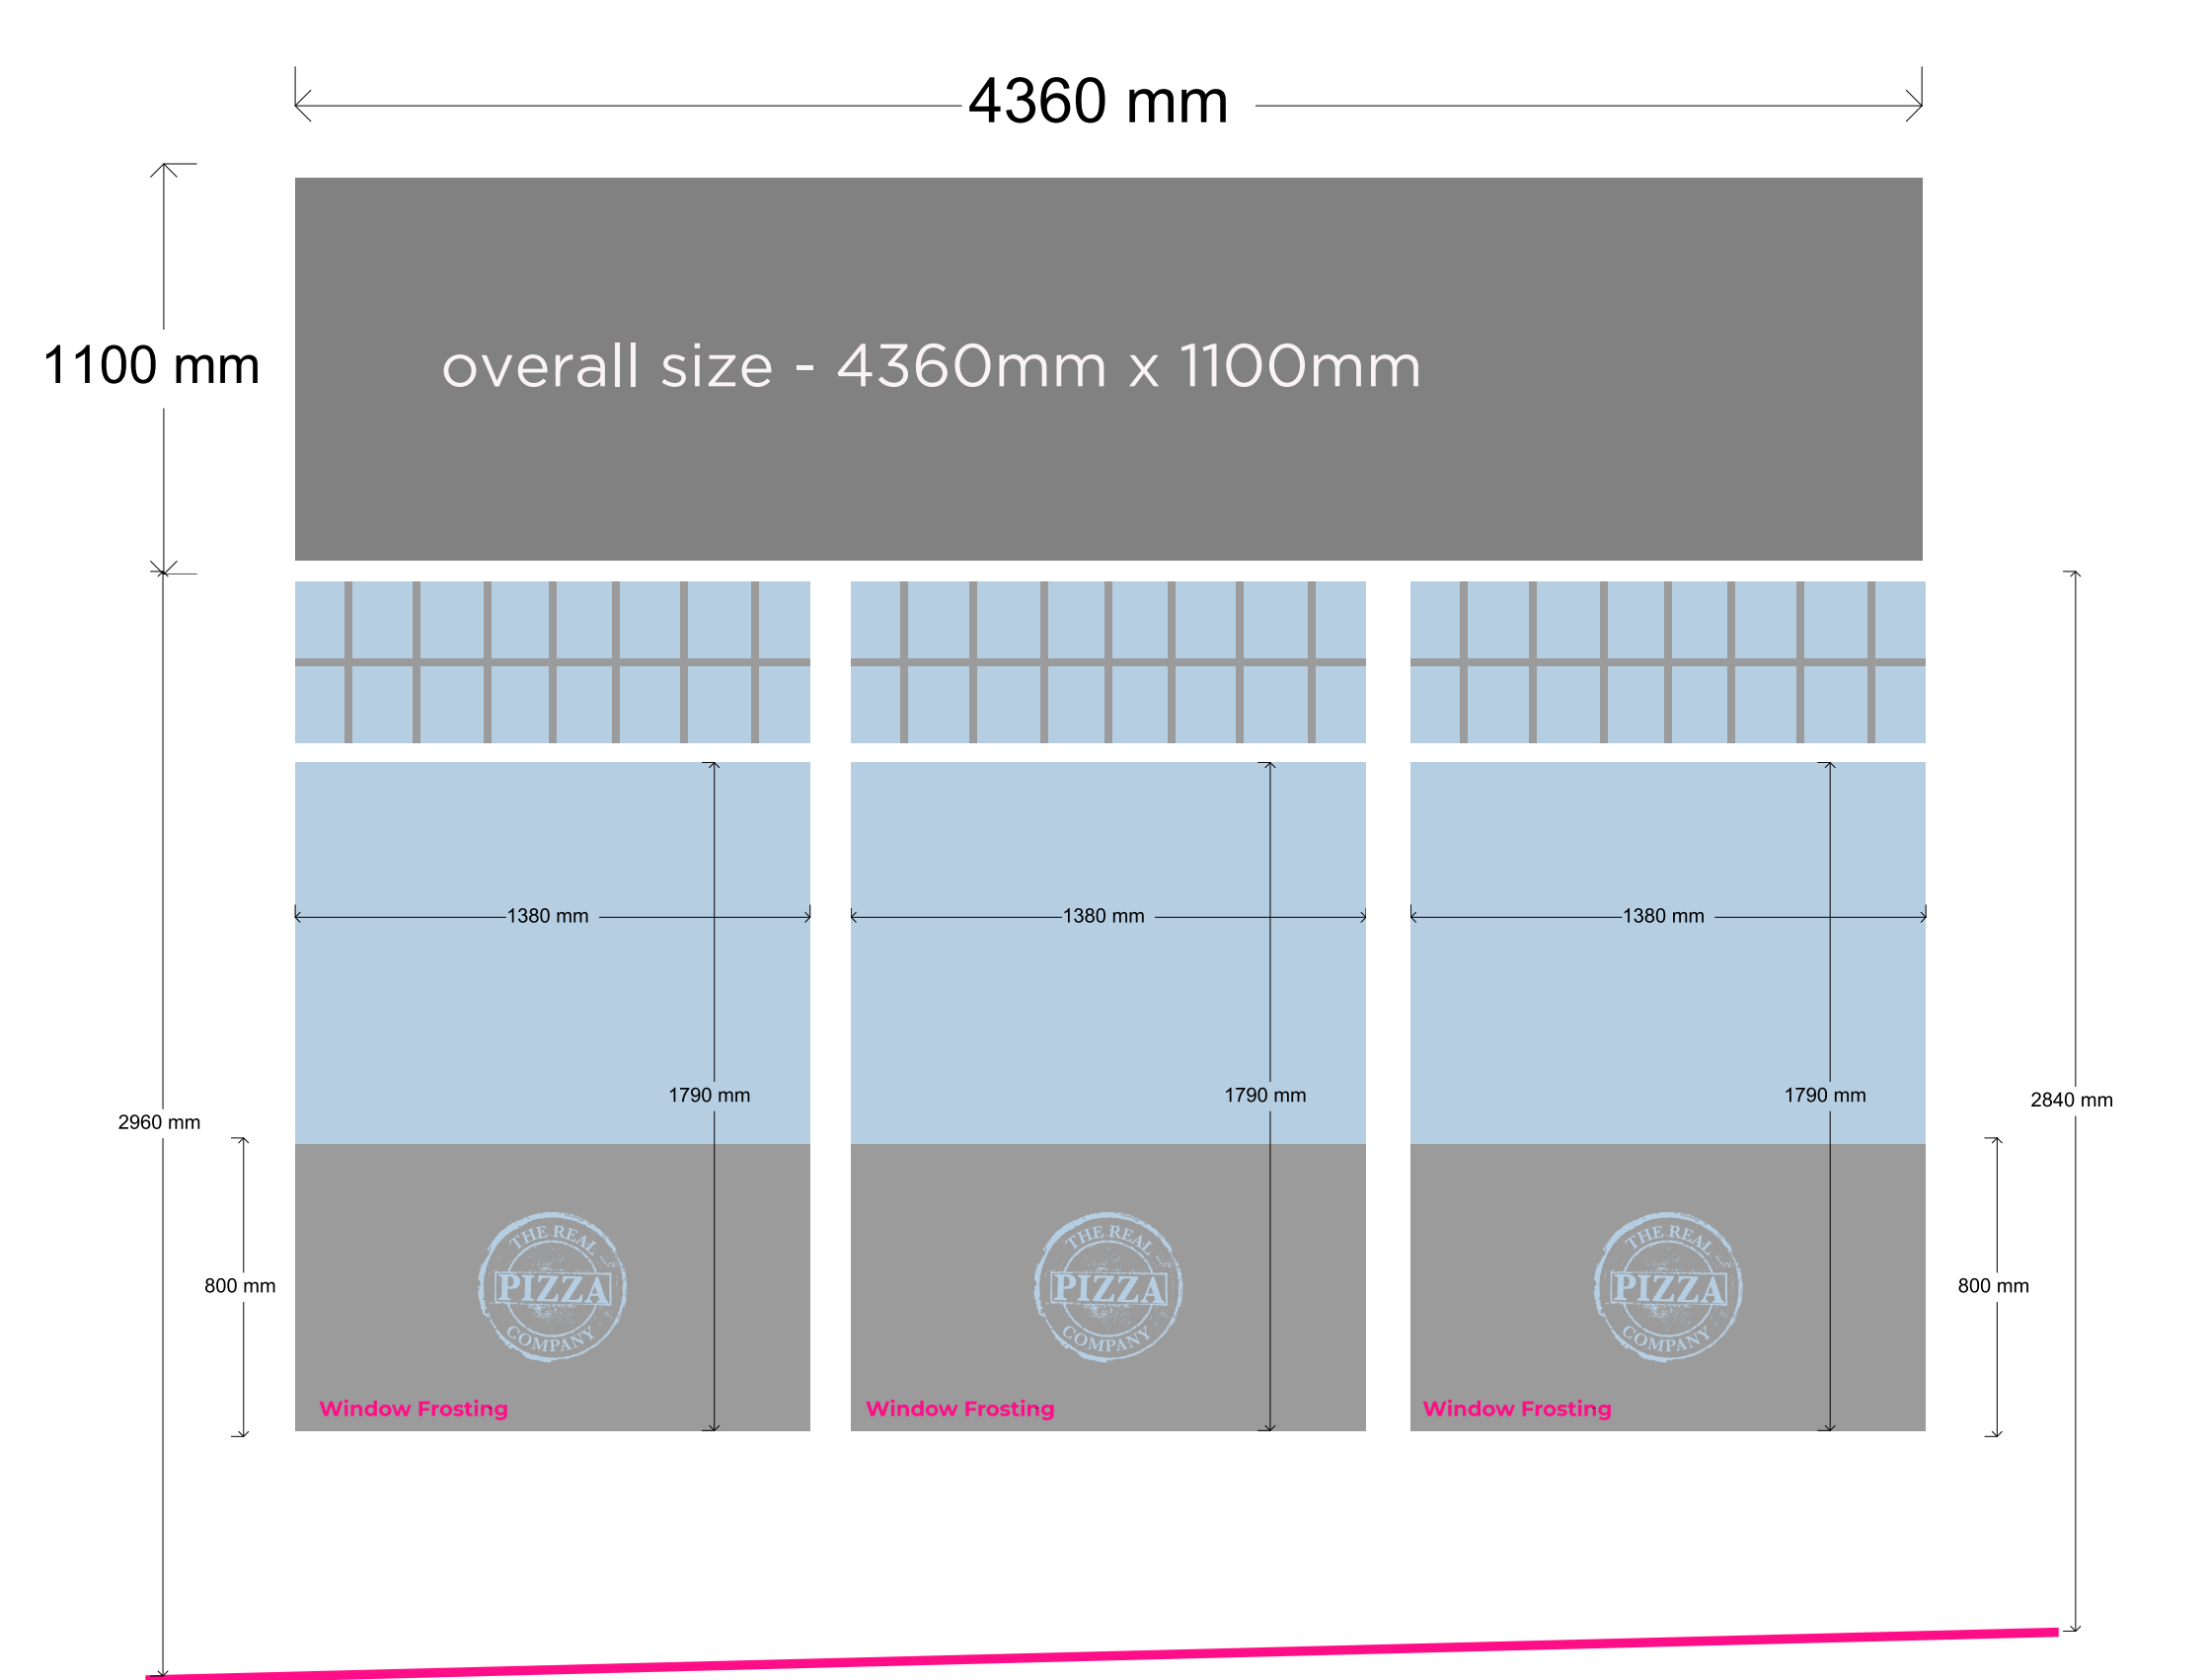

## Fascia 1 - Fret cut sign tray

Fascia 1:  
Folded 2.5mm aluminium panel 4360mm x 1025mm x 80mm deep returns + 25mm upstand (o/a height 1050mm) LANDSCAPE (in 2 sections) coated RAL 9005 black satin with vinyl decoration applied re: lines + 'Est 2012', Stencil cut detail re: 'THE REAL PIZZA COMPANY' + 'www.therealpizzacompany.co.uk' backed in 3mm opal 050 acrylic with flat cut 3mm opal 050 acrylic inlays, Folded 2.5mm aluminium 12v LED illuminated backtray to suit coated full matt white inside only;

1. Fixing Method - masonry plugs for brick or concrete walls for fixing the signs to the rendered signage area

Wall plug (rawl plug): A plastic or nylon insert placed into a drilled hole in the wall.  
Screw: Inserted into the wall plug. As the screw is tightened, the plug expands against the sides of the hole, creating a secure grip.





## Fascia 2 - Fret cut sign tray

Folded 2.5mm aluminium panel 4320mm x 1025mm x 80mm deep returns + 25mm upstand (o/a height 1050mm) LANDSCAPE (in 2 sections) coated RAL 9005 black satin with vinyl decoration applied re: lines + 'Est 2012', Stencil cut detail re: circular logo + 'THE REAL PIZZA COMPANY' + 'www.therealpizzacompany.co.uk' backed in 3mm opal 050 acrylic with flat cut 3mm opal 050 acrylic inlays with digitally printed vinyl with satin laminate applied where appropriate, Folded 2.5mm aluminium 12v LED illuminated backtray to suit coated full matt white inside only;

1. Fixing Method - masonry plugs for brick or concrete walls for fixing the signs to the rendered signage area

Wall plug (rawl plug): A plastic or nylon insert placed into a drilled hole in the wall.  
Screw: Inserted into the wall plug. As the screw is tightened, the plug expands against the sides of the hole, creating a secure grip.

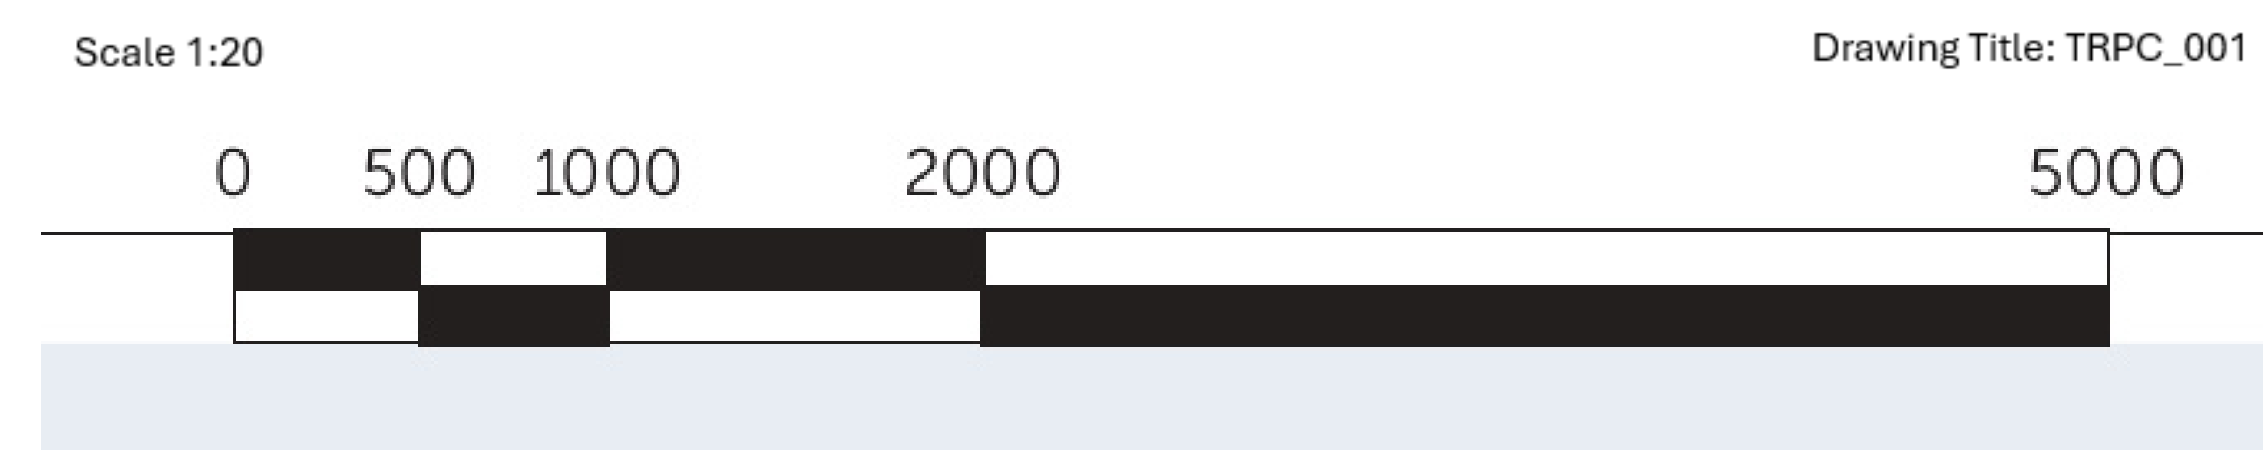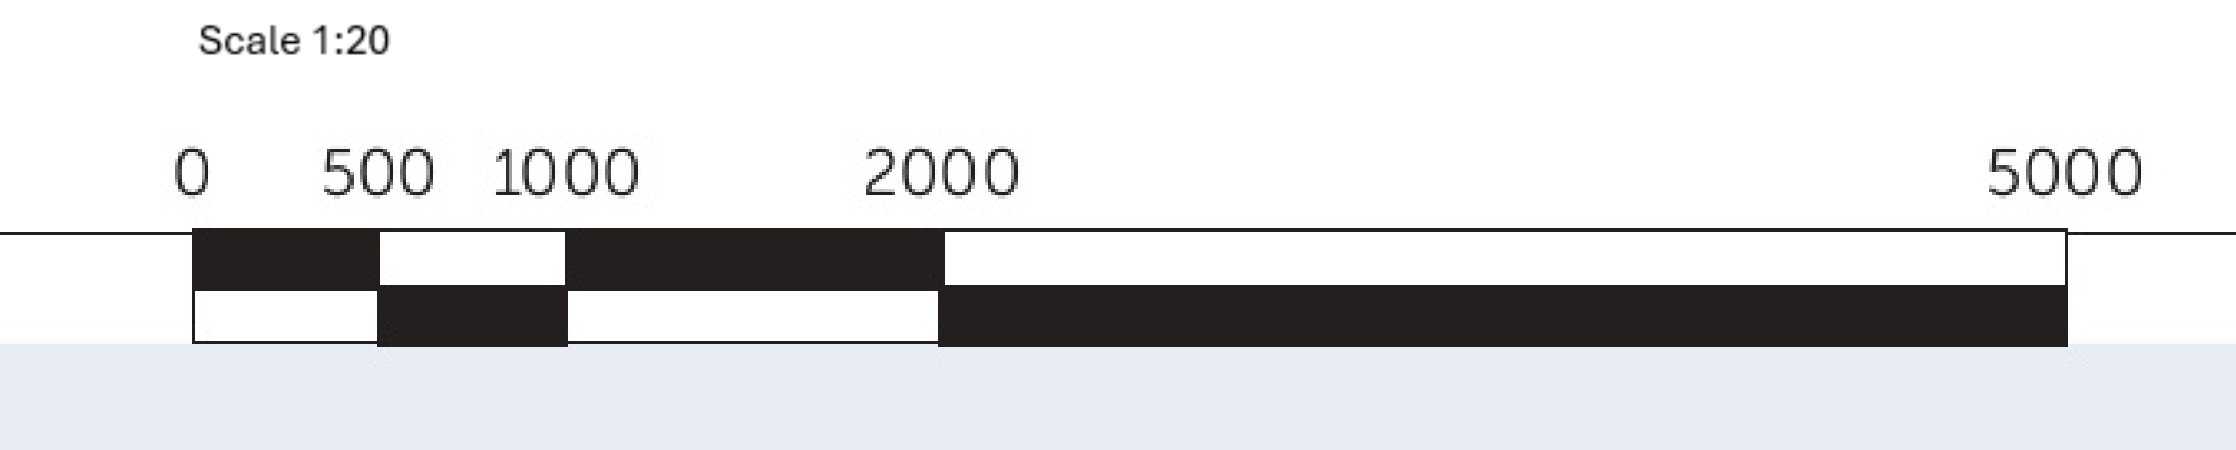

Drawing Title: TRPC\_001