
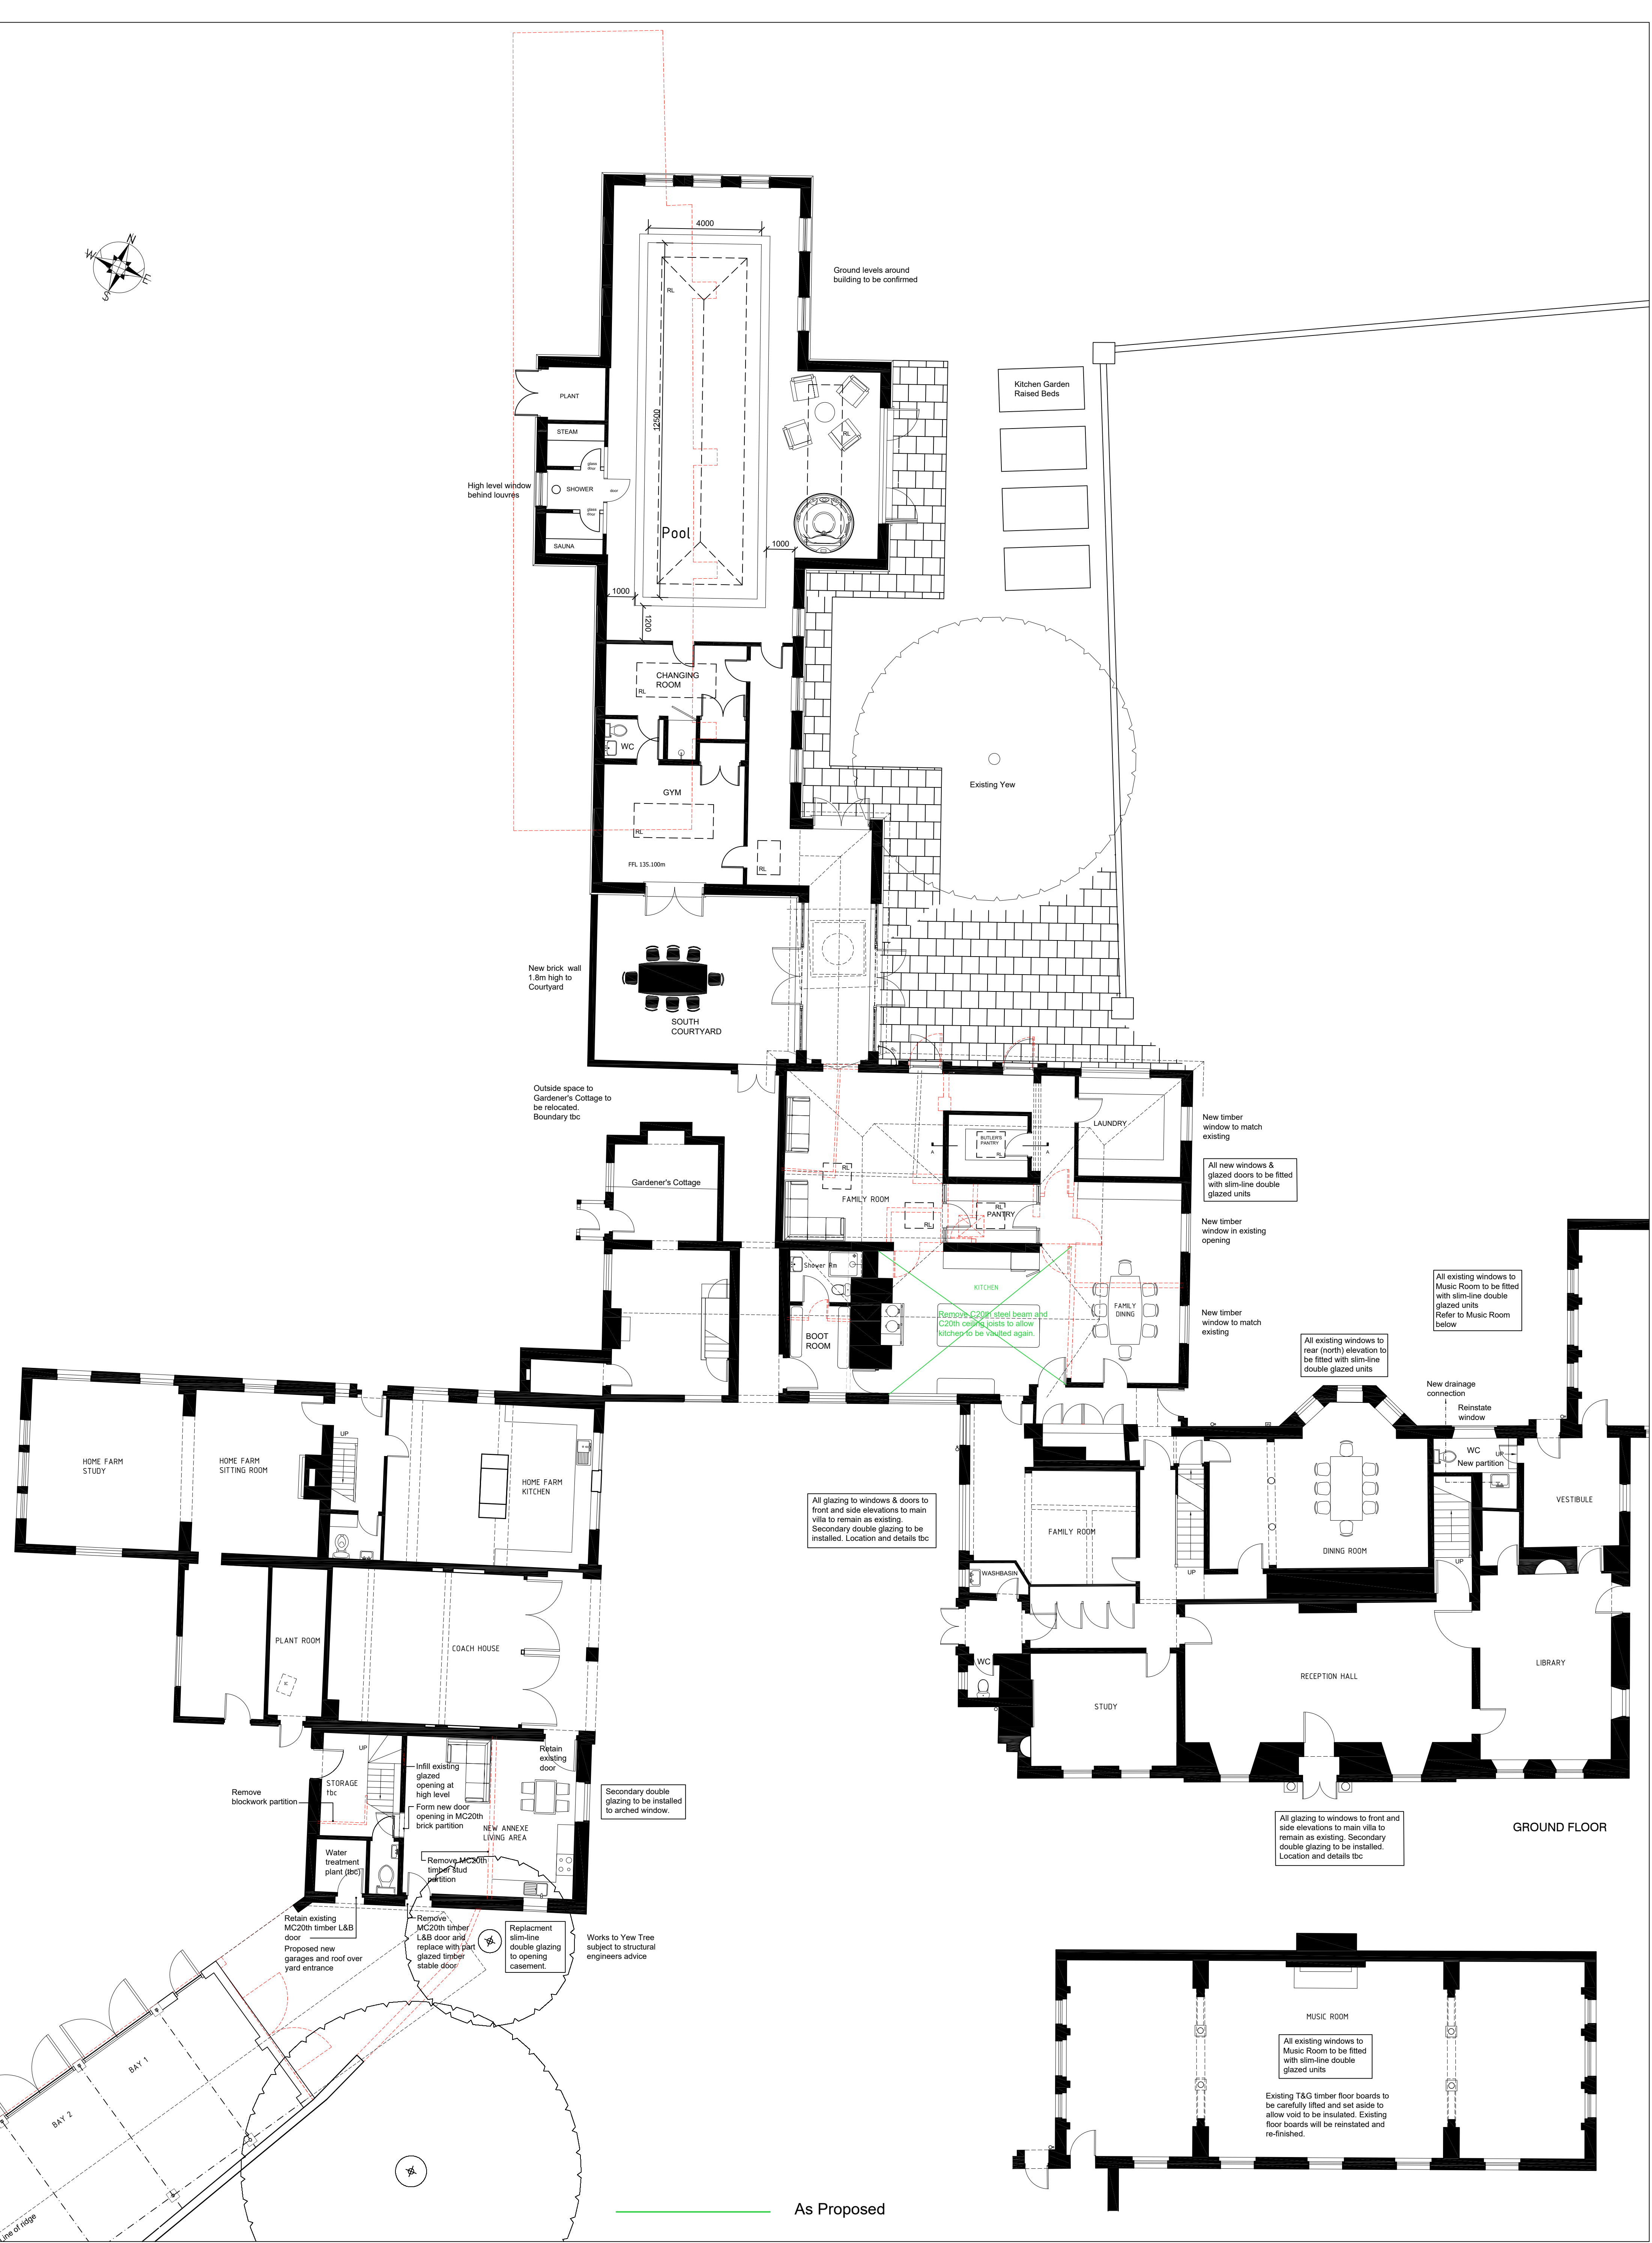


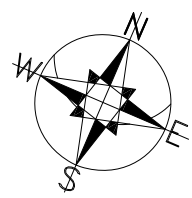

GROUND FLOOR

As Proposed