
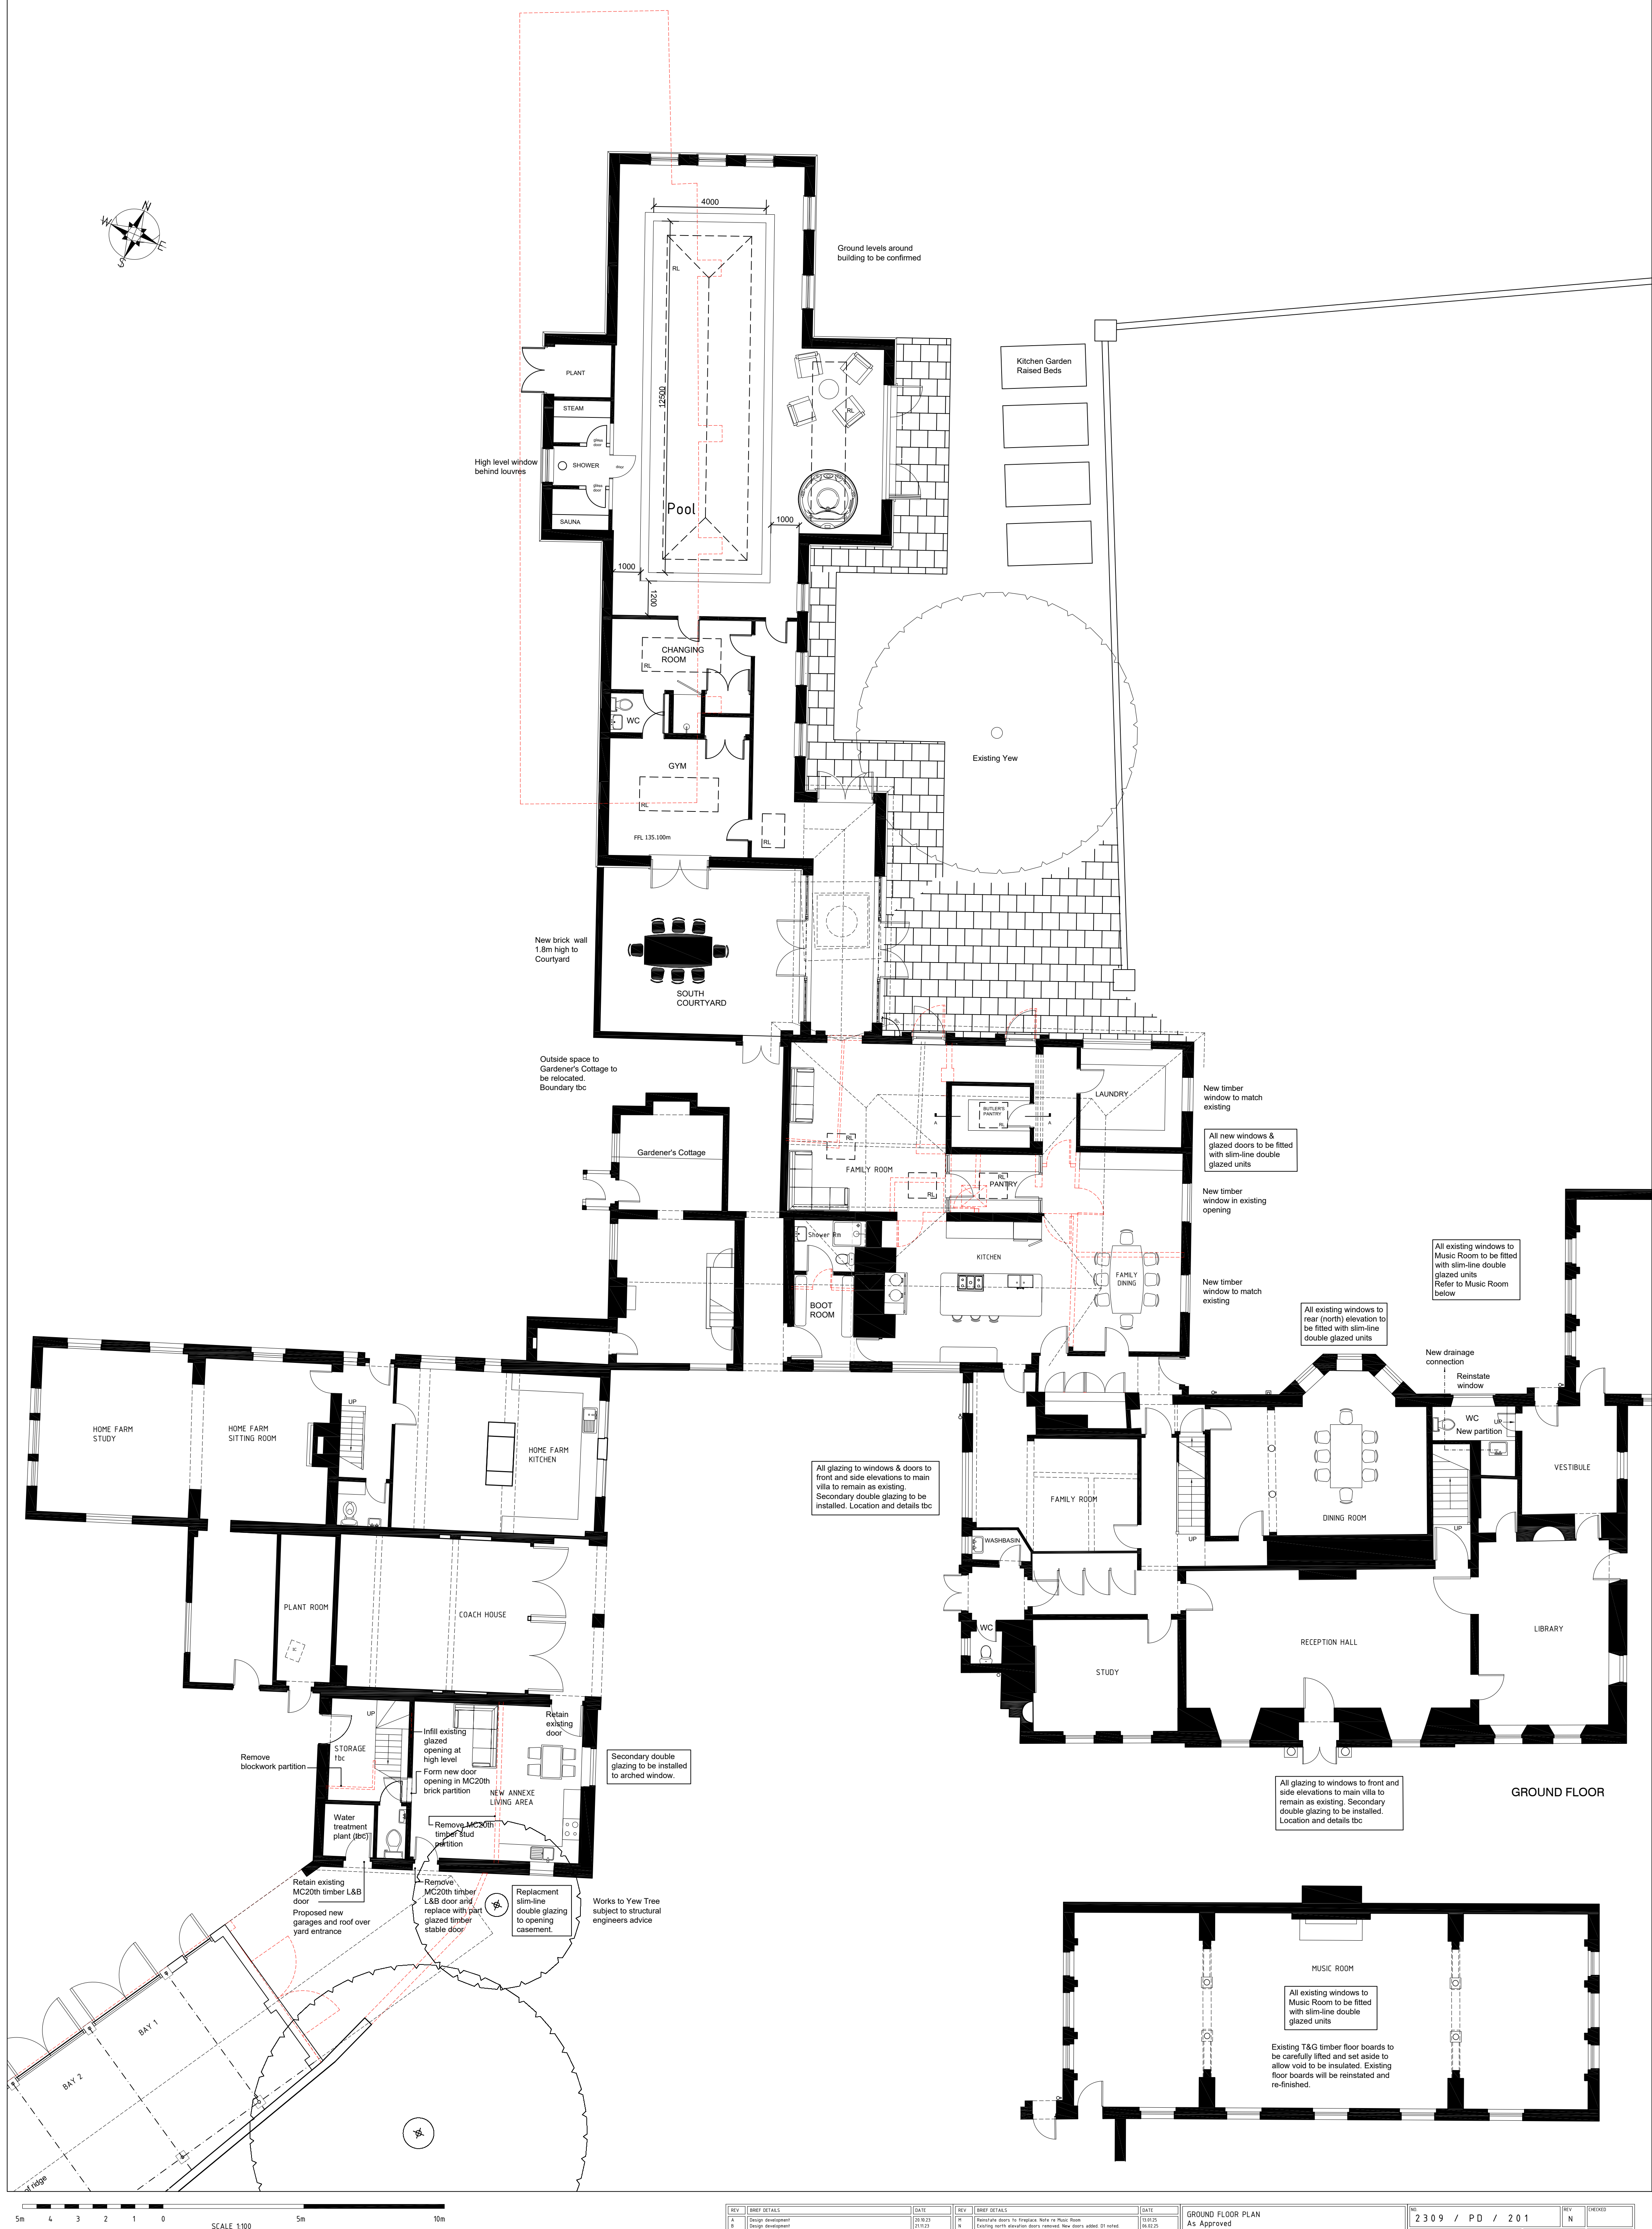


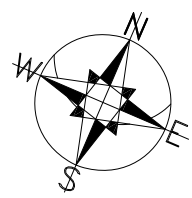

REV	BRIEF DETAILS	DATE
A	Design development	20.10.23
B	Design development	21.10.23
C	Design development	11.12.23
D	Design development	11.01.24
E	Design development	15.01.24
F	Design development	16.02.24
G	Door amendments to kitchen & pool bldg	16.02.24
H	Look width increased. Updates to notes. Pool doors amended	20.02.24
I	Pool building area added	23.02.24
J	Design development	05.04.24
K	Design development	09.04.24
L	Minor updates to north side doors and link	09.05.24

REV	BRIEF DETAILS	DATE
A	Reinstate doors to fireplace. Note re Music Room	10.01.25
B	Existing north elevation doors removed. New doors added. Cf noted	06.02.25

GROUND FLOOR PLAN
As Approved
for JULIANS PARK
RUSHDEN
BUNTINGFORD
SG9 0TD

© The copyright of this drawing
belongs to Kay Pilsbury Thomas

NO	2309 / PD / 201	REV	N	CHECKED
SCALE	1 : 100 @ A1	DATE	JULY 26	DRAWN
KAY PILSBURY THOMAS ARCHITECTS				
TEL 01753 519204 FAX 01753 519065				
WWW.KPT.CO.UK INFO@KPT.CO.UK				
HORSFORDS, RADWINSTER, SAKFORD, WALTON, EBBW, GATE, ST. J.				