

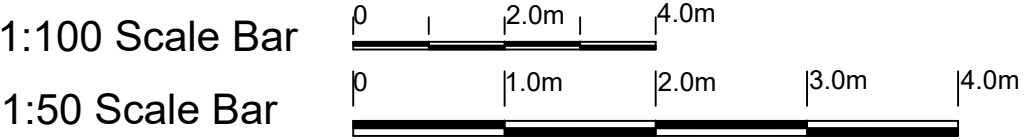


Proposed Ground Floor Plan 1:50

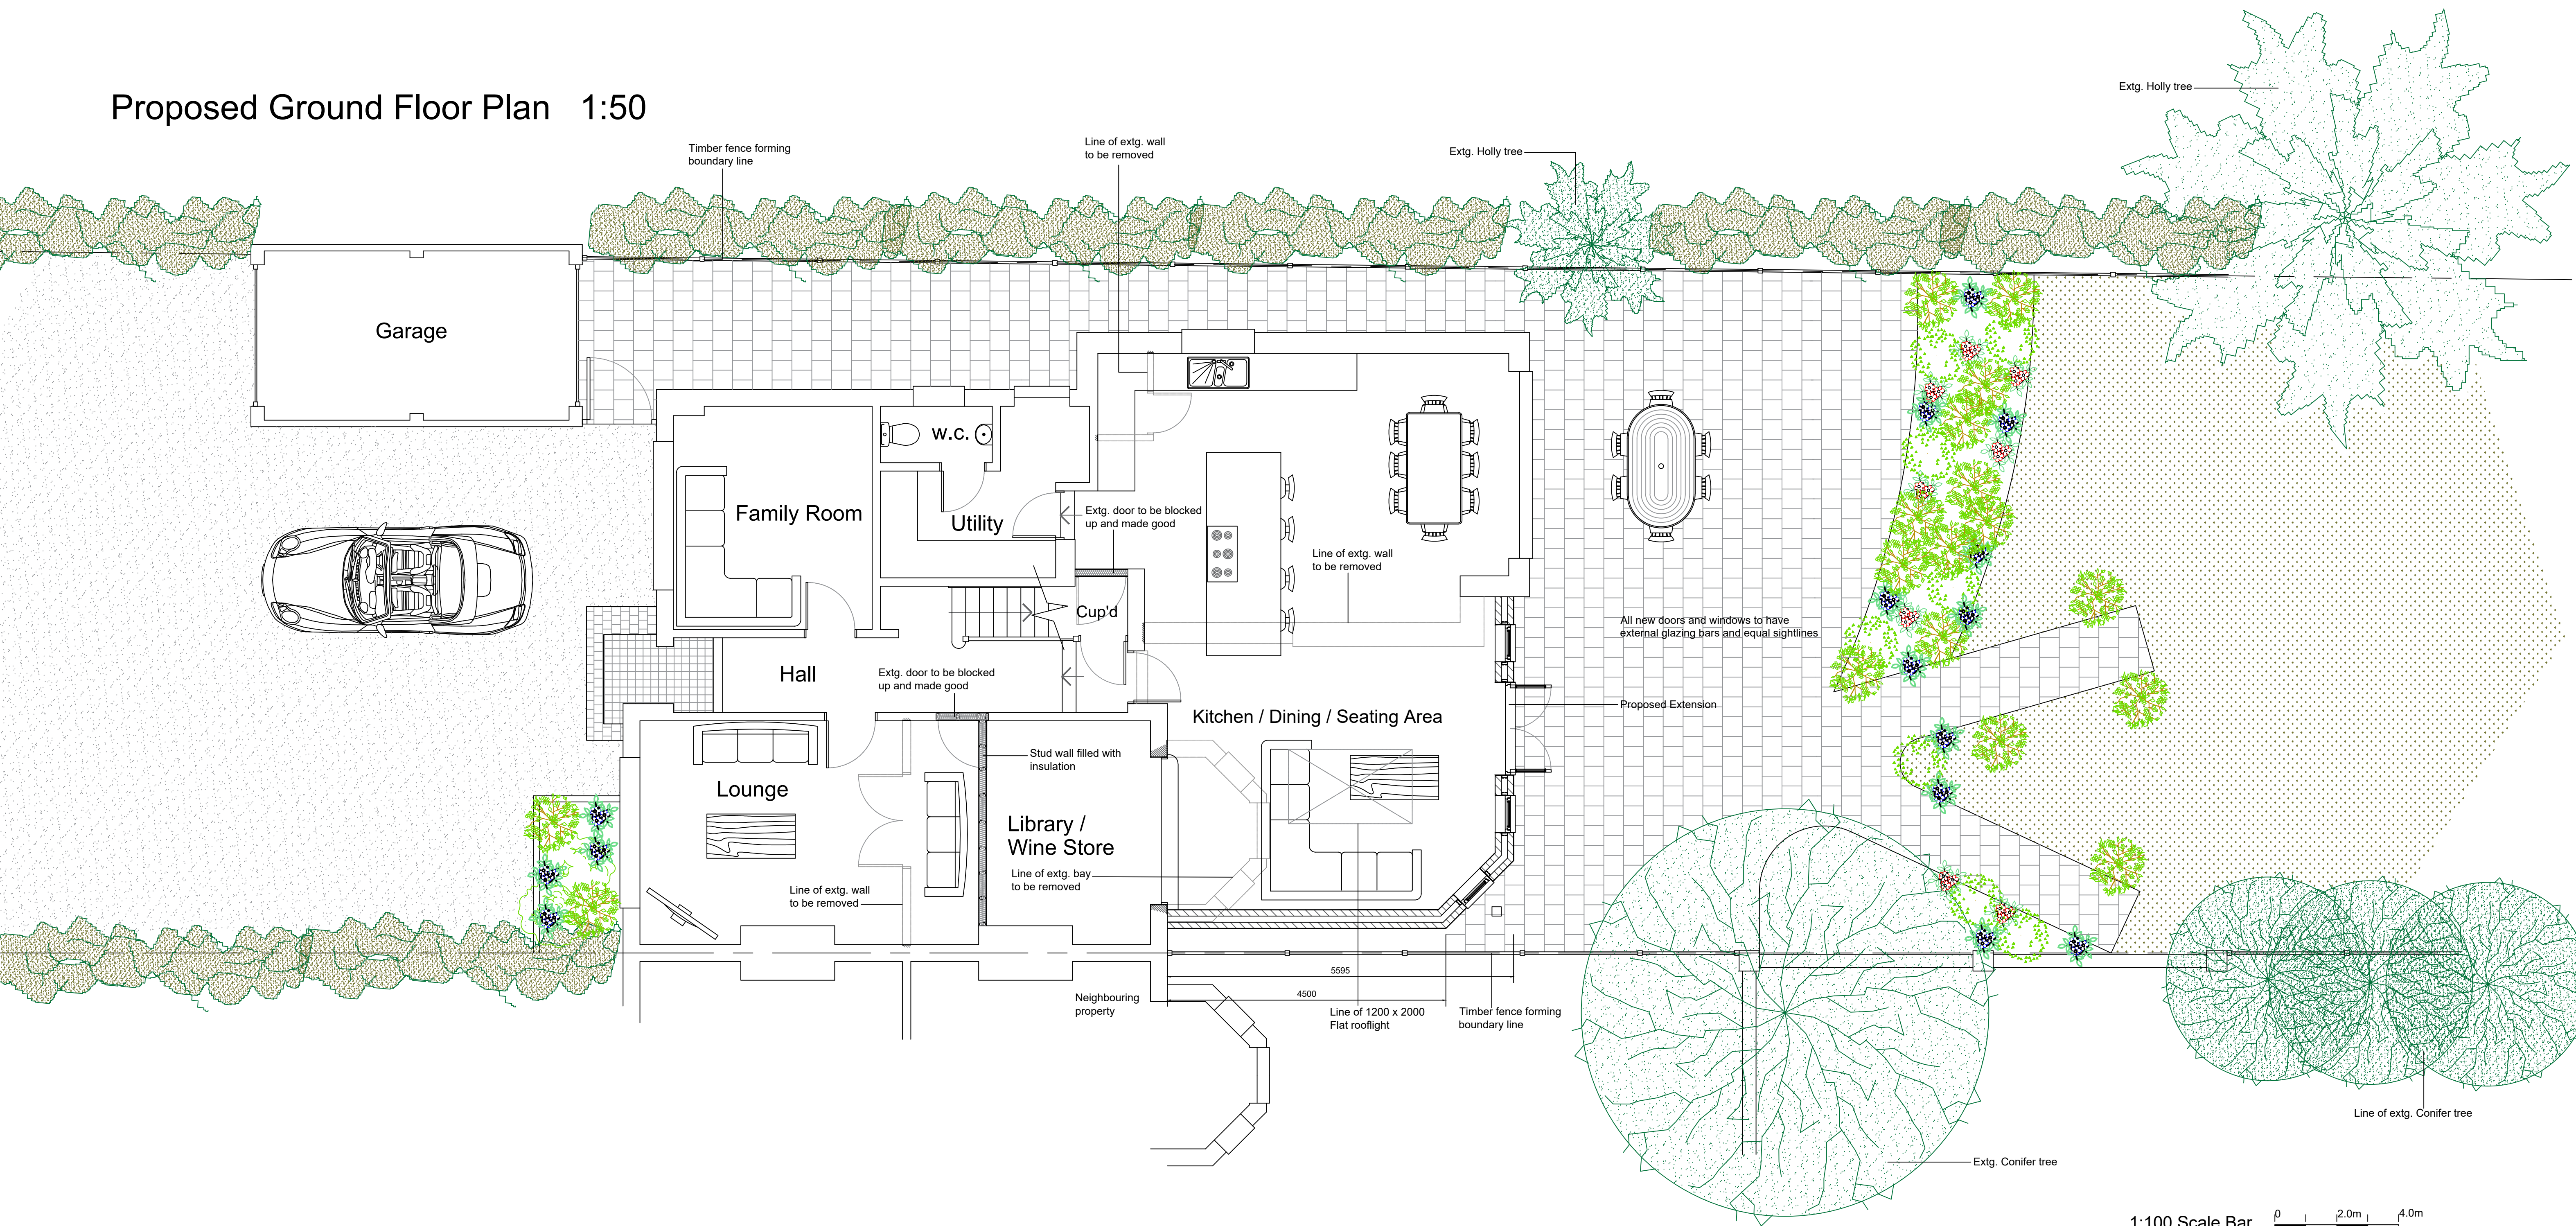

Proposed Elevations 1:100

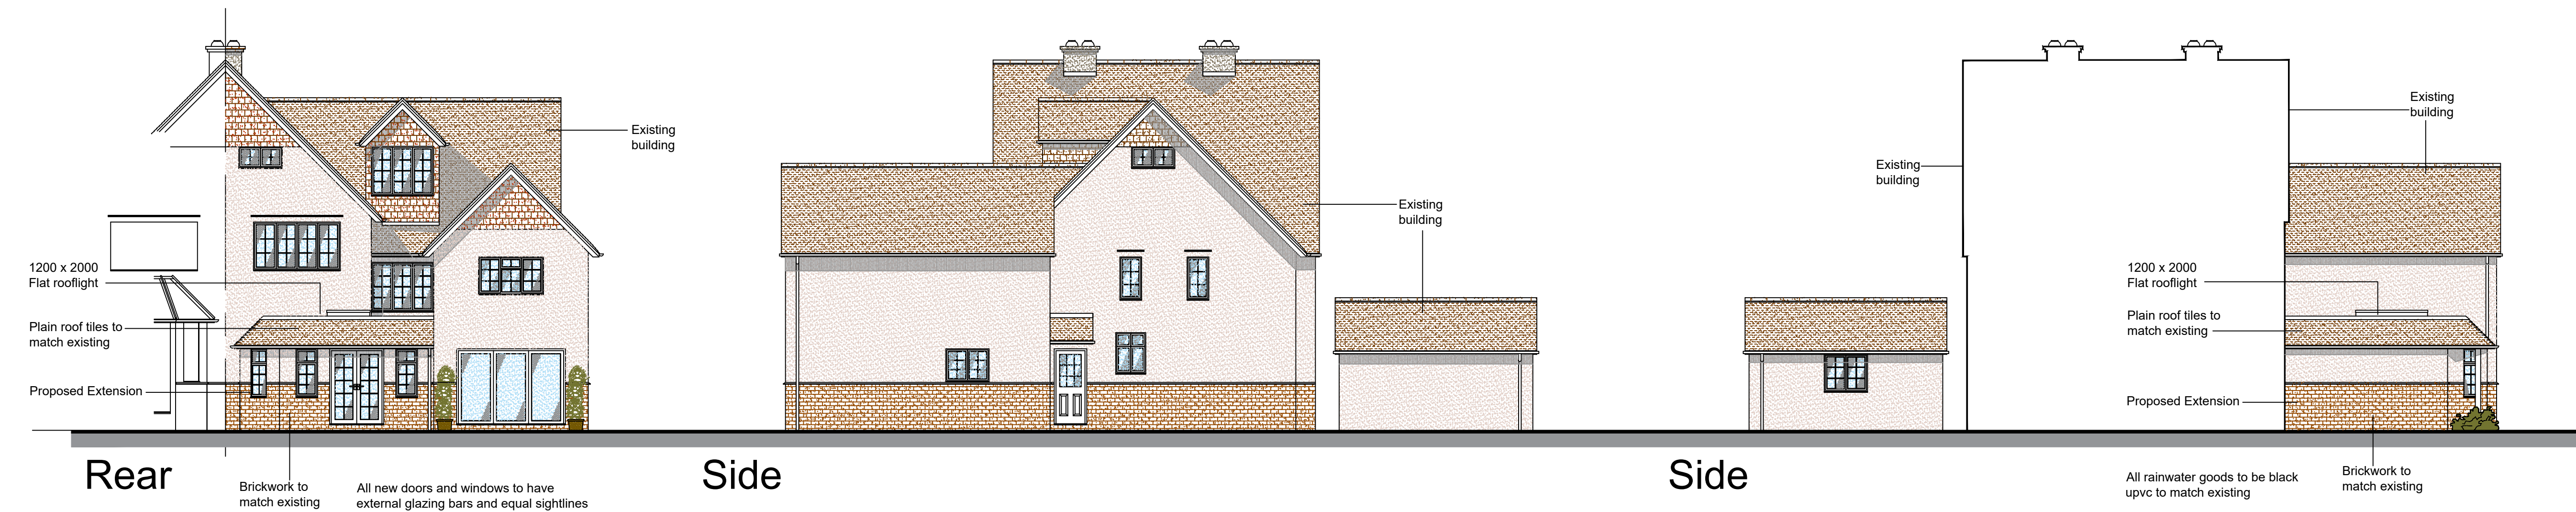

- C Planning Revisions
- B Client Revisions
- A Heritage Foundation Revisions

Architech Limited
Architectural and Building Consultants
Tel. 01462 634293 / 07768 123899

Project
21 Baldock Road, Letchworth,
Hertfordshire

Title
Proposed Single Storey Rear
Extension

Date April 2023 **Scale** 1:50 1:100 **Status** Planning

2023 / 28 / 01 C A1