

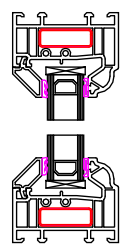



Window Profiles by Window Type 1:5

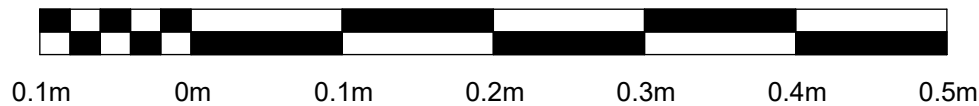


Type A -
Fixed in Frame

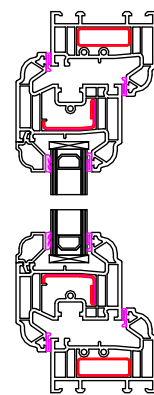


Type B -
Fixed in Sash

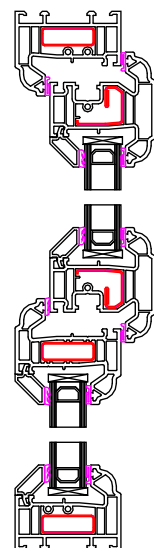


Type C -
Fanlight

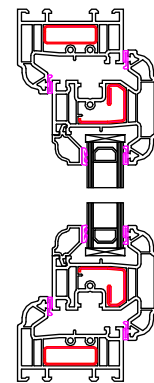


Type D -
Side Hung

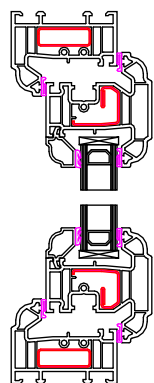


Type E -
Top Hung

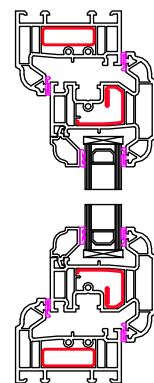

Type F -
Tilt & Turn

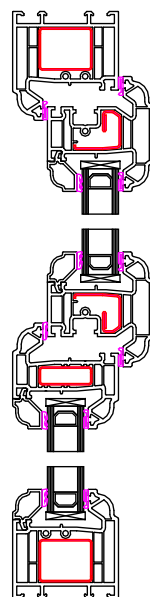

Type G -
50 - 50 Mock Sash

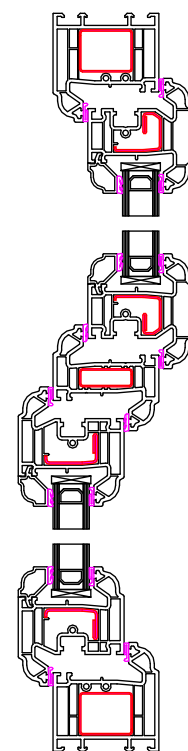

Type H -
Fanlight over Dummy Vent

Scale 1:100

Scale 1:50

Contract No.

FHI 128957

Site Address -

39 Waysbrook,
Letchworth Garden City
Hertfordshire
SG6 2DT

Drawing No.

2 of 3

FHI Window Profiles by
Window Type

All Dimensions in mm

Scale: 1 : 5

@A3

Signed Off on - 12/05/2025

Review on -



First Home Improvements
Station Road Industrial
Estate Lenwade Norfolk
NR9 5LY

© Drawings, associated documentation and intellectual property is protected under copyright law.
All documentation by First Home Improvements prohibits unauthorised actions such as (but not limited to) the re-issuing and re-production thereof without prior consent.

