


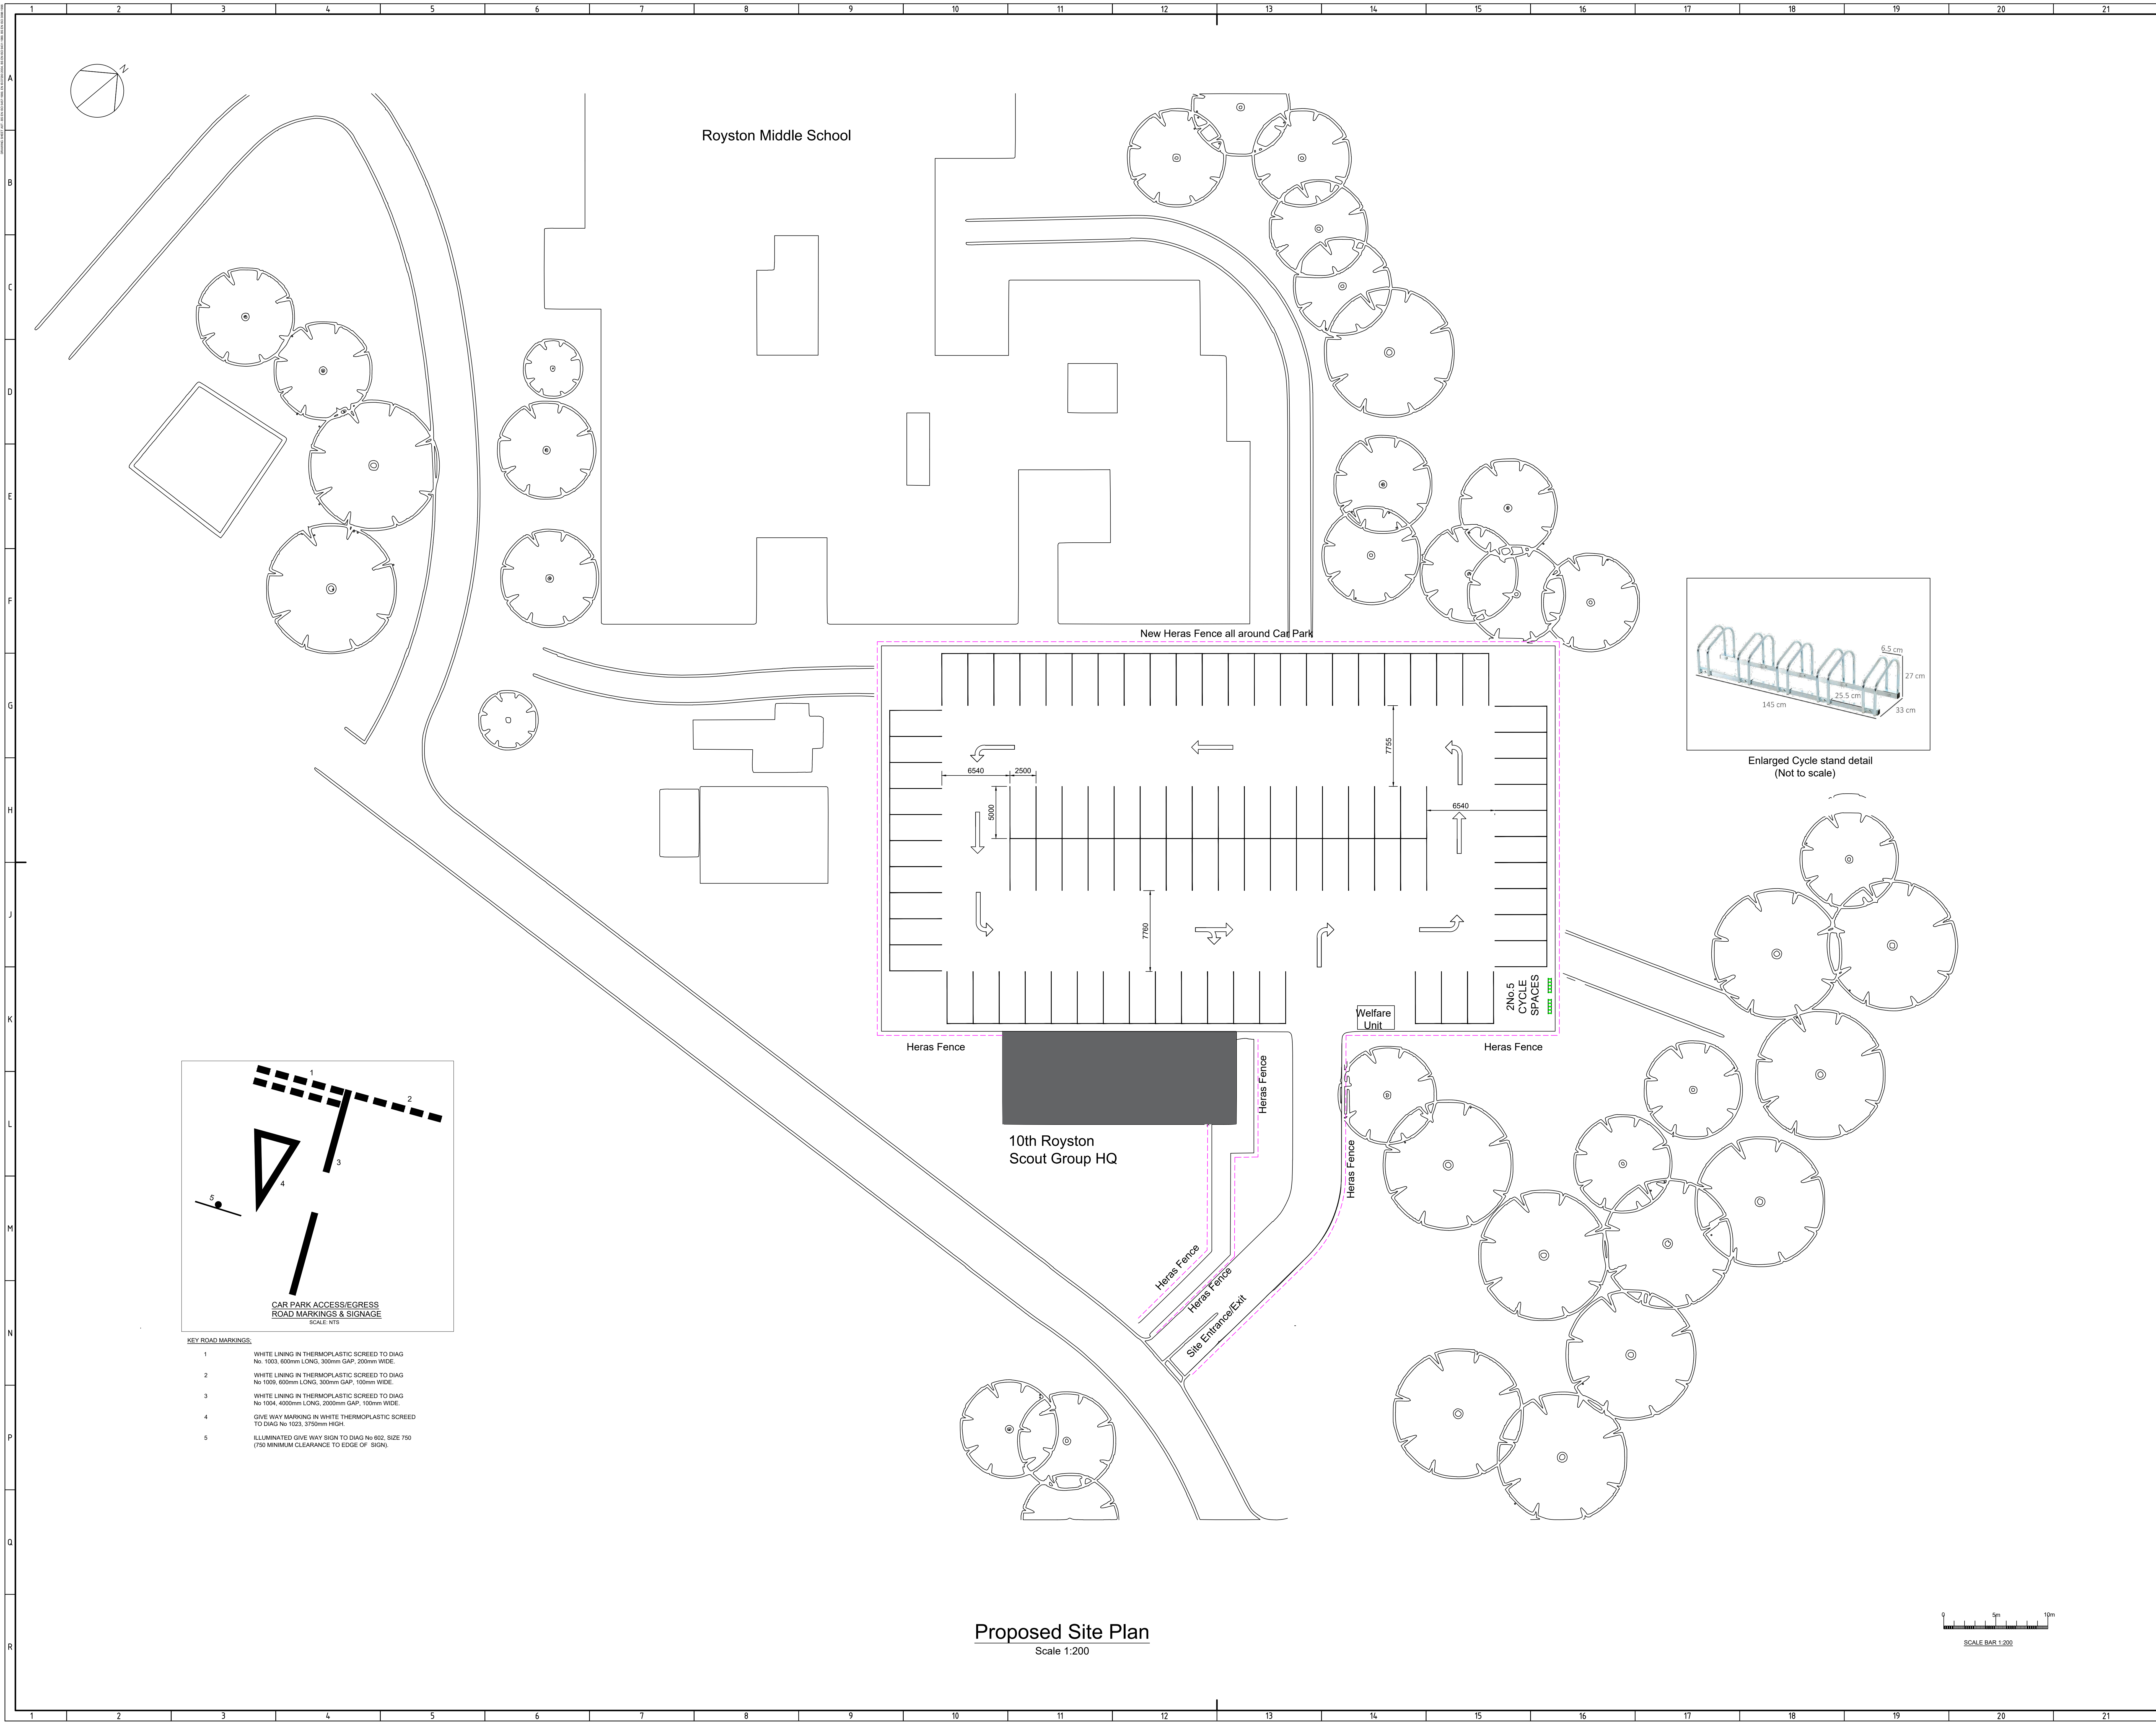

GENERAL NOTES

REFERENCE DRAWINGS

- JAUNTMACE-RCP-003 - PROPOSED CAR PARK LAYOUT

● DENOTES THIS DRAWING

Revision	C01	ISSUED FOR CONSTRUCTION	Drawn by
Change Ctrl	0		
Project No	0		
Change Control History of Amendments / Comments			

CONFIDENTIAL

CONFIDENTIAL

THIS DRAWING EMBODIES CONFIDENTIAL INFORMATION WHICH IS THE PROPERTY OF JAUNTIMAGE LTD. TO WHOM THE COPYRIGHT IN THE DRAWING BELONGS. THIS DRAWING MAY NOT BE COPIED OR USED FOR ANY OTHER PURPOSE EXCEPT WITH THE WRITTEN CONSENT OF JAUNTIMAGE LTD.

Sheet Size A0	Scale 1:200	Legacy AZ Drawing No N/A			19-04-2020
Contractor Name BGEN		External Document No			19-04-2020
Project No		Charge Control No	Site		
Building No					
Department CIVIL		Status CONSTRUCTION			
Drawing Title ROYNTMACE CAR PARK PROPOSED CAR PARK LAYOUT					
Drawing No JAUNTMAEC-RCP-003					Version C01