

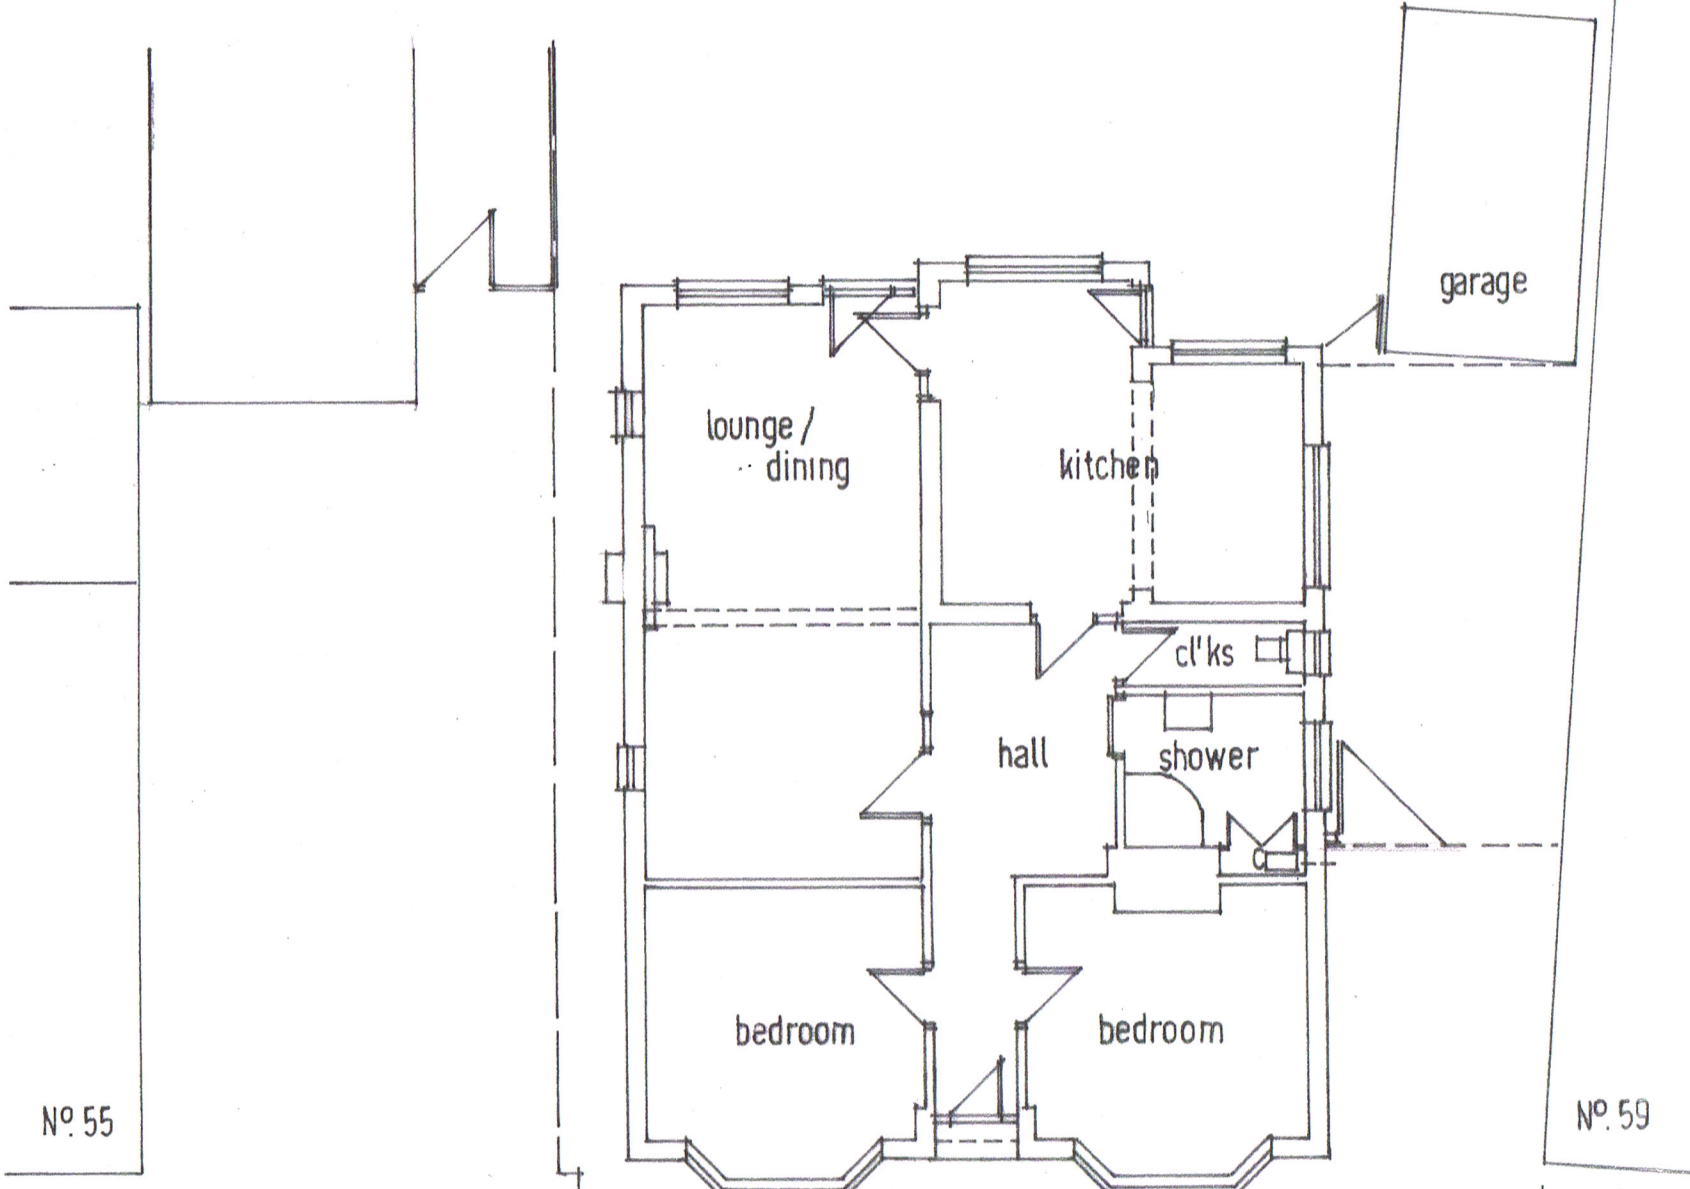


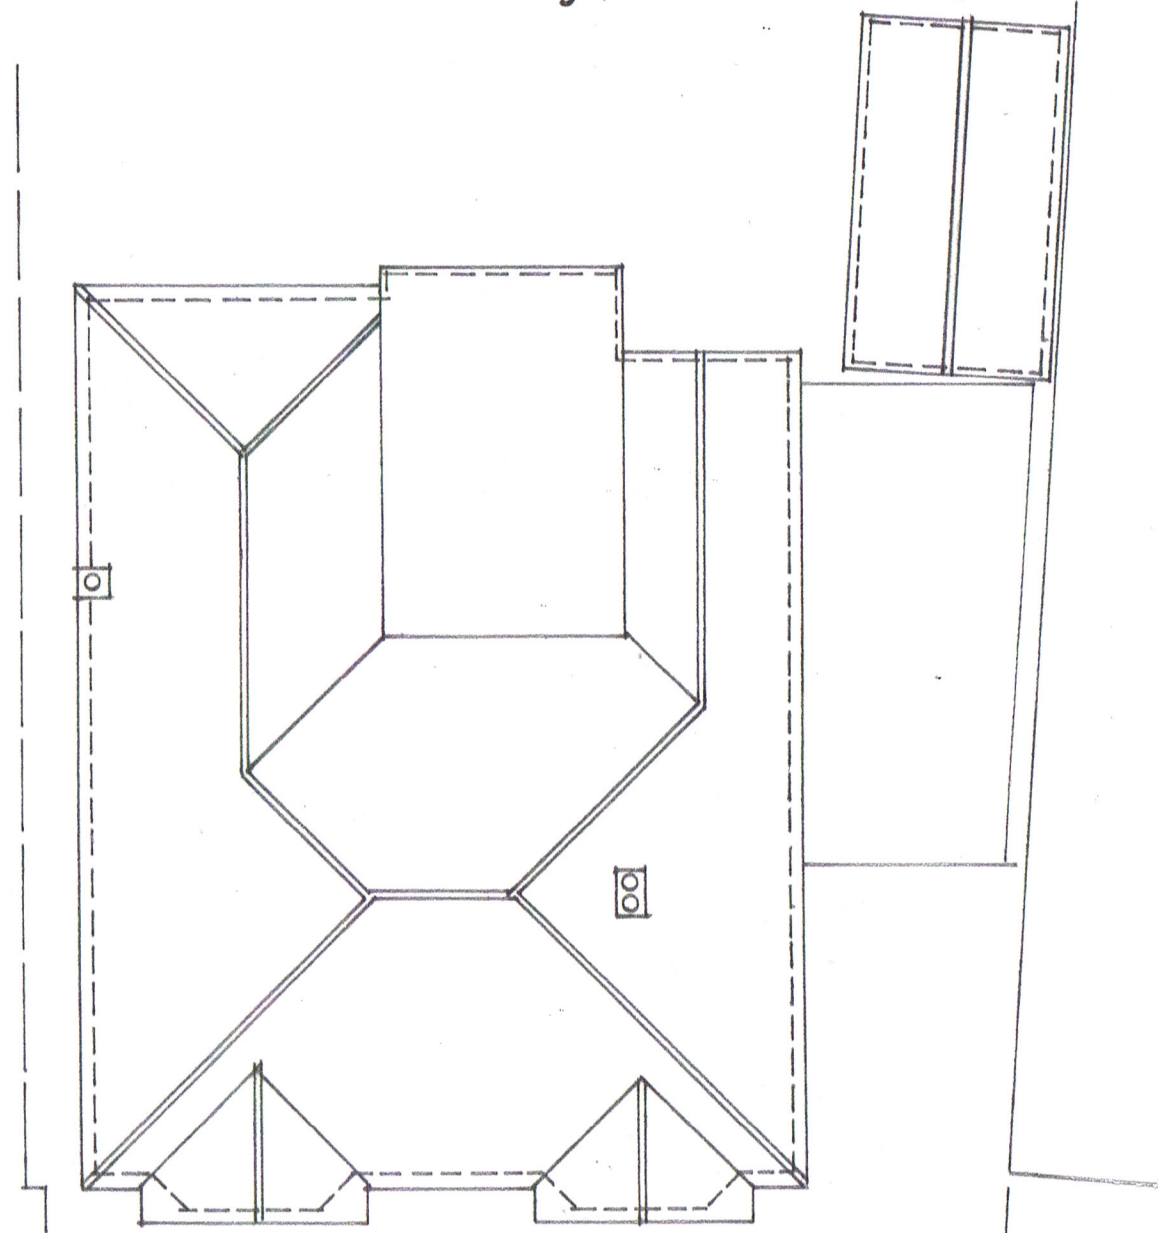

GROUND FLOOR PLAN

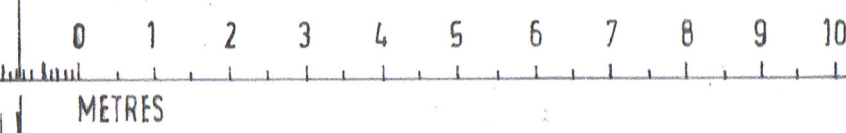

ROOF PLAN