


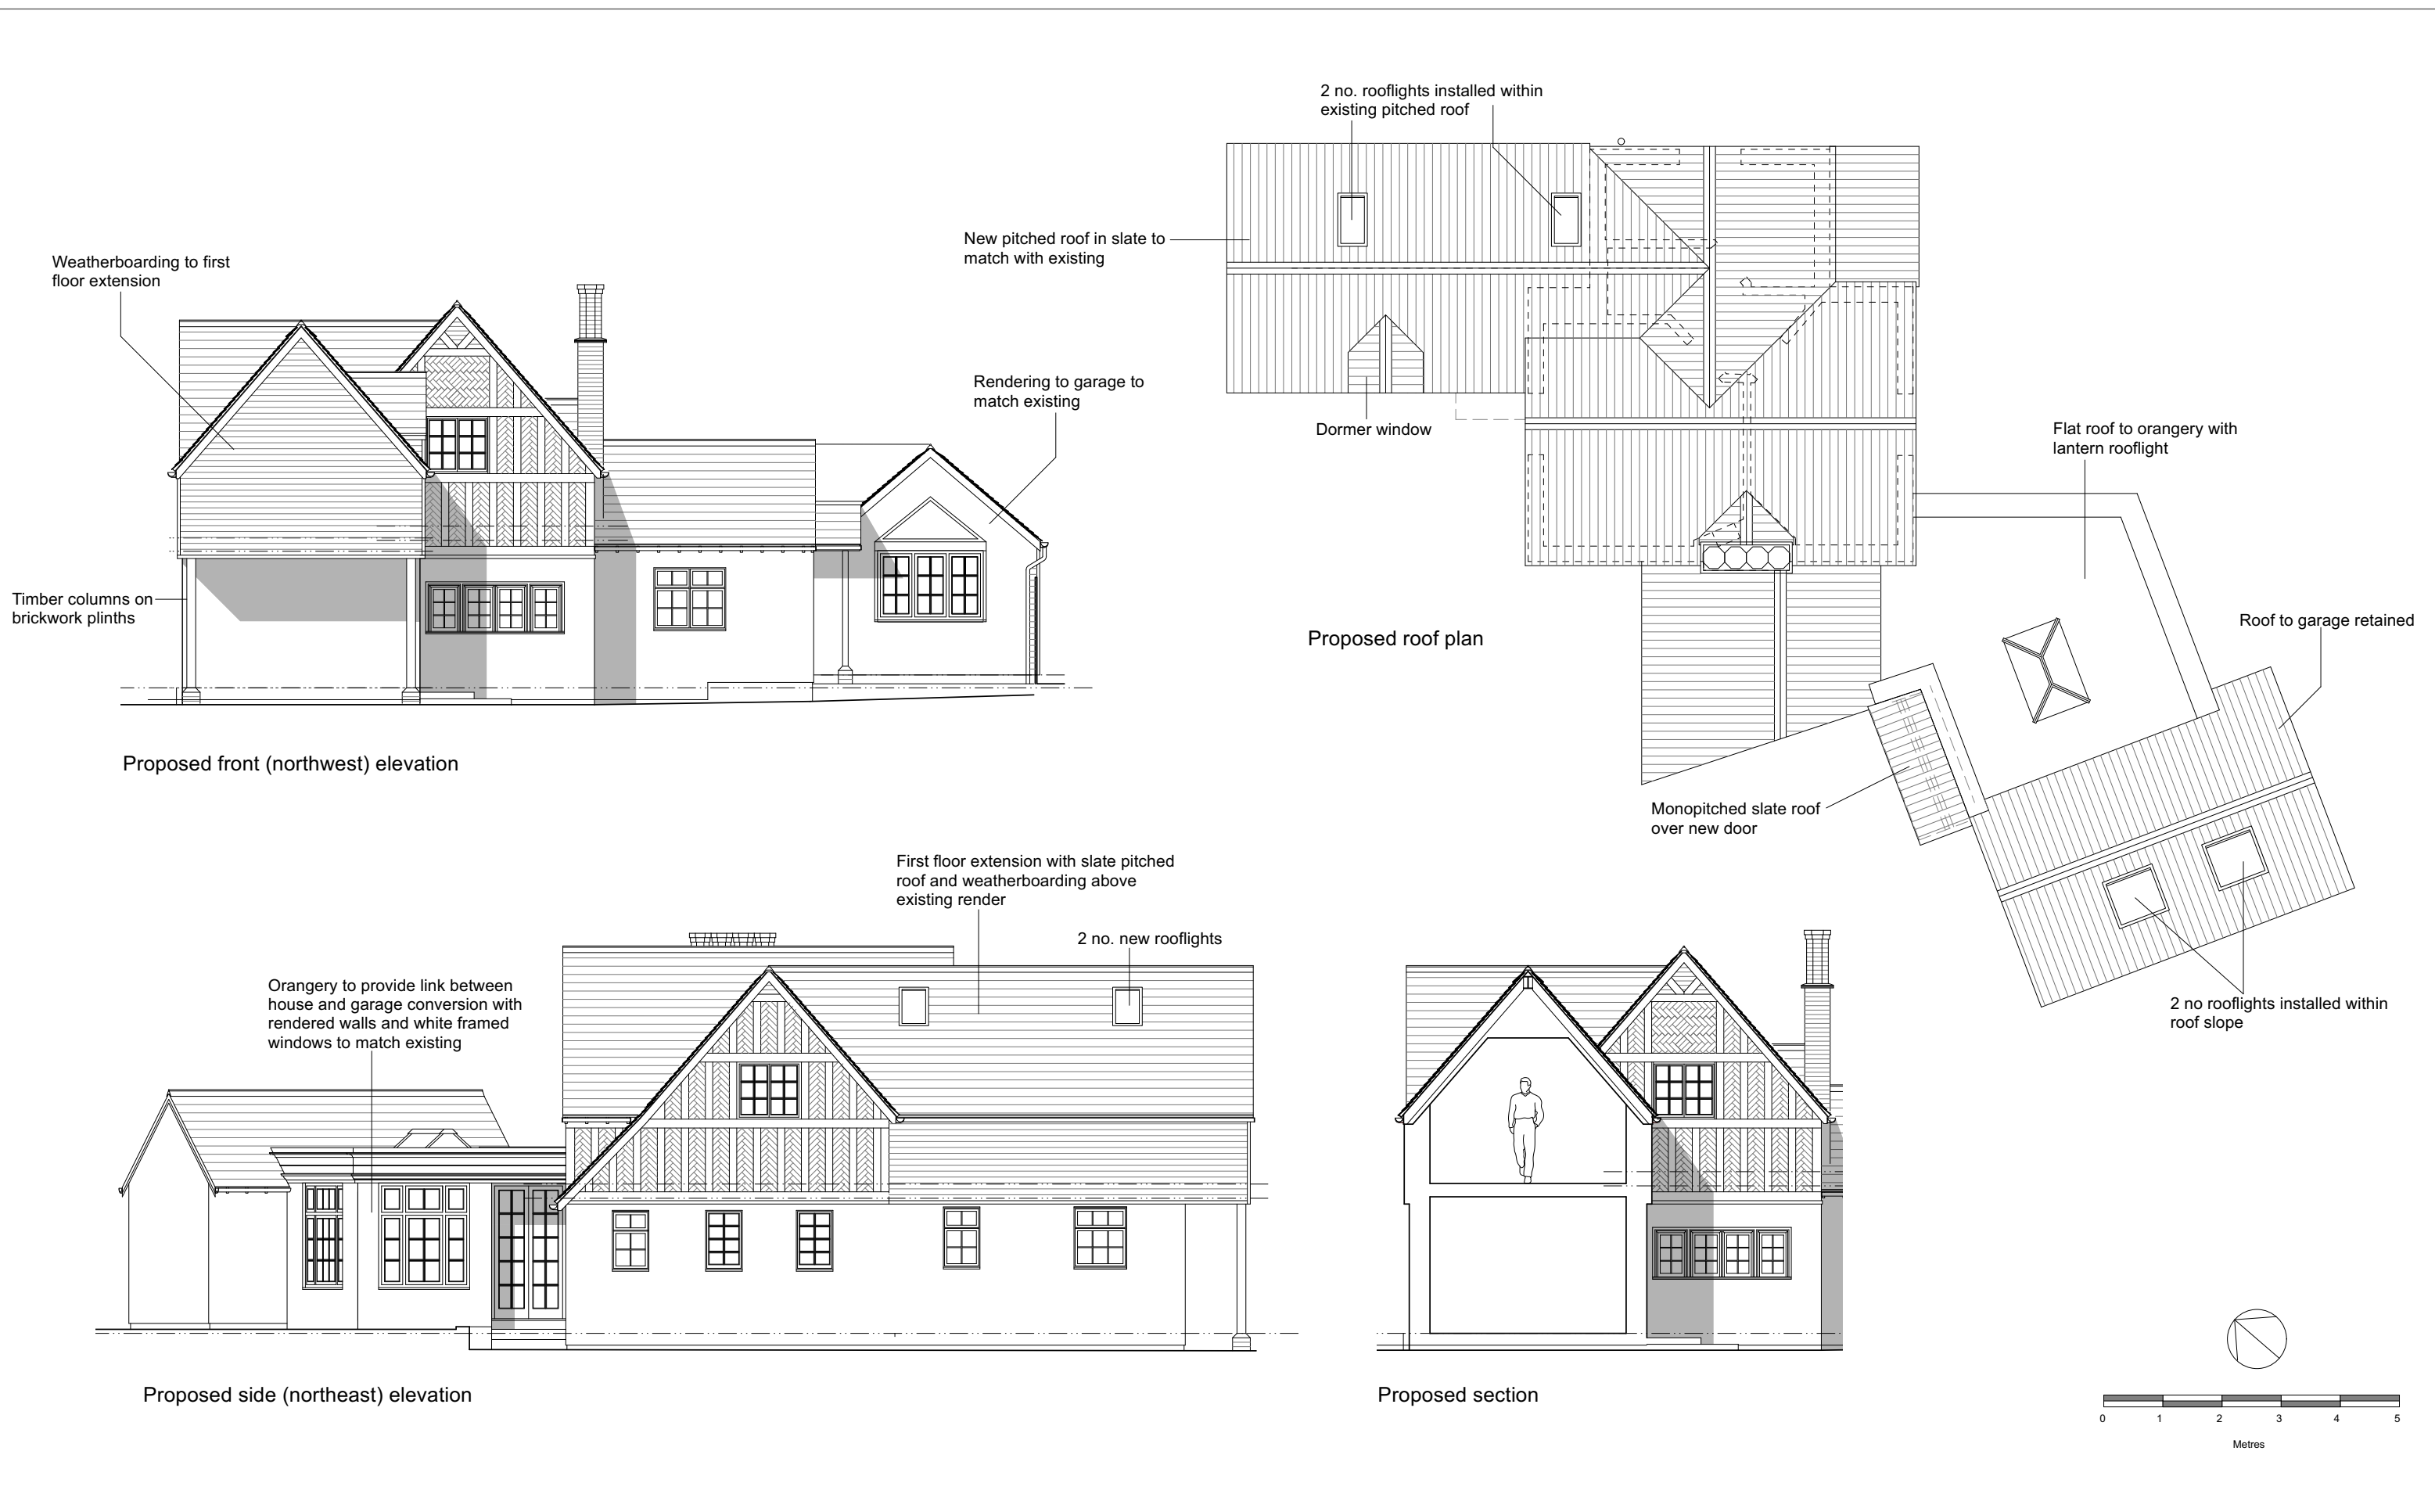

C B A Revision	11 03 25 05 11 24 22 10 24 Date	Window to kitchen amended Porch added. Cornicing amended Amendments following client meeting Notes	Client:		Drawing No: EVN148_05		Purpose of Issue: Planning Application	
			Project: Proposed Extension & Internal Alterations The Lodge, Preston Road, Gosmore		Drawing Title: Proposed Details		Alison Akester Architects 1 RIDGEWAY, LITTLE HADHAM, WARE, SG11 2BT Tel: 07914 676114 E: alison@aakarchitects.co.uk 	
			Scale: 1:100 @ A3	Date: 24/06/2024	Rev: C			

