


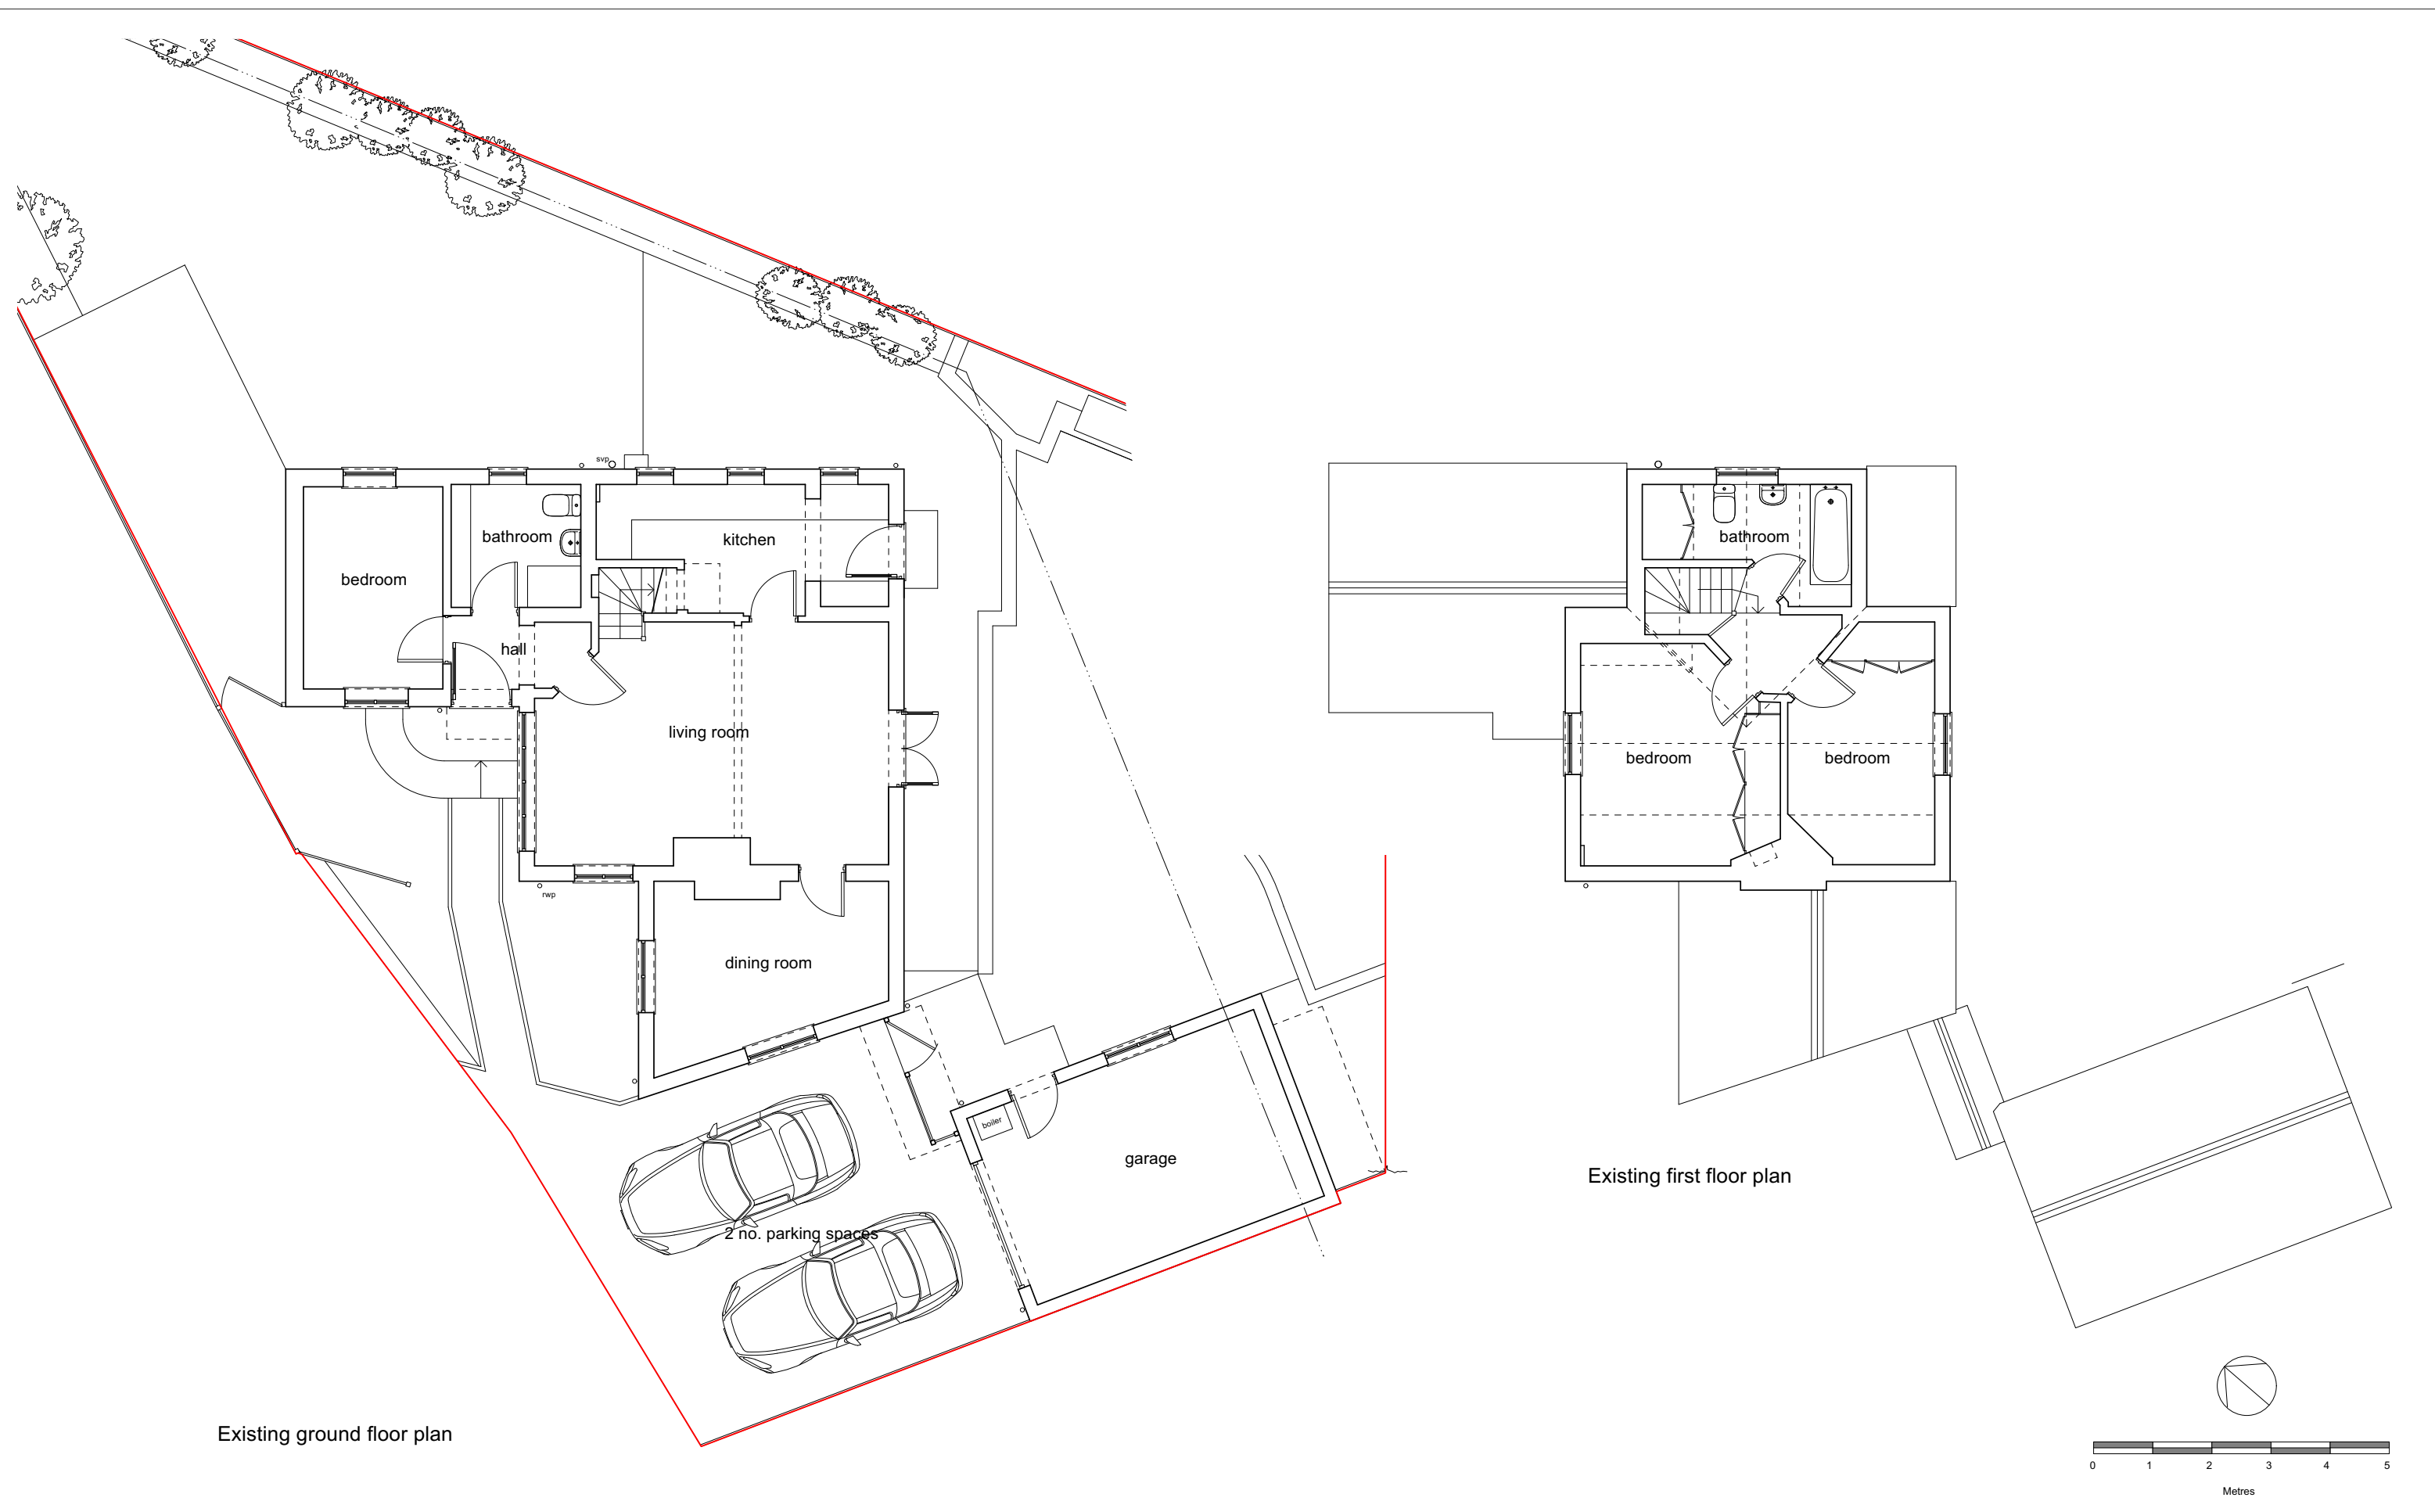

B A Revision	11 03 25 05 11 24 Date	Cars added. Drain added. Notes	Client:		Drawing No: EVN148_01		Purpose of Issue: Survey	
			Project: Proposed Extension & Internal Alterations The Lodge, Preston Road, Gosmore		Drawing Title: Existing Details		Alison Akester Architects 1 RIDGEWAY, LITTLE HADHAM, WARE, SG11 2BT Tel: 07914 676114 E: alison@aakarchitects.co.uk 	
			Scale: 1:100 @ A3	Date: 24/06/2024	Rev: B			