
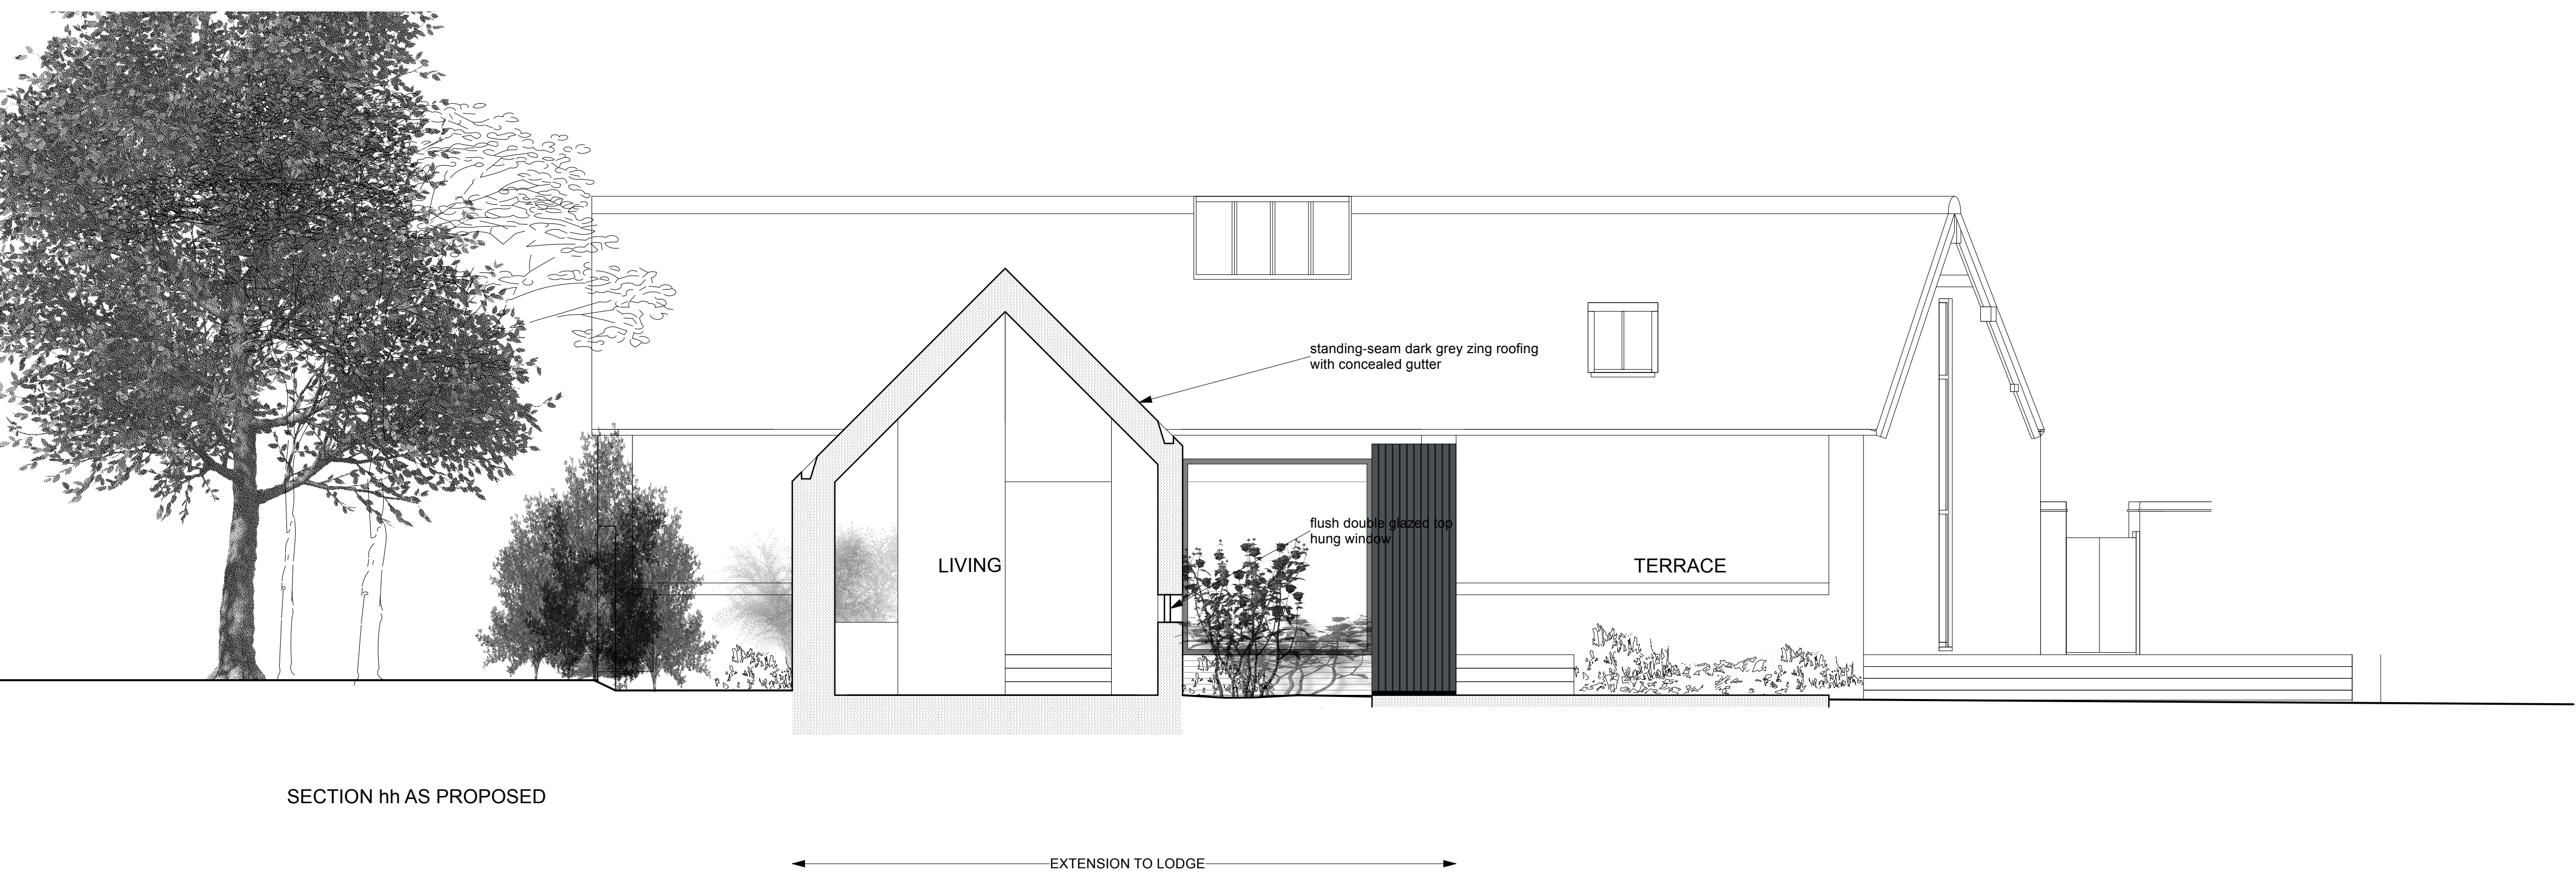


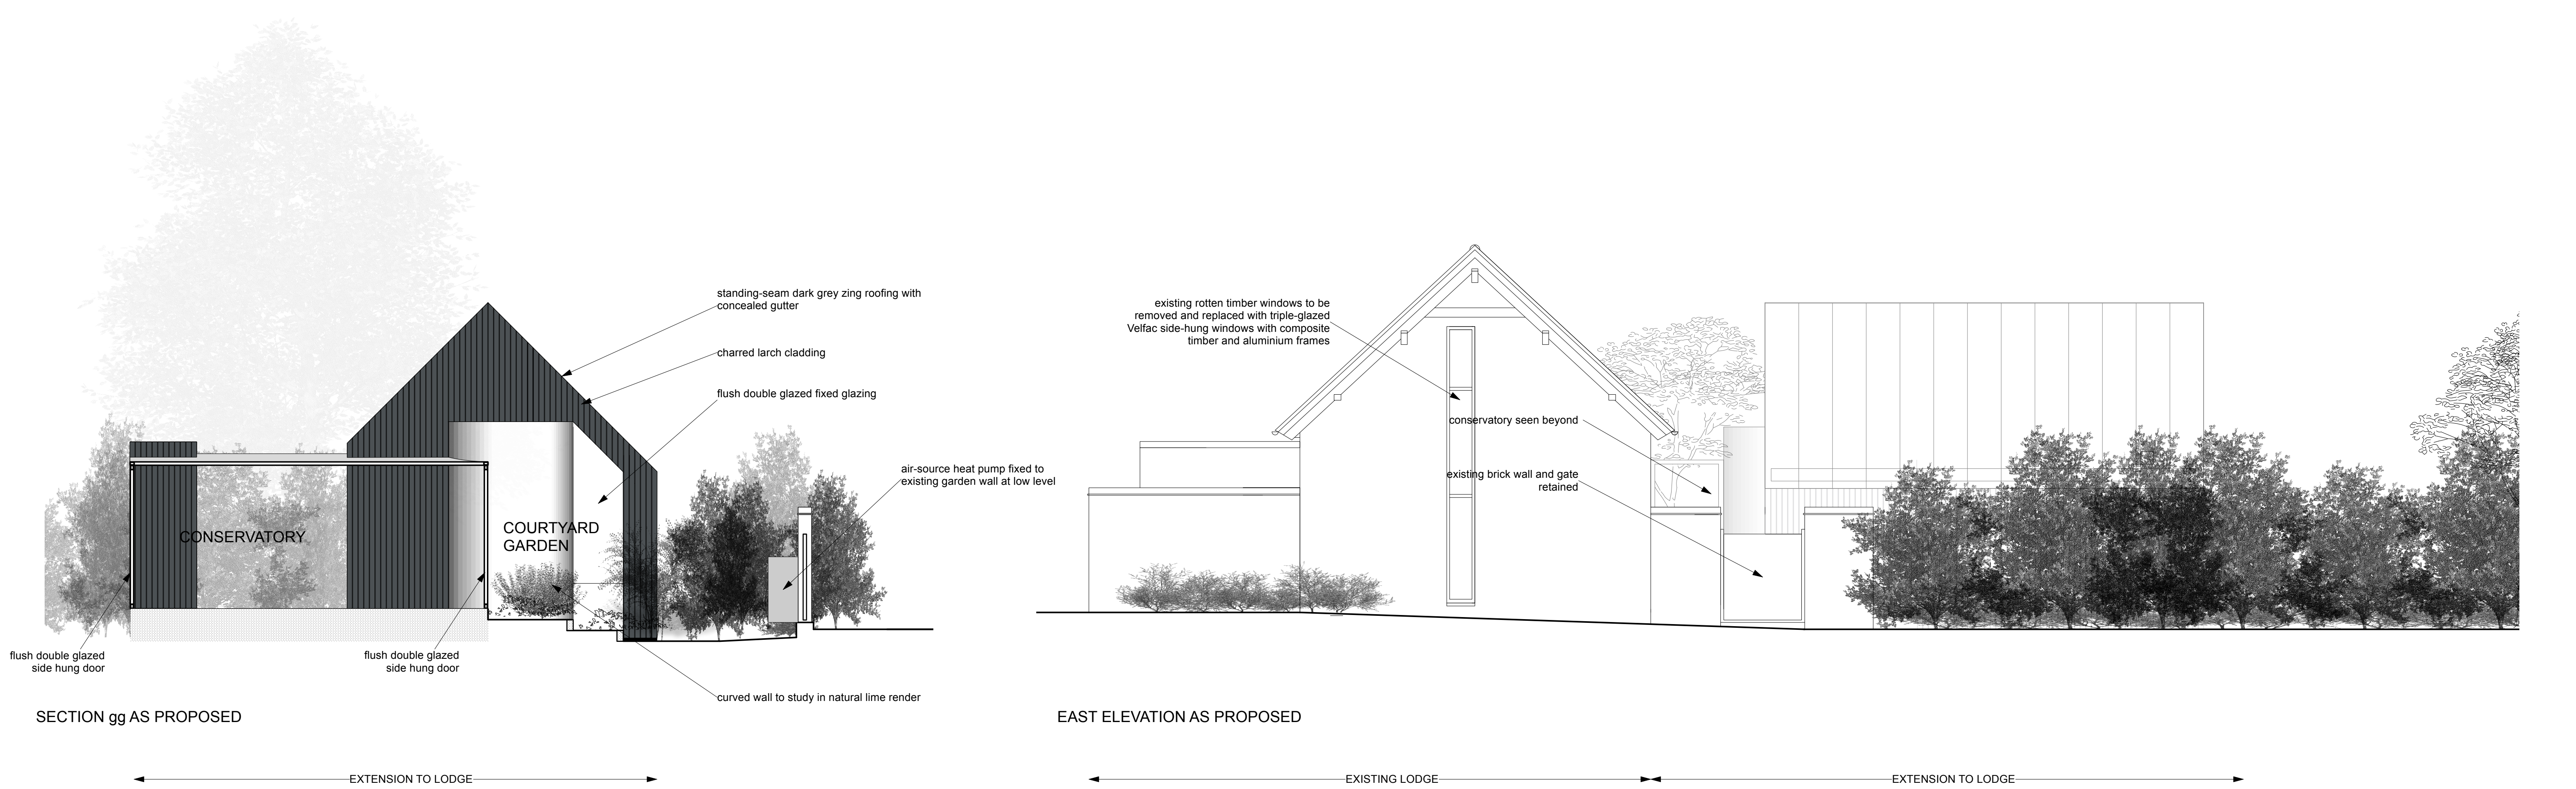

Tillman Architects ©
E keith.tillman@me.com
84 Speedwell St London SE8 4AT

Title
East elevation and section
gg & hh - extension to The
Lodge as proposed

Project
Refurbishment and Alterations to
The Old Manor Shaftehoe
for
Phil and Cess Noblet

580
02 14
B

scale
1:50
@ A1

oct
24

