


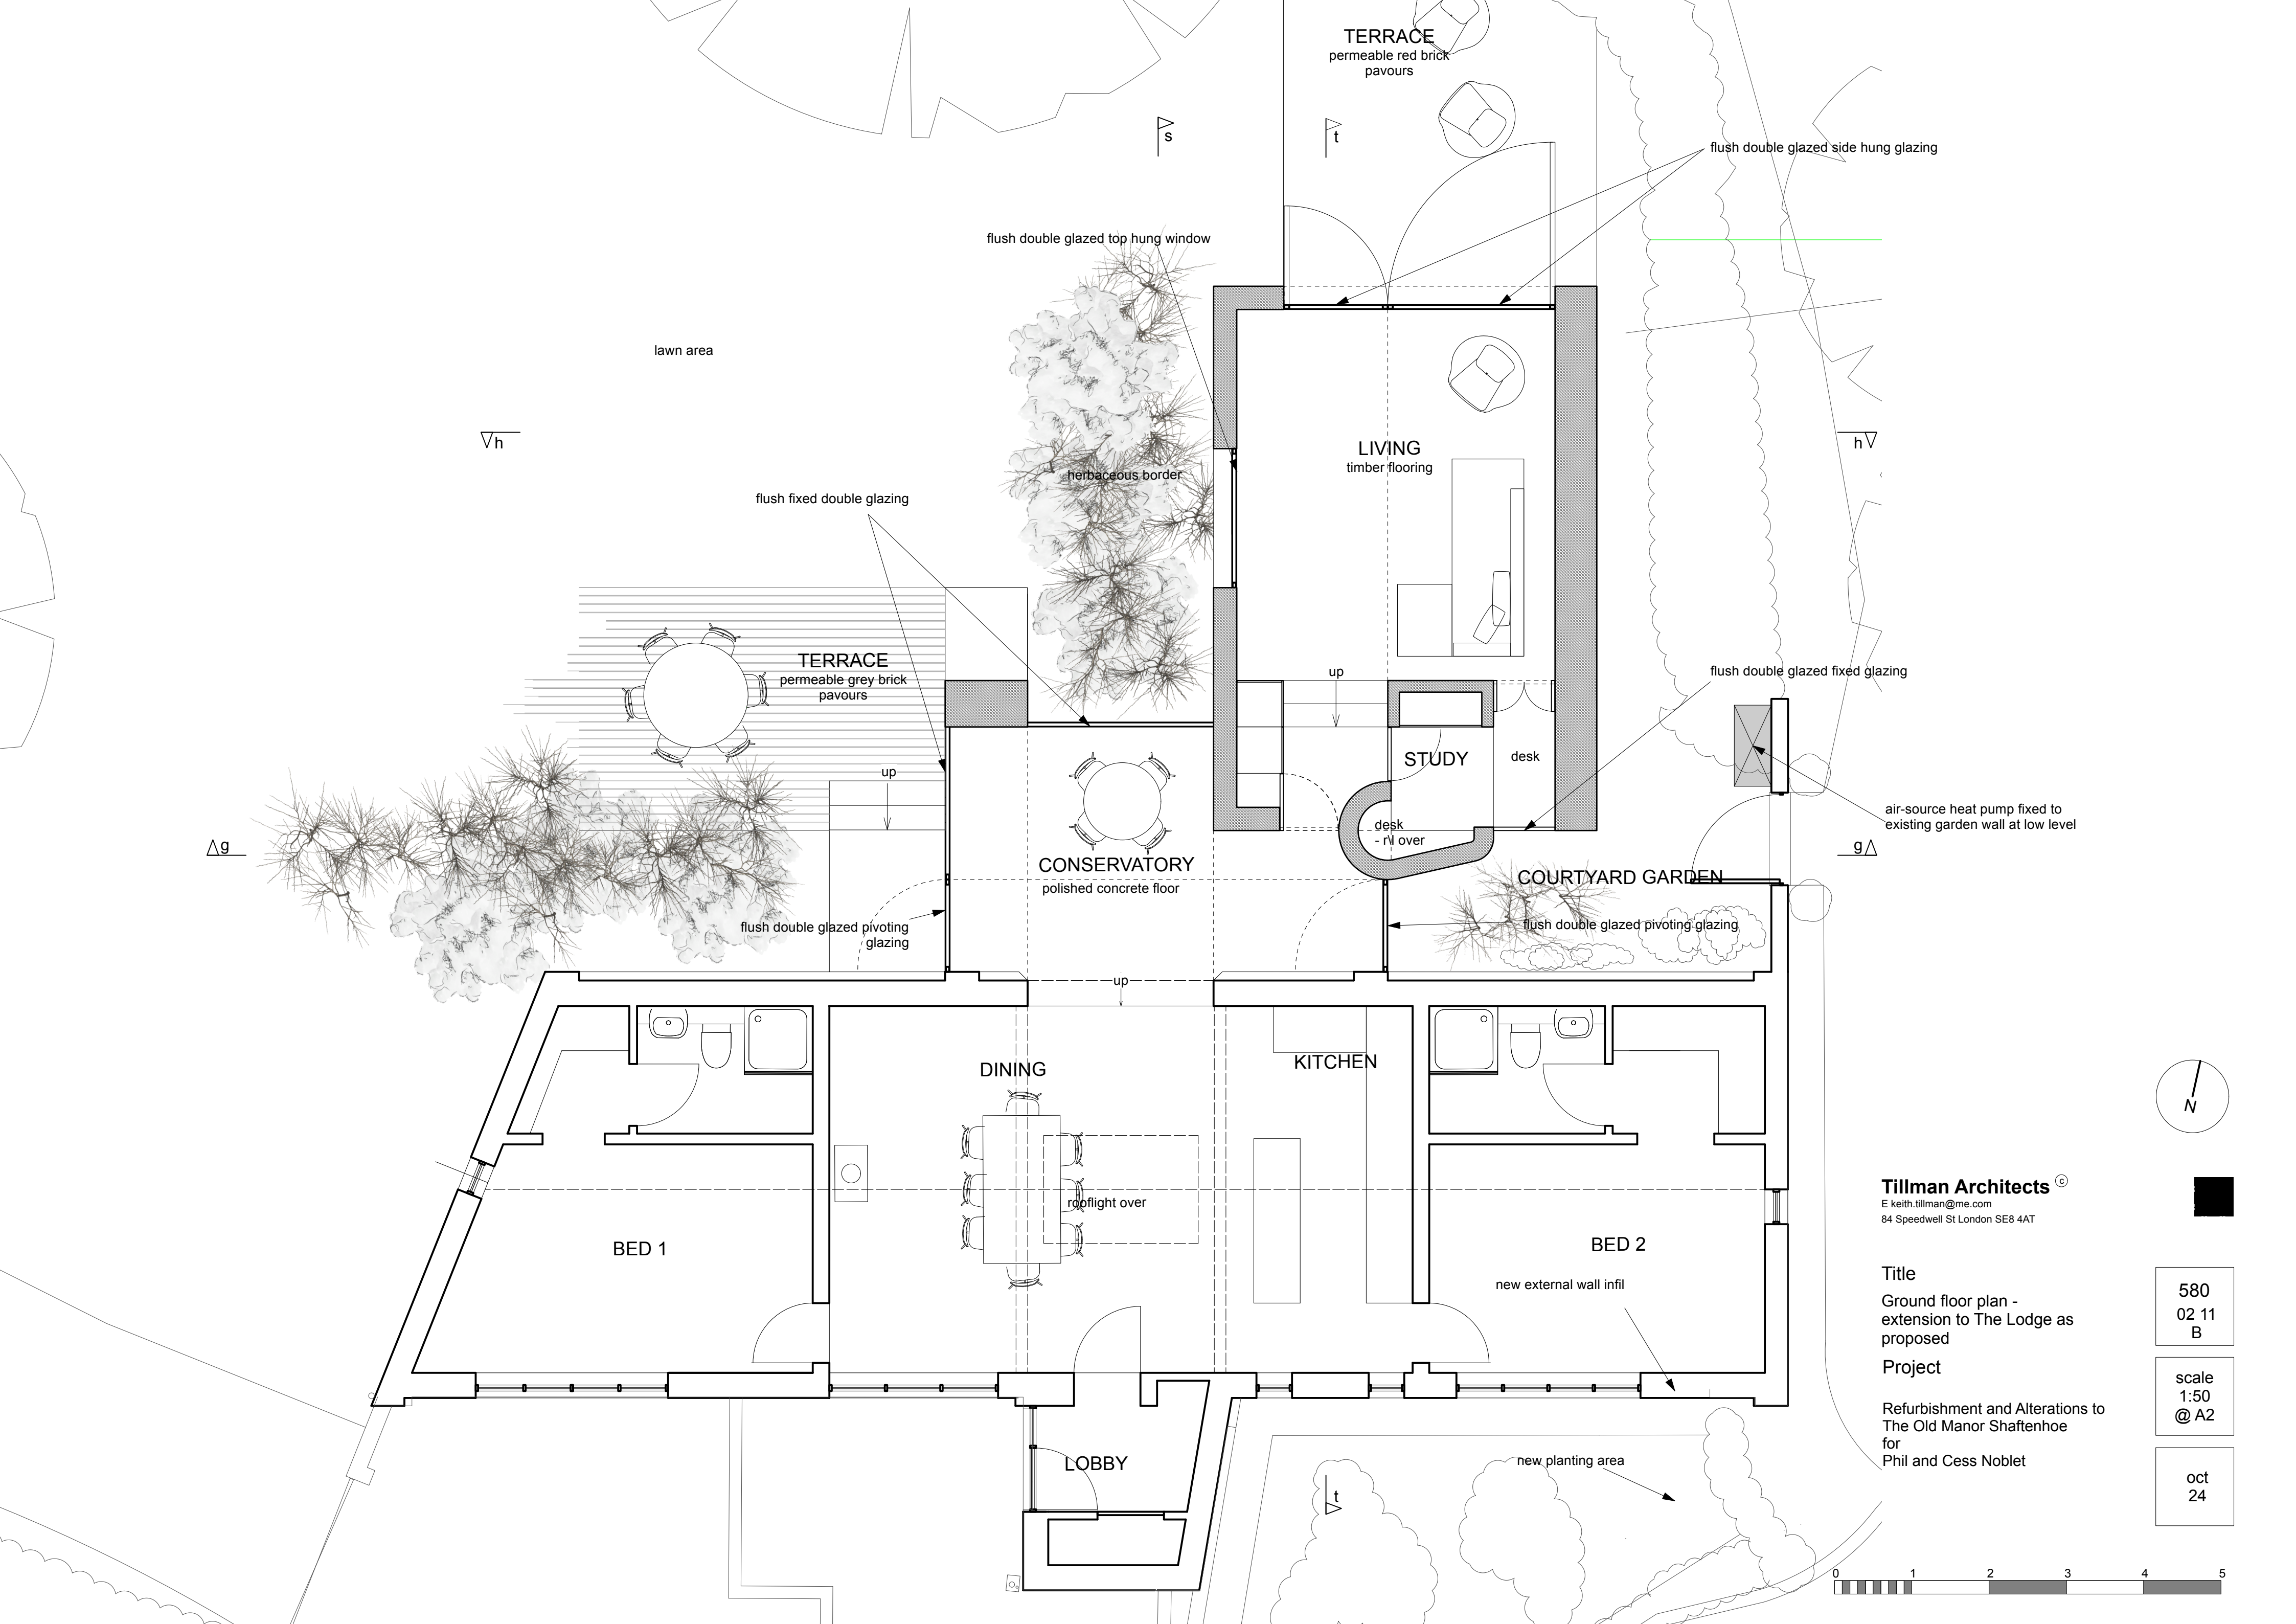

TERRACE
permeable red brick
pavours

flush double glazed side hung glazing

flush double glazed top hung window

lawn area

Vh

herbaceous border

flush fixed double glazing

TERRACE
permeable grey brick
pavours

LIVING
timber flooring

hV

up

STUDY

desk

flush double glazed fixed glazing

air-source heat pump fixed to
existing garden wall at low level

gA

CONSERVATORY
polished concrete floor

flush double glazed pivoting
glazing

COURTYARD GARDEN

flush double glazed pivoting glazing

up

DINING

KITCHEN

BED 1

rooflight over

BED 2

new external wall infill


LOBBY

new planting area

t

Tillman Architects ©
E keith.tillman@me.com
84 Speedwell St London SE8 4AT

Title
Ground floor plan -
extension to The Lodge as
proposed
Project
Refurbishment and Alterations to
The Old Manor Shafterhoe
for
Phil and Cess Noblet

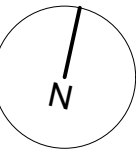

580
02 11
B

scale
1:50
@ A2

oct
24

