


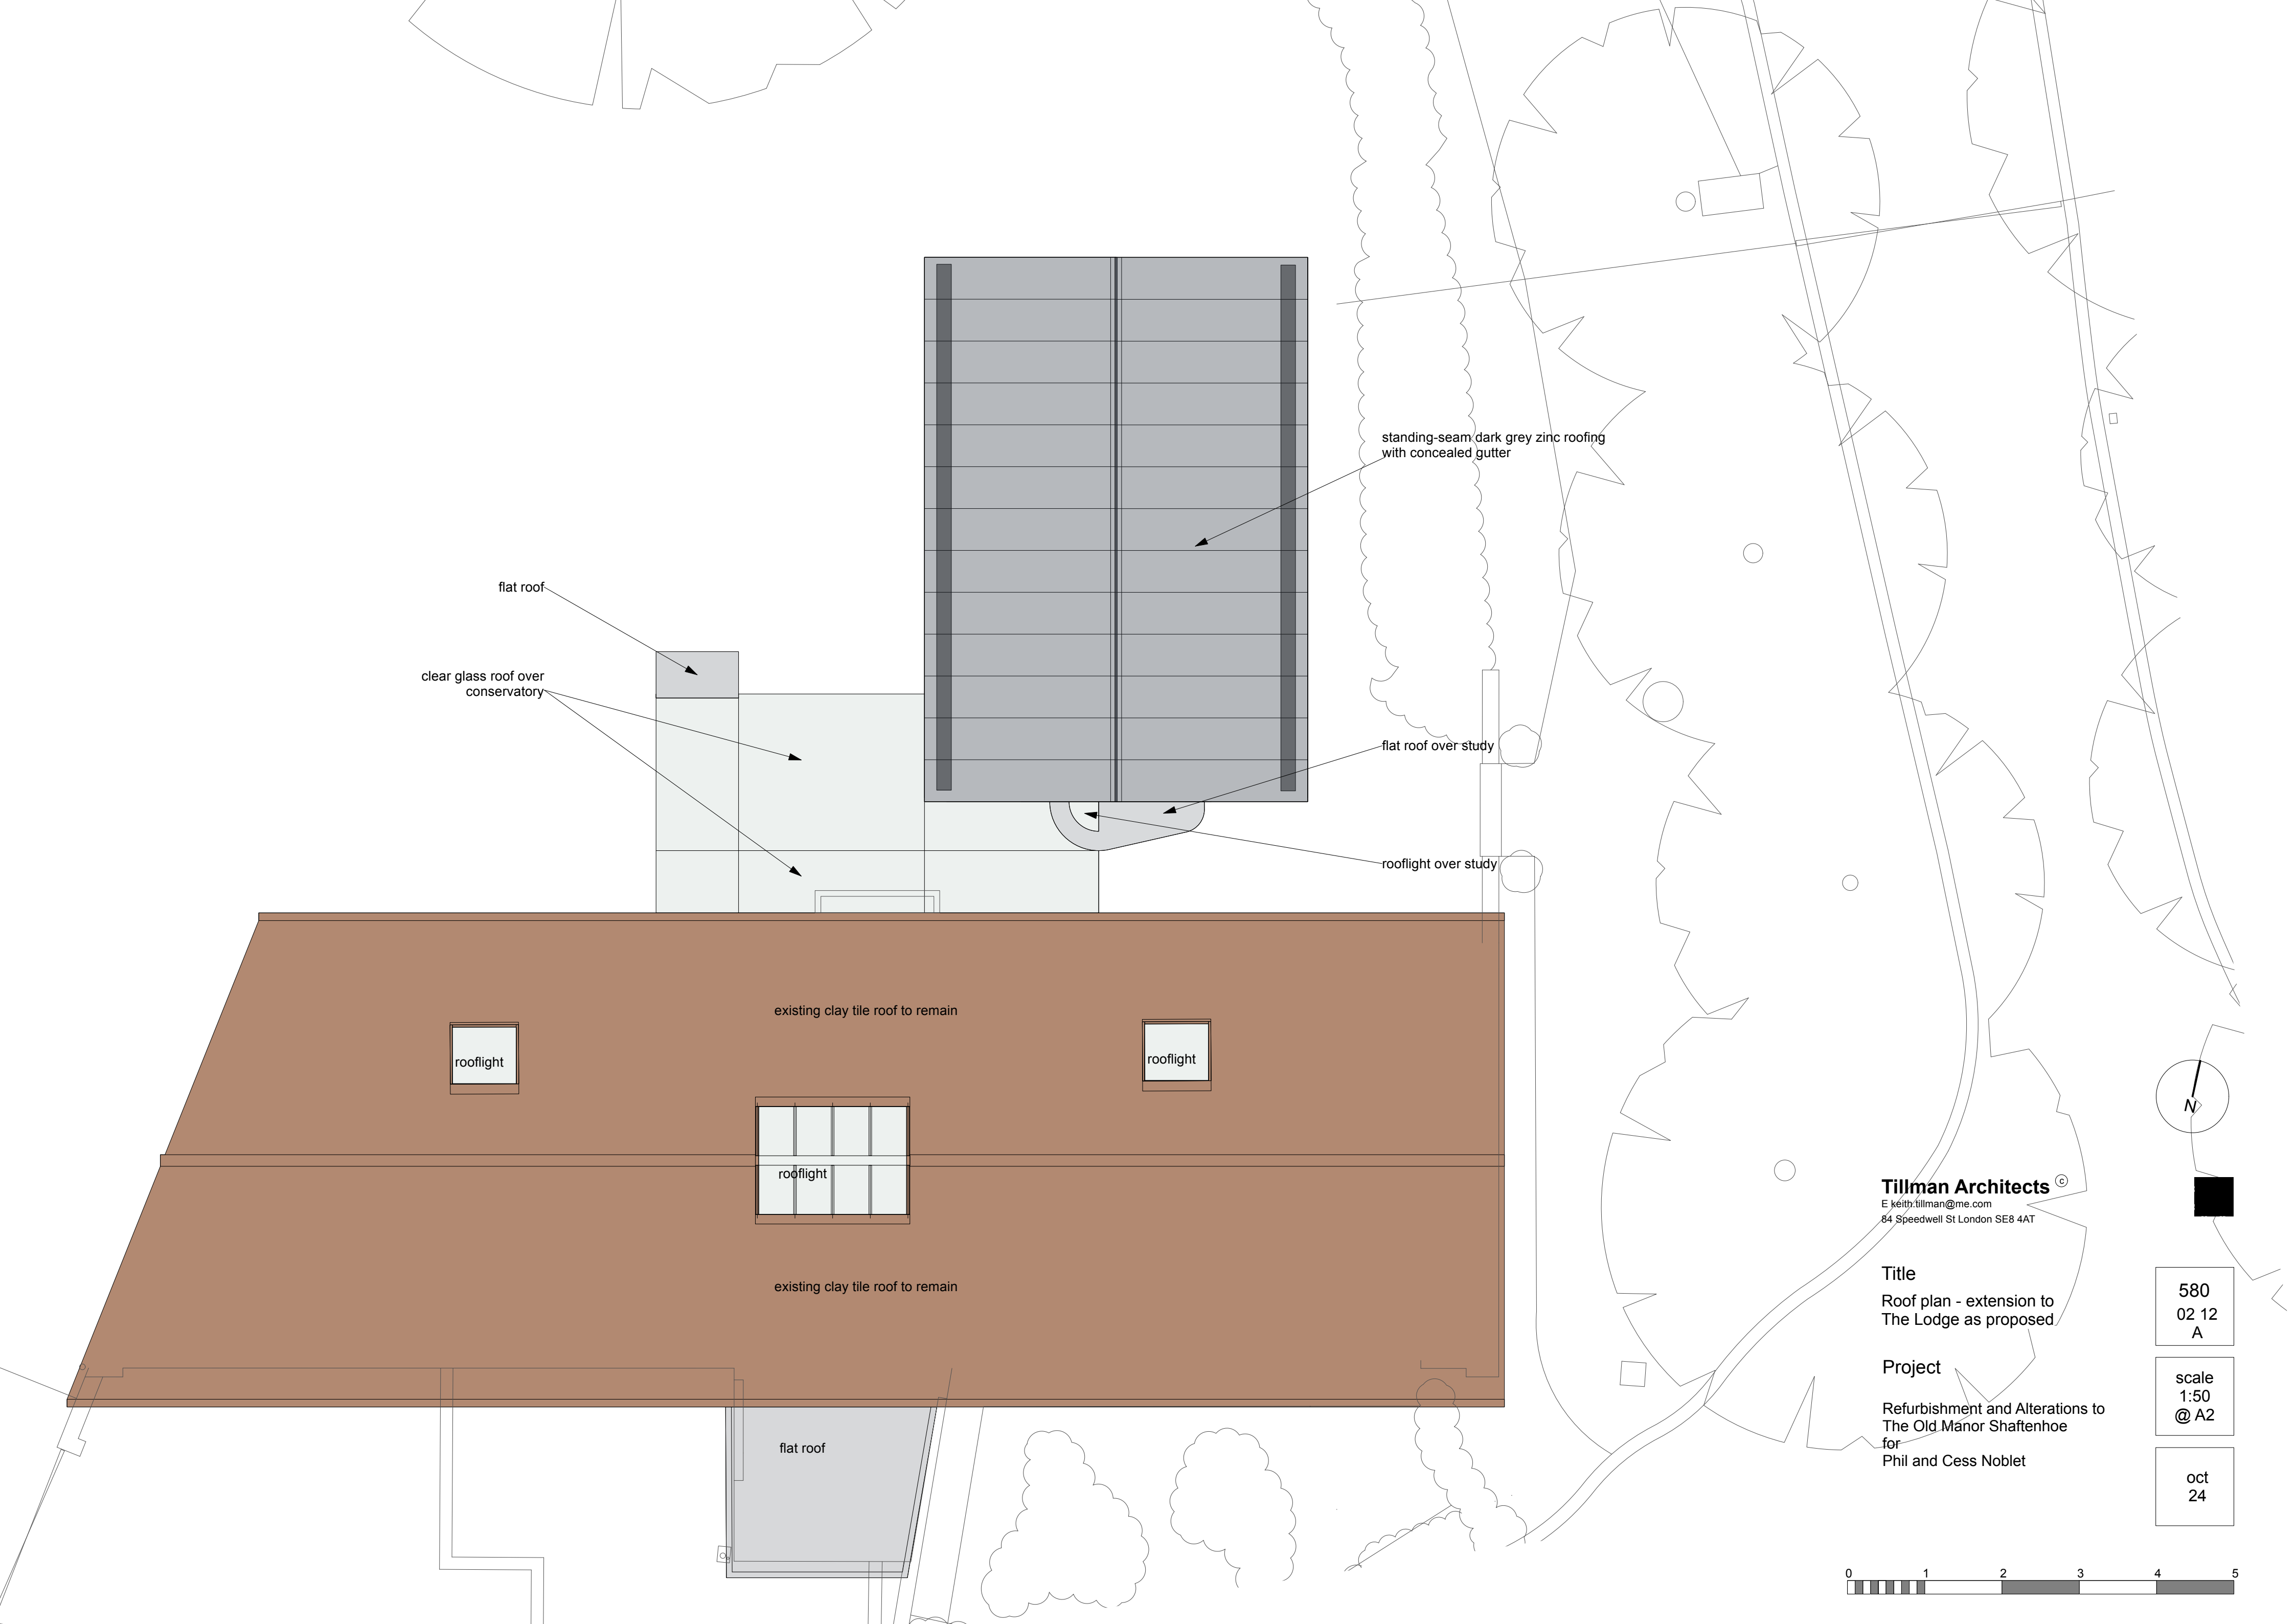

flat roof

clear glass roof over conservatory

standing-seam dark grey zinc roofing with concealed gutter

flat roof over study

rooflight over study

existing clay tile roof to remain

rooflight

rooflight

existing clay tile roof to remain

rooflight

flat roof

Tillman Architects ©
E.keith.tillman@me.com
84 Speedwell St London SE8 4AT

Title
Roof plan - extension to
The Lodge as proposed

Project
Refurbishment and Alterations to
The Old Manor Shaftenhoe
for
Phil and Cess Noblet

580
02 12
A

scale
1:50
@ A2

oct
24

