

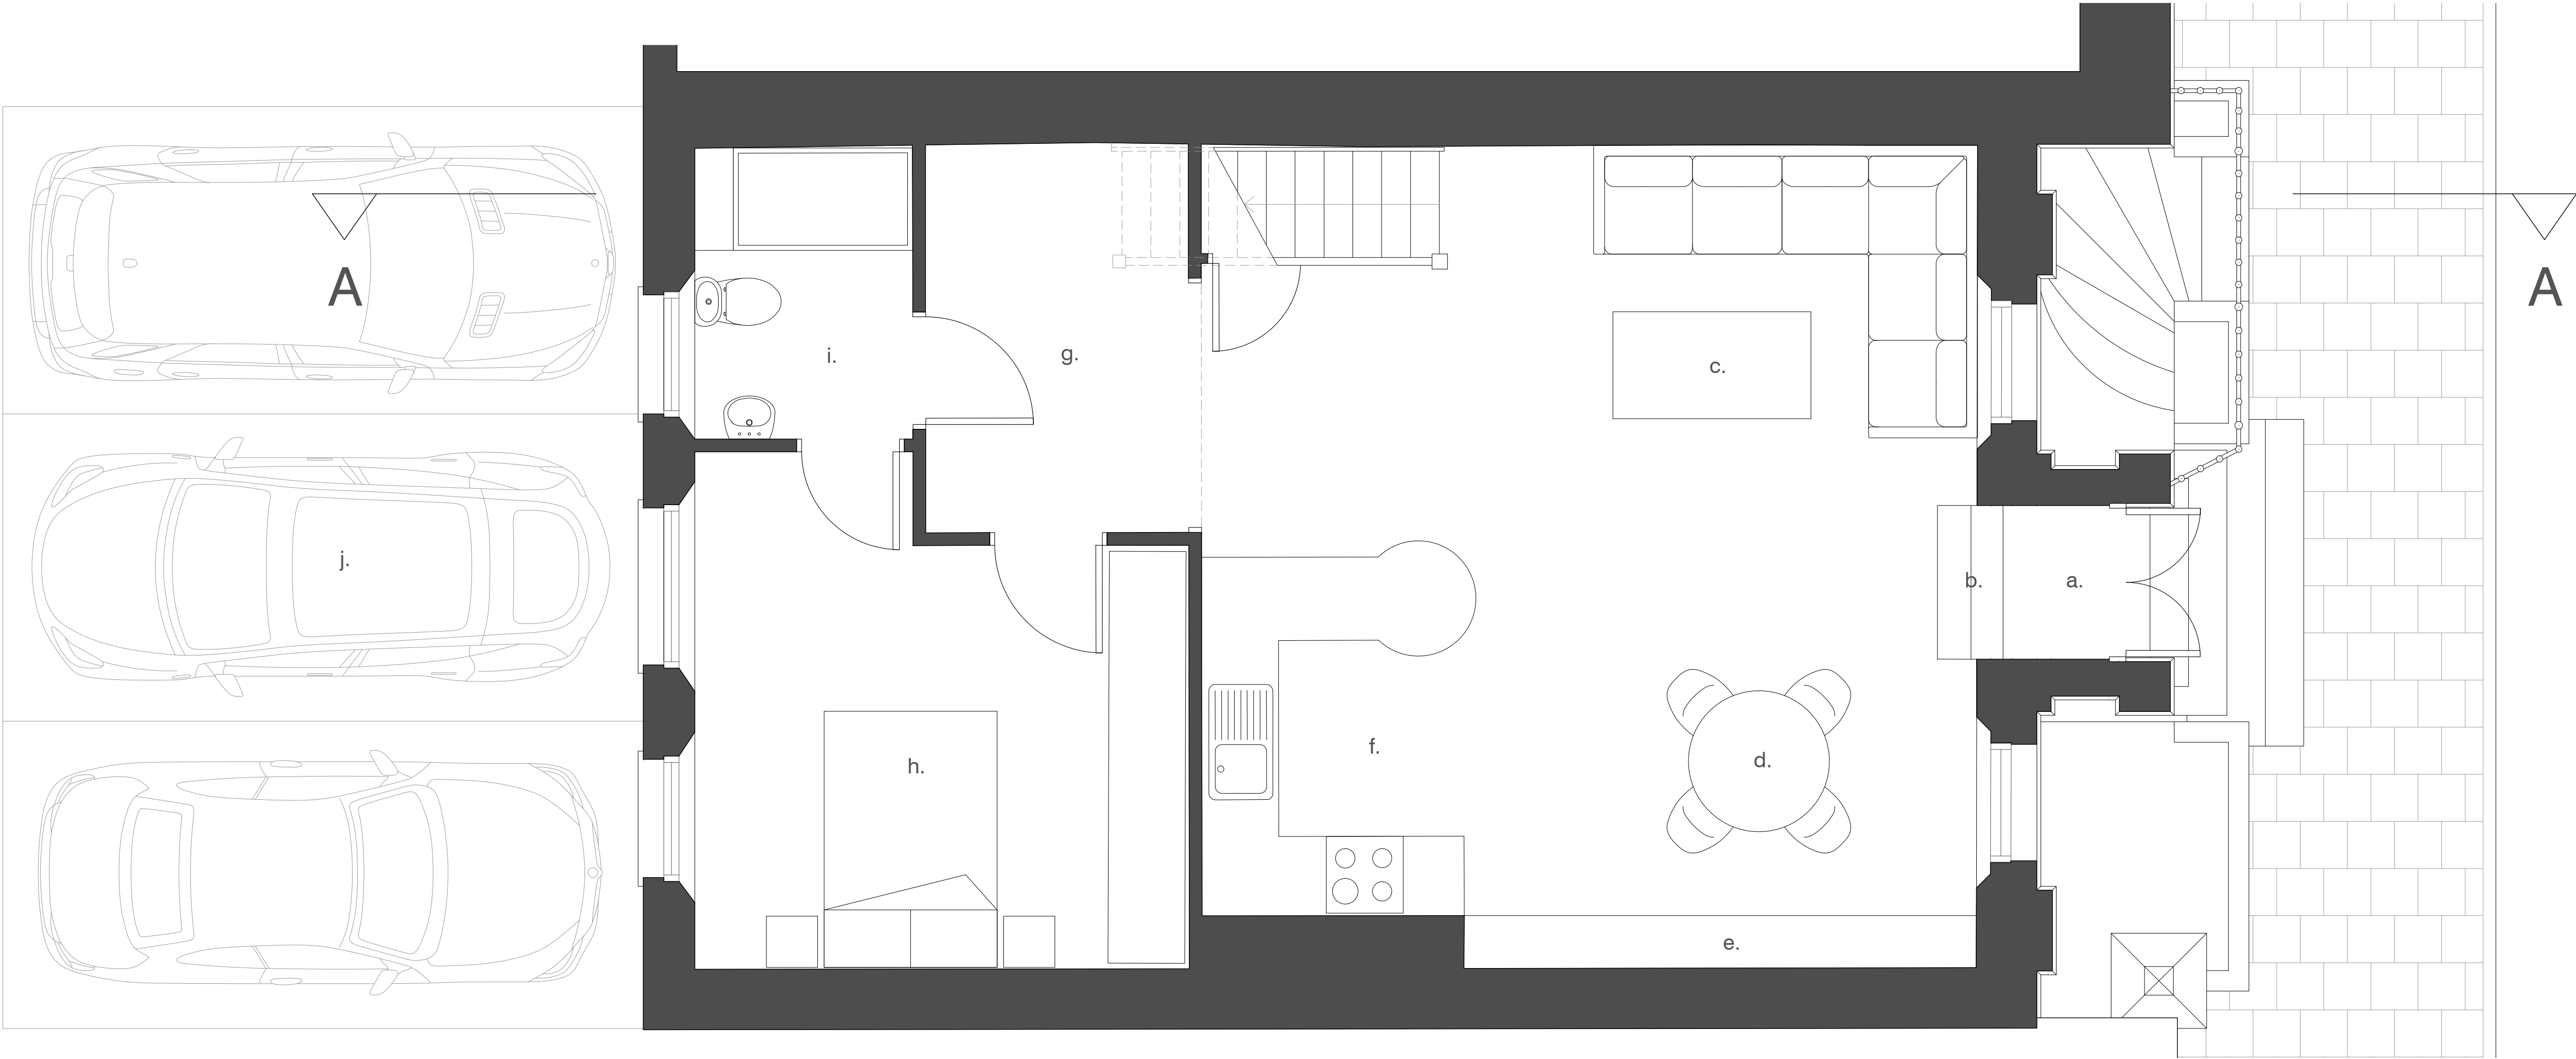


Existing Ground Floor Plan

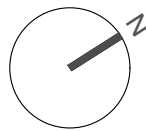

- a. Entrance lobby
- b. Steps up to ground floor level
- c. Seating area
- d. Art area
- e. Bookcase
- f. Kitchen
- g. Study area
- h. Bedroom
- i. Ensuite bathroom
- j. Parking

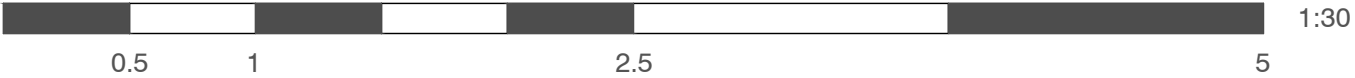

Suite 4a, 30 Bancroft
Hitchin, SG5 1LE
01462 236966
michael@michaelcollinsarchitects.com
www.michaelcollinsarchitects.com

Note:
- This drawing is copyright.
- These layouts are preliminary until further surveys are undertaken.
- Scale and boundaries are indicative.
- Ownership boundary indicative based on OS data.
- Red dotted line is shown as site boundary.

Michael Collins Architect LLP

The Library
Job No.
208 Existing Ground
Floor Plan
Stage: Stage 2
Status:

003

REVISION: Scale
1:30 @:A1