

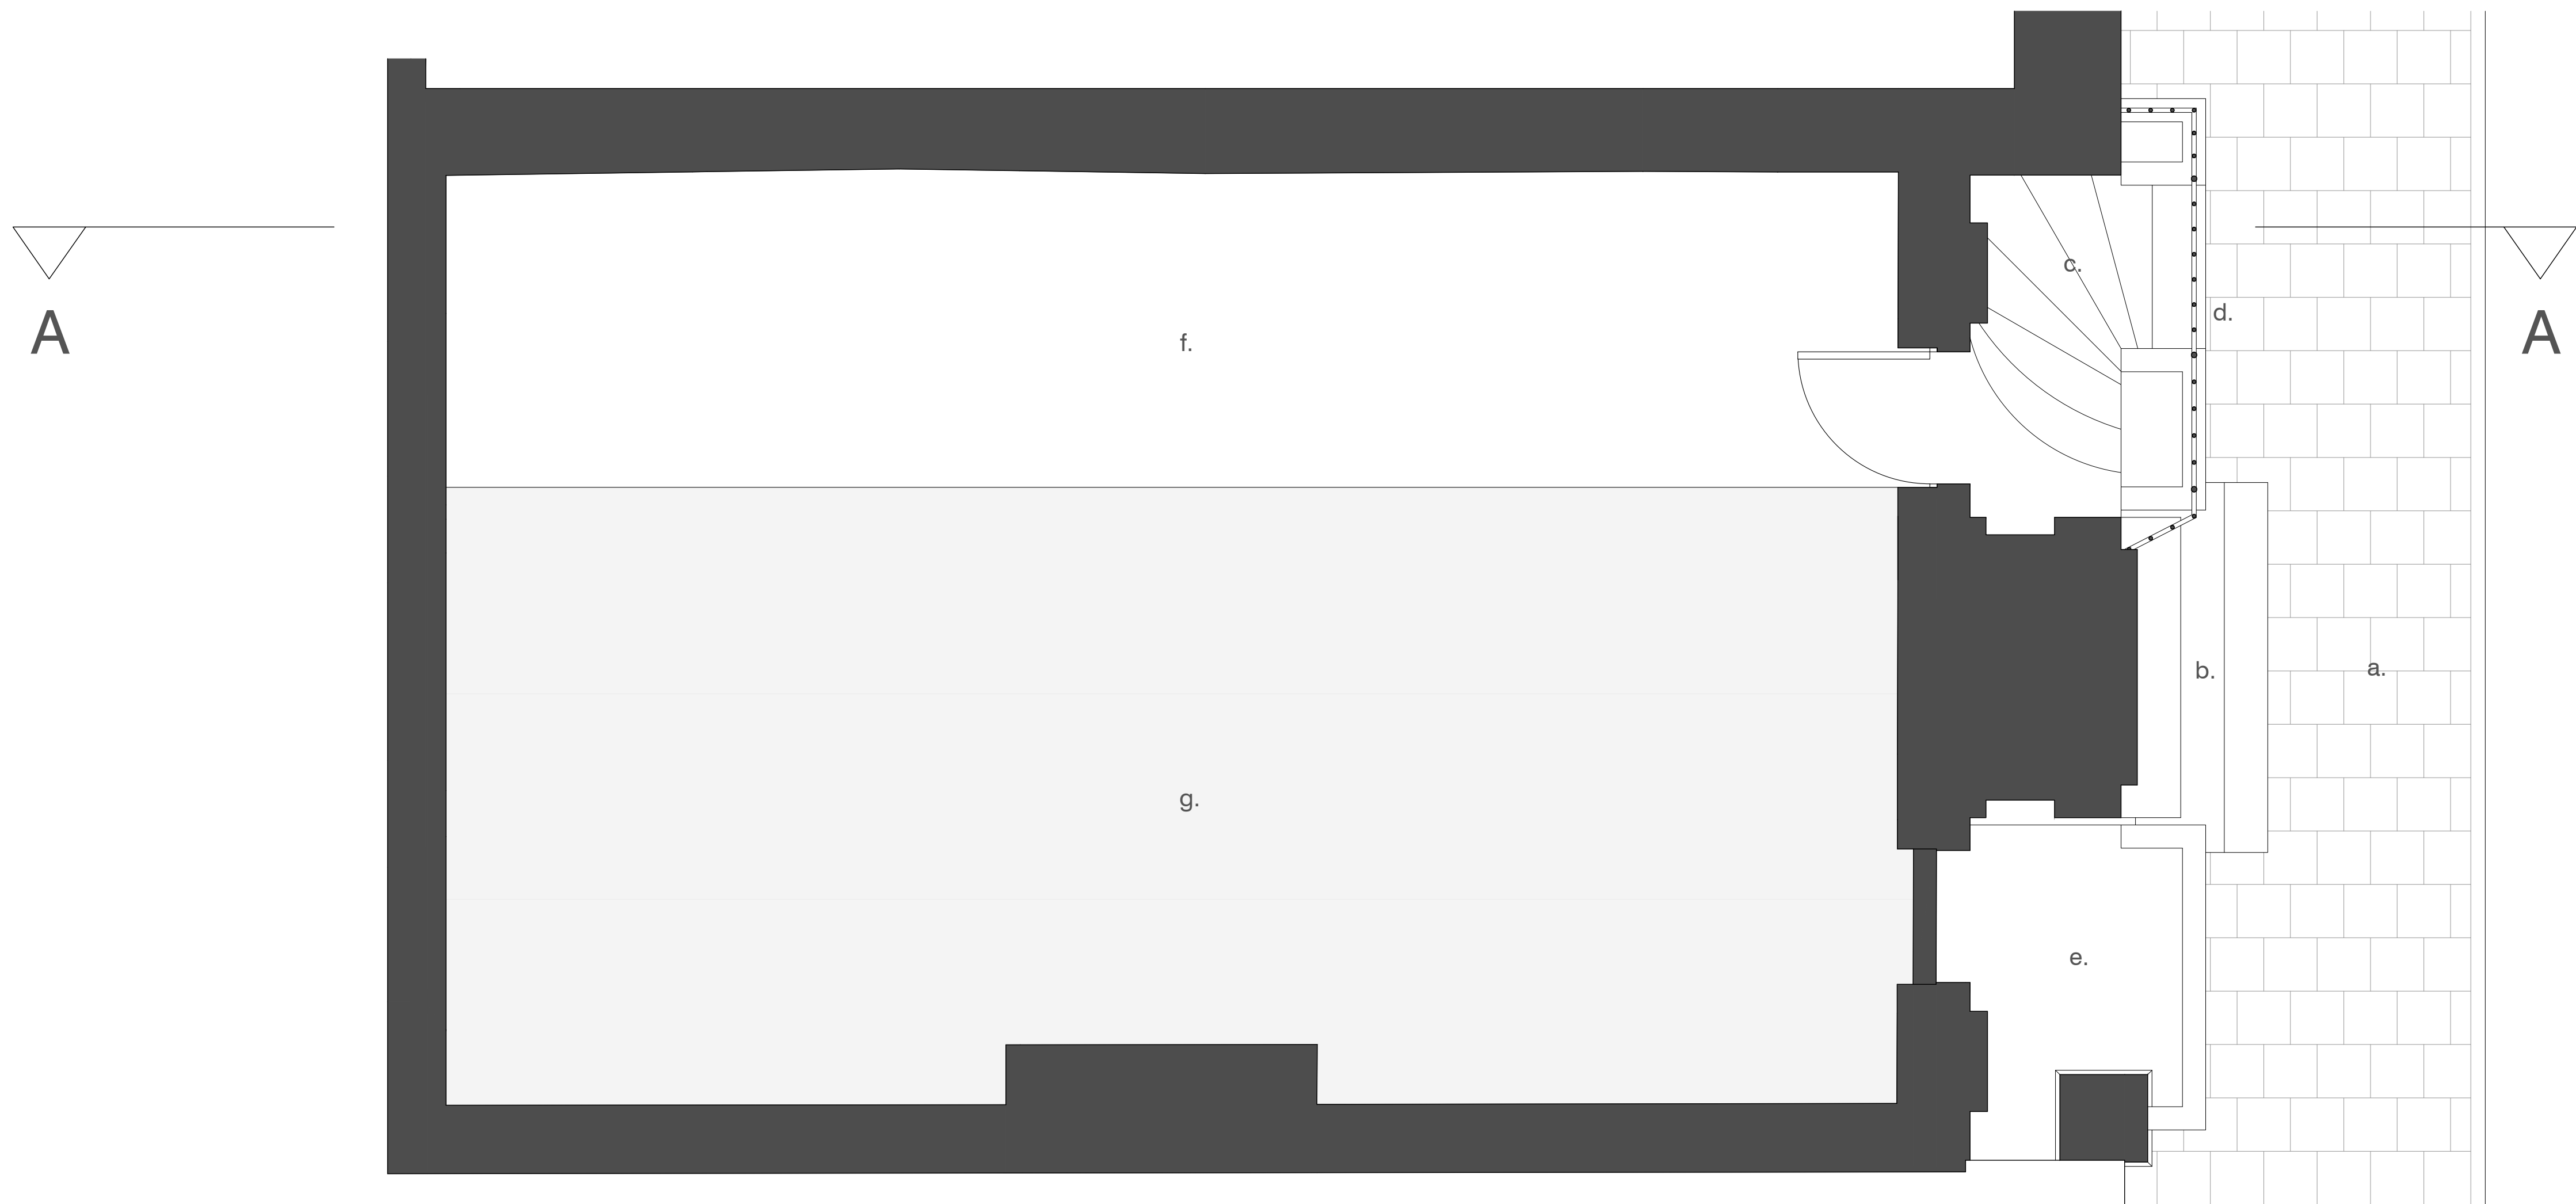


Existing Basement Plan

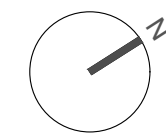

- a. Pavement
- b. Stairs up to ground floor level
- c. Stairs down to basement floor level
- d. Existing railing
- e. Existing basement lightwell filled with earth to street level
- f. Basement/storage space (1770mm headroom)
- g. Inaccessible area (1400mm above basement floor level)

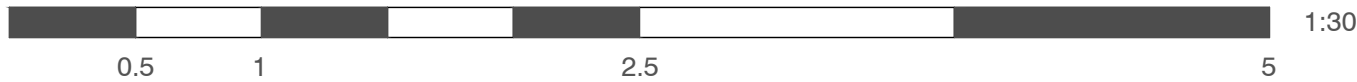

Suite 4a, 30 Bancroft
Hitchin, SG5 1LE
01462 236966
michael@michaelcollinsarchitects.com
www.michaelcollinsarchitects.com

Note:
- This drawing is copyright.
- These layouts are preliminary until further surveys are undertaken.
- Scale and boundaries are indicative.
- Ownership boundary indicative based on OS data.
- Red dotted line is shown as site boundary.

Michael Collins Architect LLP

The Library
Job No.
208 Existing Basement
Plan
Stage: Stage 2
Status:

002
REVISION: Scale
1:30 @:A1