



Proposed Section BB

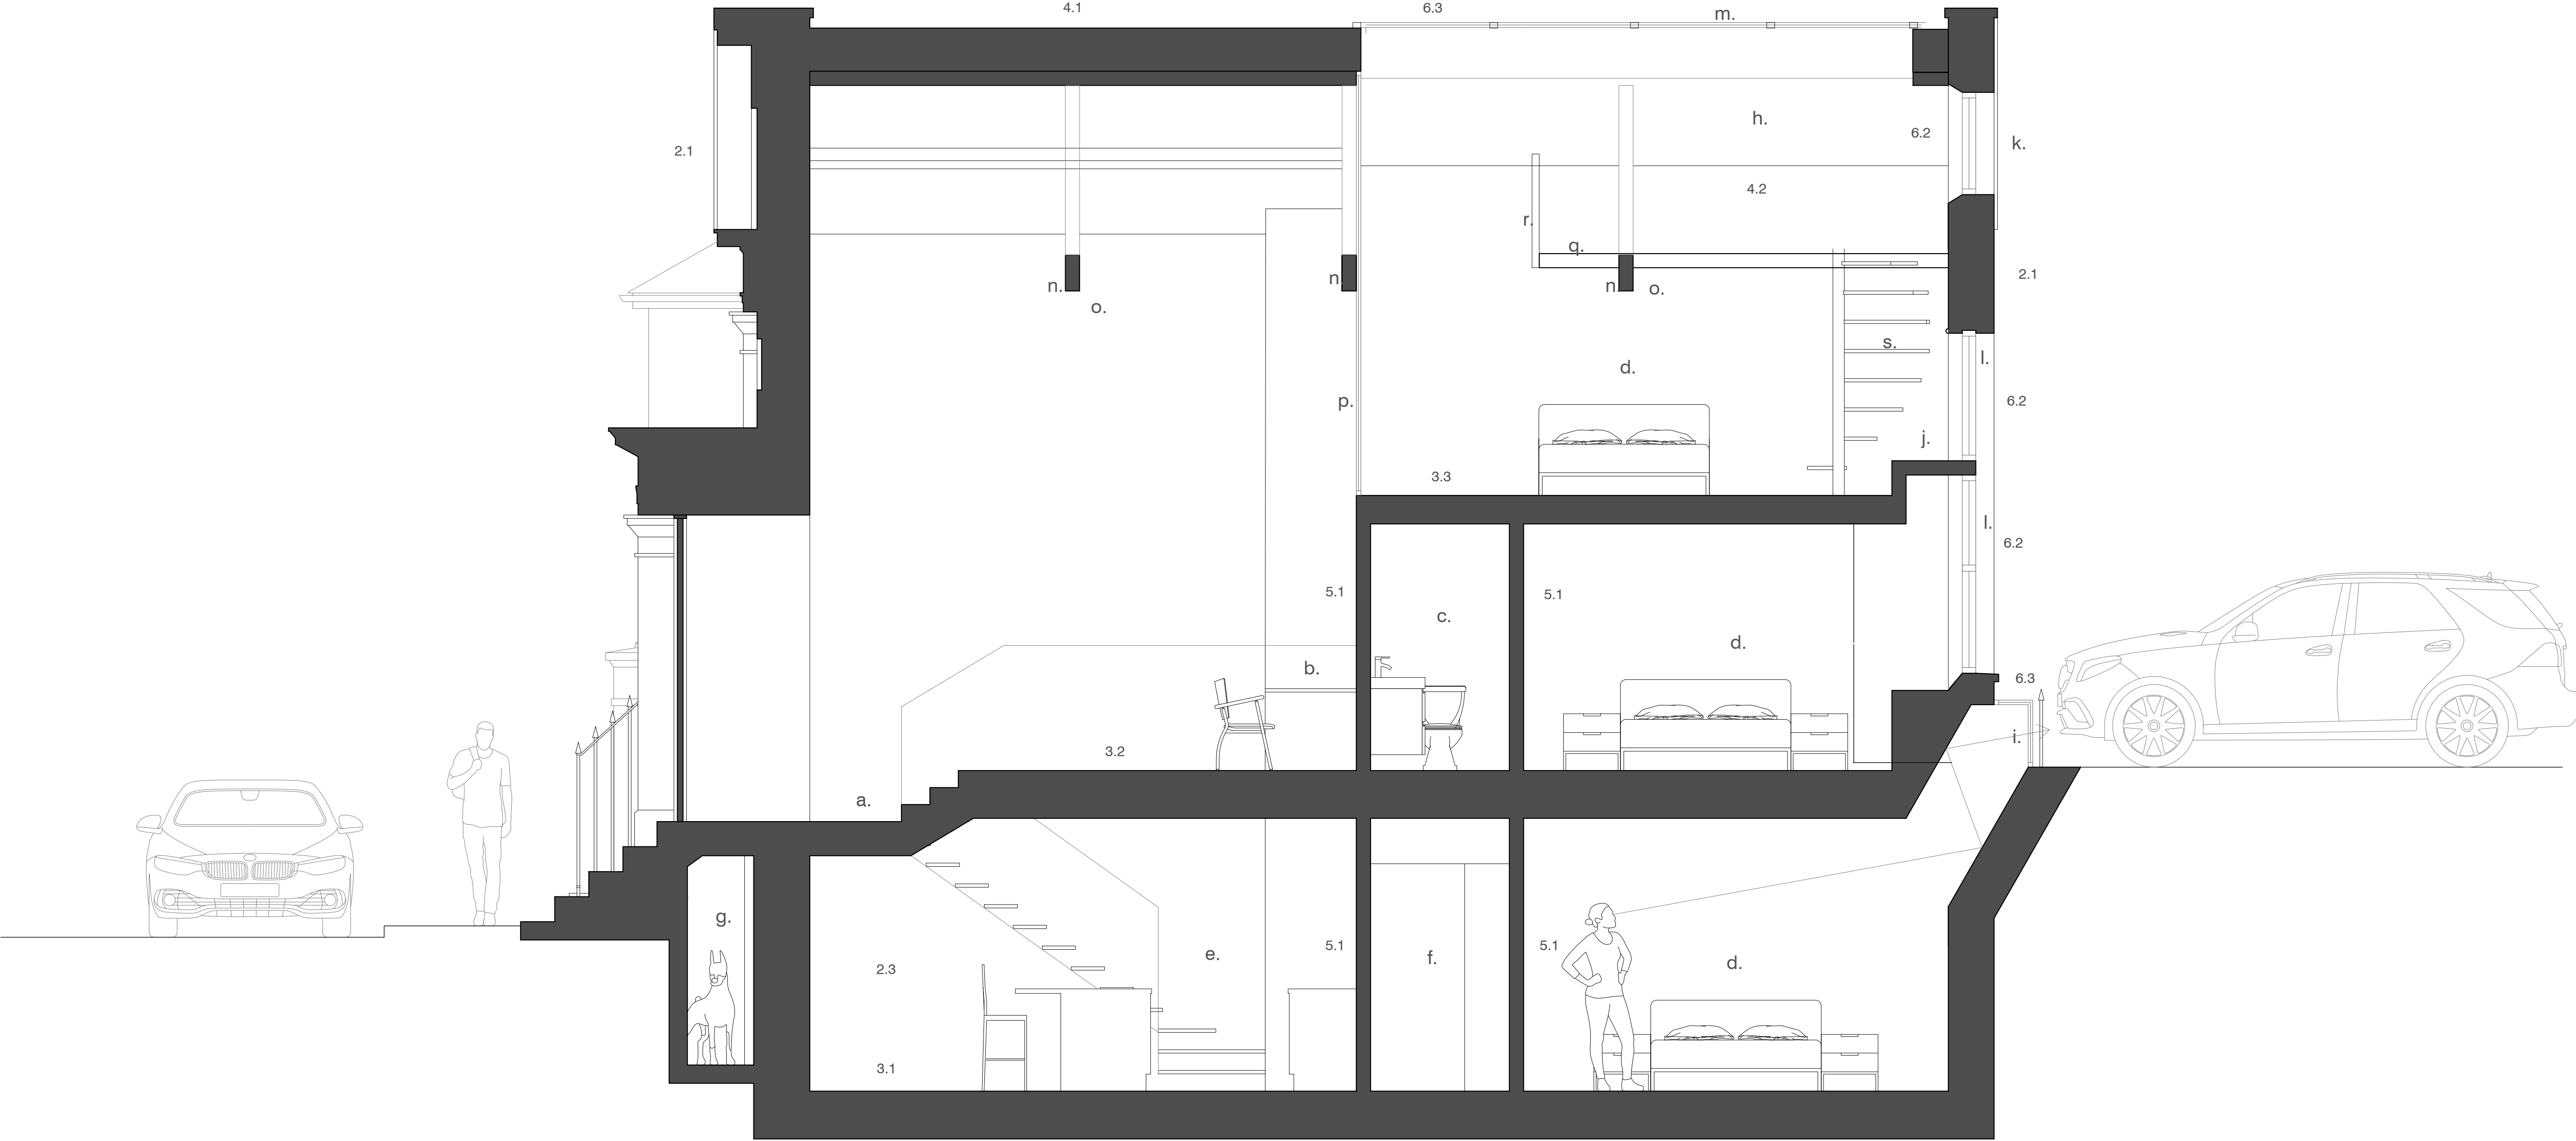

- a. Steps to ground floor level pushed forward
- b. Art area
- c. Ensuite bathroom
- d. Bedroom
- e. Kitchen
- f. Pantry
- g. Passage beneath stairs
- h. Roof terrace
- i. New periscope light well
- j. Shelf lowered
- k. Window moved upwards
- l. New timber framed double glazed windows
- m. New openable aluminium patent glazing
- n. Existing trusses exposed
- o. existing ceiling removed
- p. Sliding glazed partition
- q. New timber framed mezzanine
- r. Glazed balustrade
- s. Metal spiral staircase

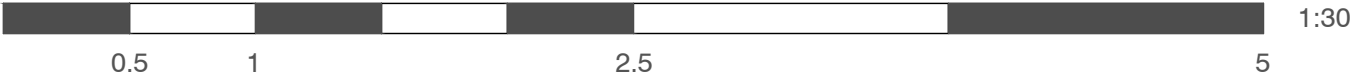

Suite 4a, 30 Bancroft
Hitchin, SG5 1LE
01462 236966
michael@michaelcollinsarchitects.com
www.michaelcollinsarchitects.com

Note:
- This drawing is copyright.
- These layouts are preliminary until further surveys are undertaken.
- Scale and boundaries are indicative.
- Ownership boundary indicative based on OS data.
- Red dotted line is shown as site boundary.

Michael Collins Architect LLP

The Library

Job No.
208 Proposed Section
BB

Stage: Stage 2
Status:

026

REVISION: Scale
1:30 @:A1