

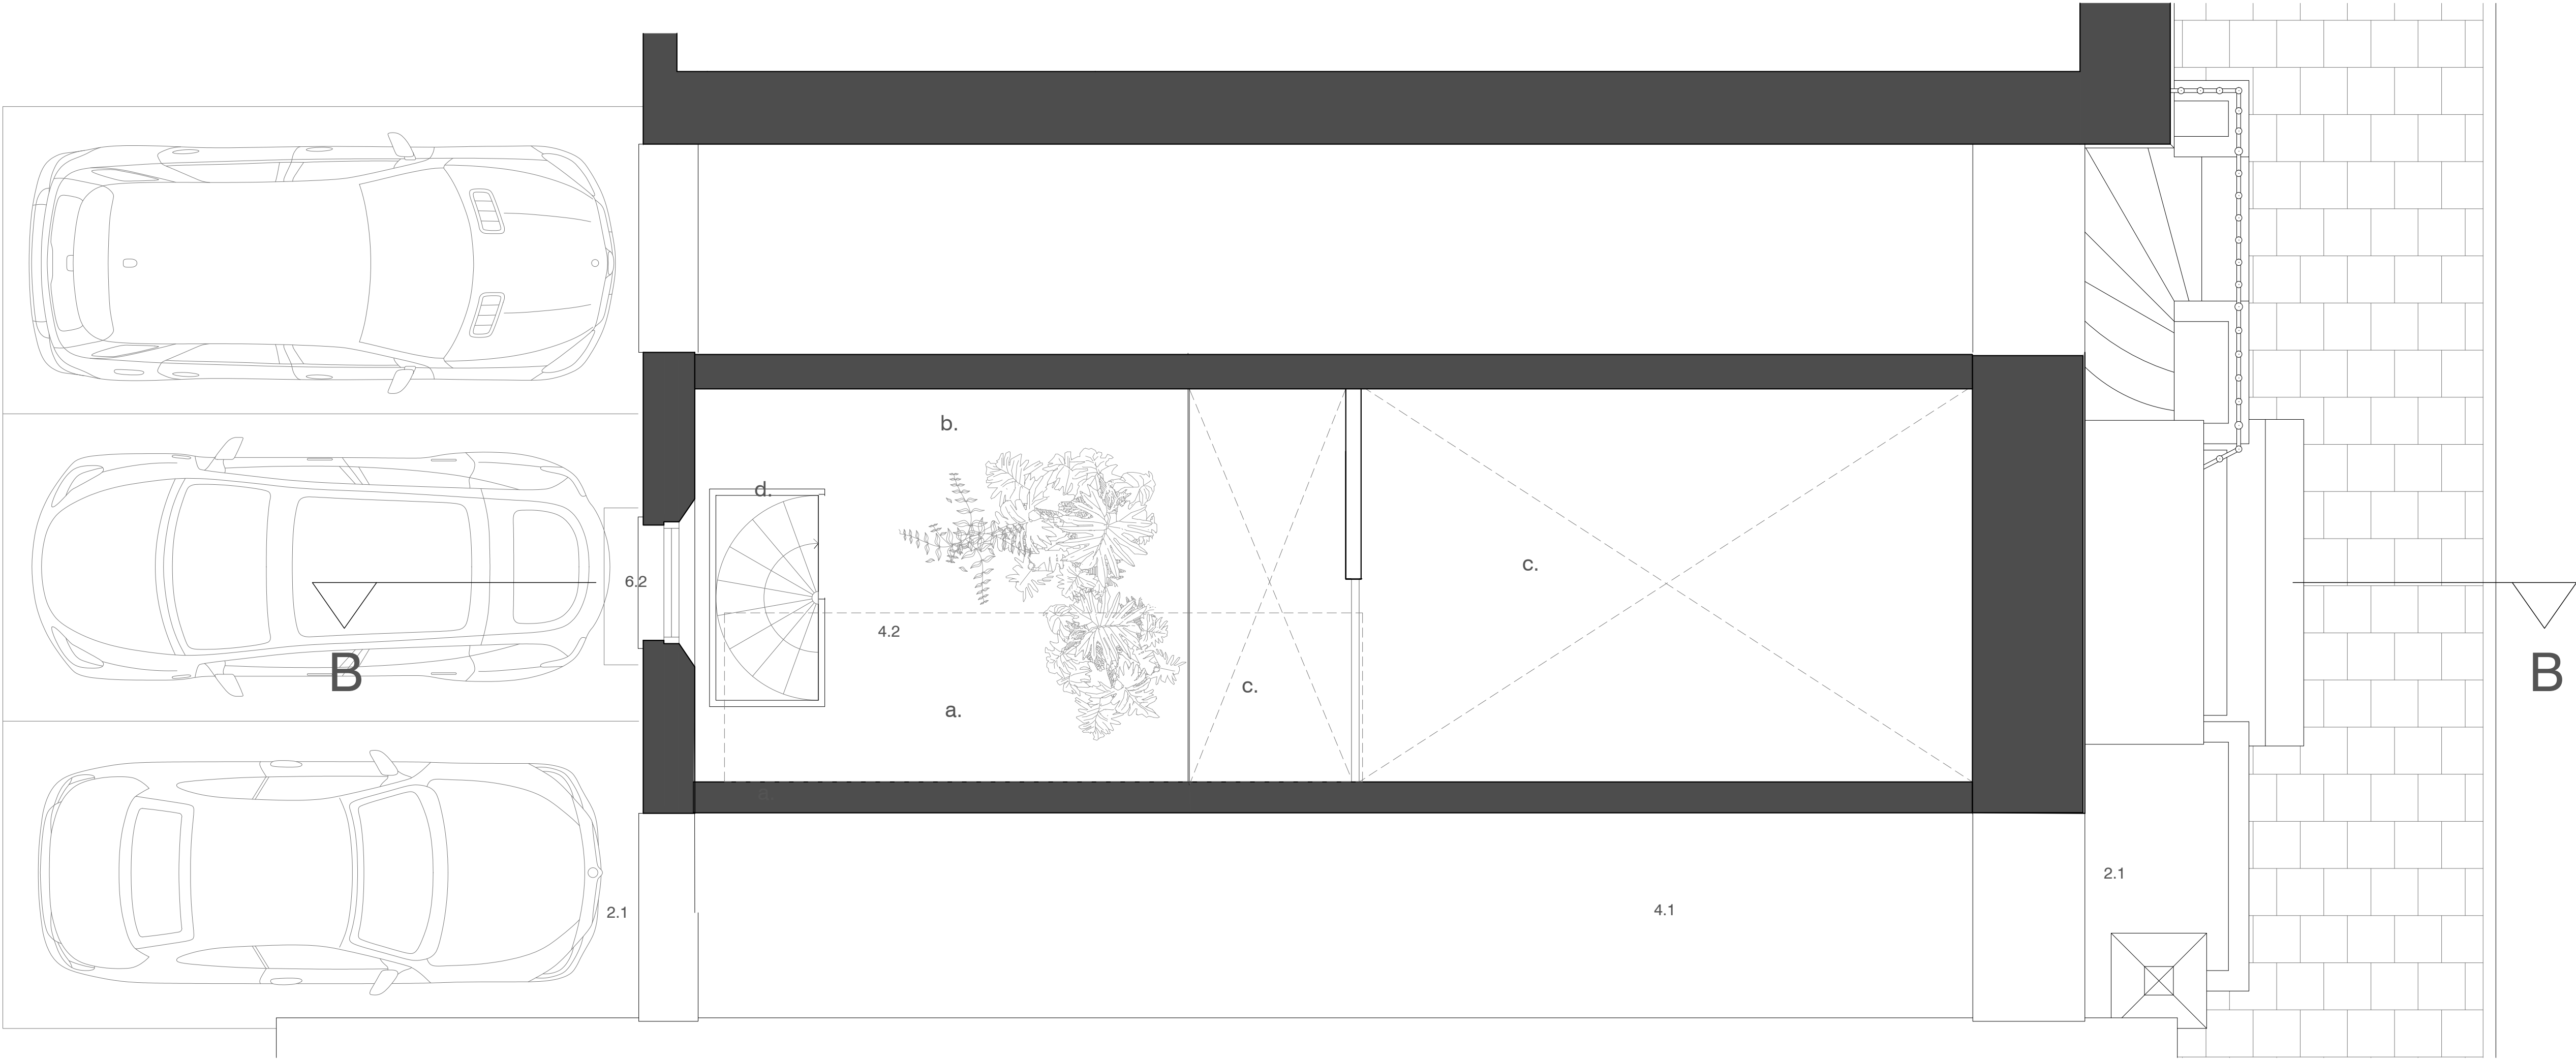


Proposed mezzanine level

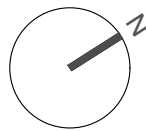

- a. Patent glazing over
- b. Mezzanine
- c. Void below
- d. Metal spiral staircase

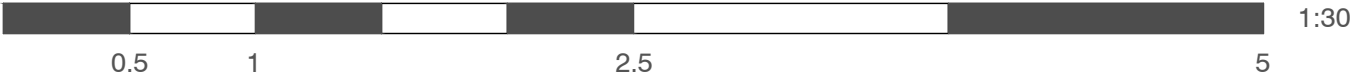

Suite 4a, 30 Bancroft
Hitchin, SG5 1LE
01462 236966
michael@michaelcollinsarchitects.com
www.michaelcollinsarchitects.com

Note:
- This drawing is copyright.
- These layouts are preliminary until further surveys are undertaken.
- Scale and boundaries are indicative.
- Ownership boundary indicative based on OS data.
- Red dotted line is shown as site boundary.

Michael Collins Architect LLP

The Library

Job No.
208 Proposed mezzanine level

Stage: Stage 2
Status:

023

REVISION: Scale
1:30 @:A1