

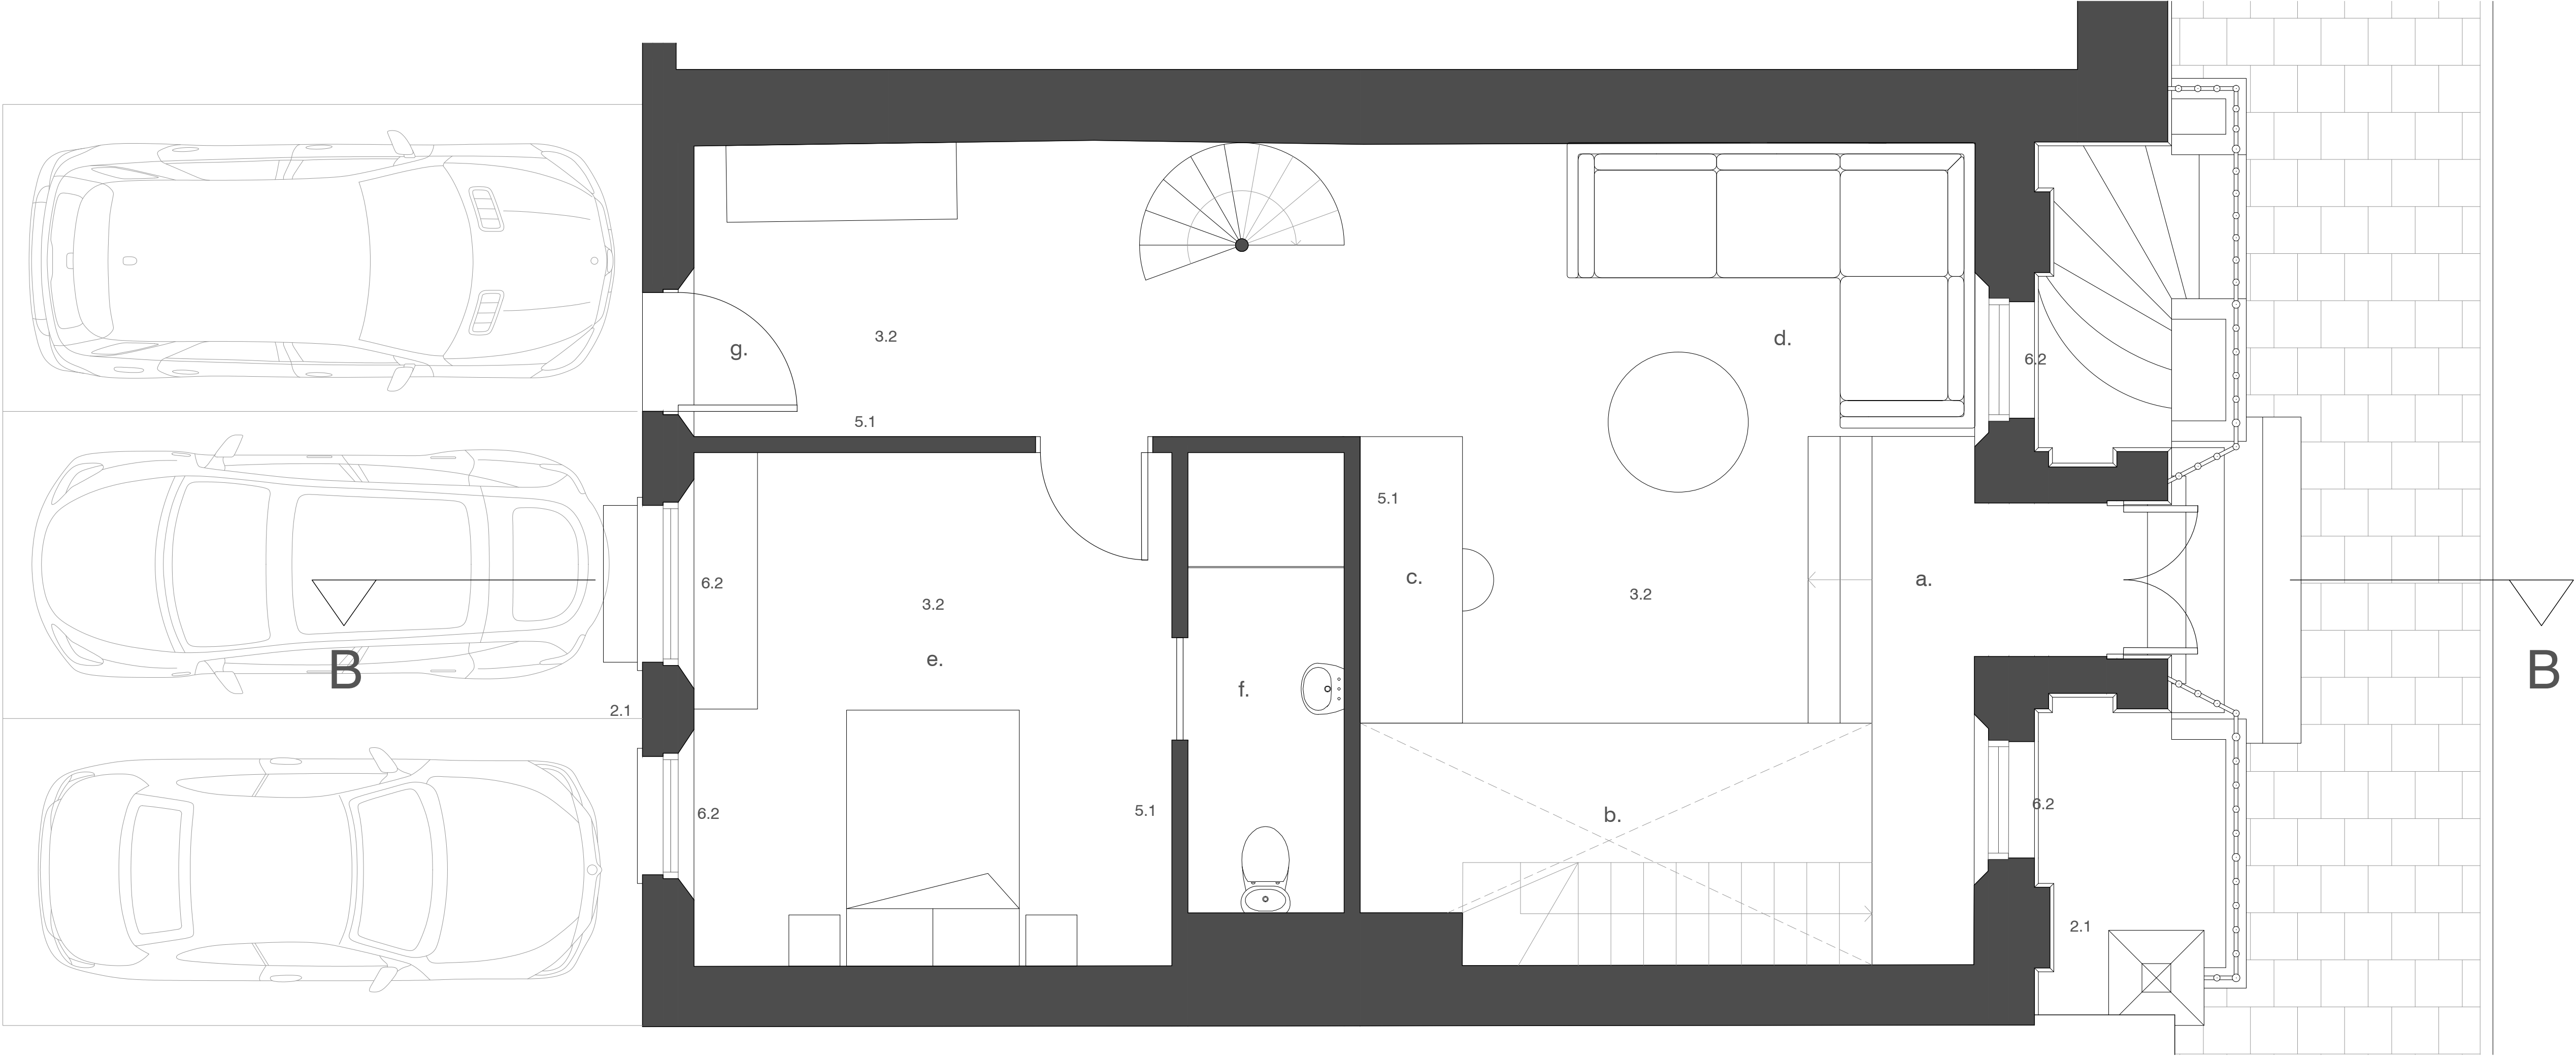


Proposed Ground Floor Plan

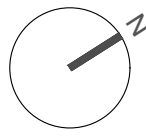

- a. Steps to ground floor level pushed forward
- b. Void below
- c. Art area
- d. Seating area
- e. Bedroom
- f. Ensuite bathroom
- g. Existing window sill dropped to form new door

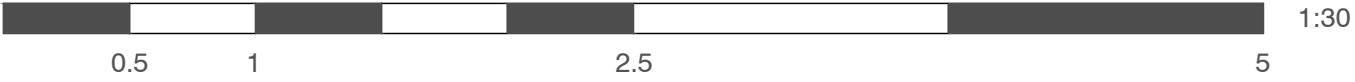

Suite 4a, 30 Bancroft
Hitchin, SG5 1LE
01462 236966
michael@michaelcollinsarchitects.com
www.michaelcollinsarchitects.com

Note:

- This drawing is copyright.
- These layouts are preliminary until further surveys are undertaken.
- Scale and boundaries are indicative.
- Ownership boundary indicative based on OS data.
- Red dotted line is shown as site boundary.

Michael Collins Architect LLP

The Library

Job No.
208 Proposed Ground
Floor Plan

Stage: Stage 2
Status:

021

REVISION: Scale
1:30 @:A1