


Existing Section AA

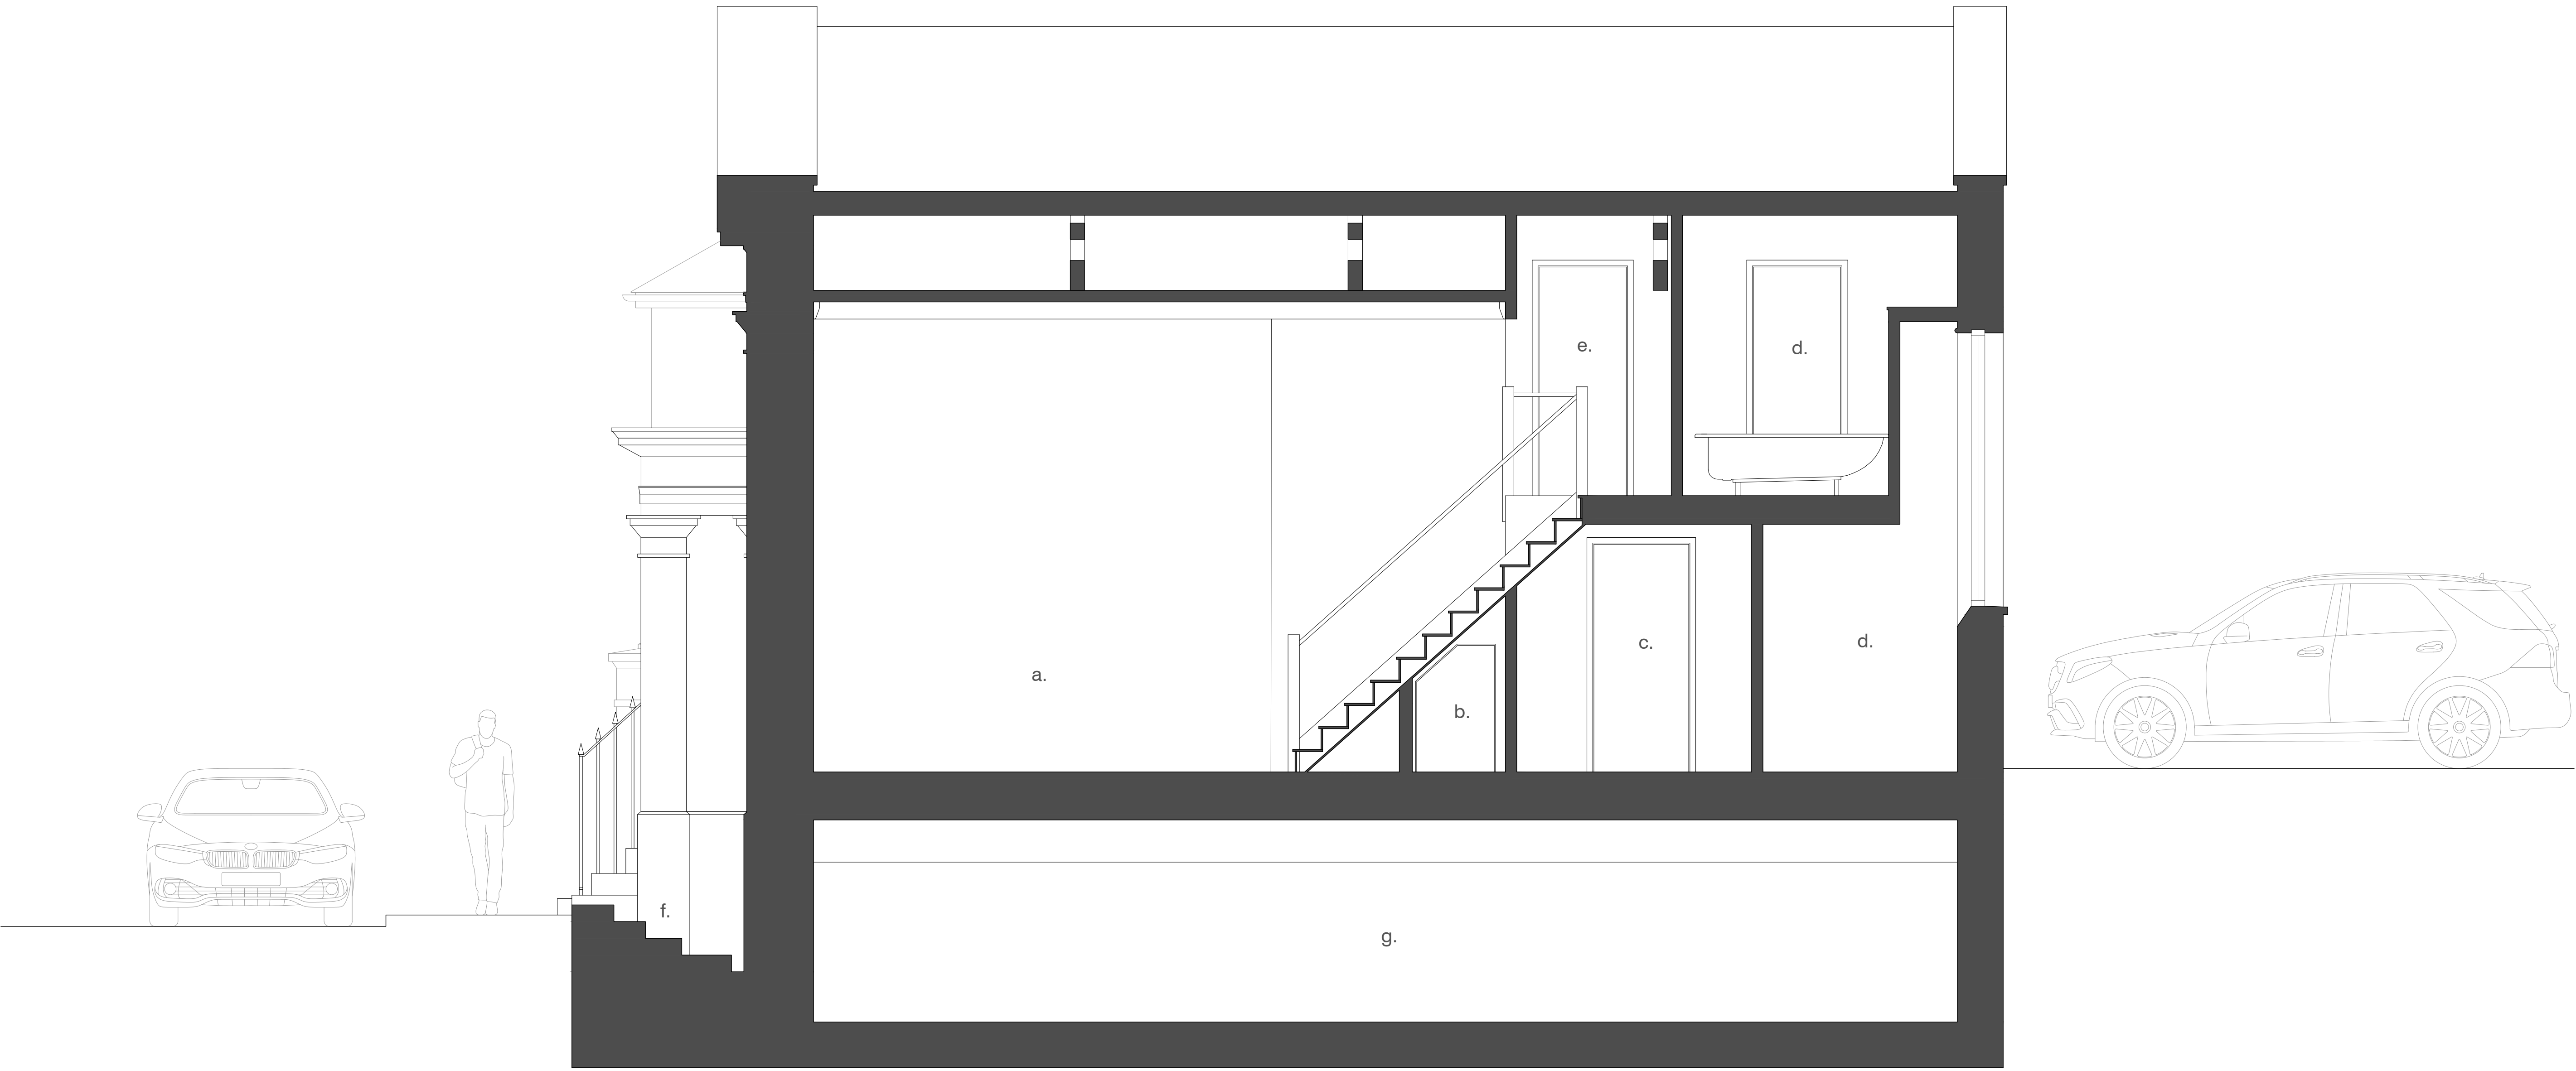

- a. Living/dining area
- b. Storage cupboard
- c. Study area
- d. Ensuite bathroom
- e. Landing
- f. Stairs down to basement
- g. Basement



Suite 4a, 30 Bancroft
Hitchin, SG5 1LE
01462 236866
michael@michaelcollinsarchitects.com
www.michaelcollinsarchitects.com

Note:

- This drawing is copyright.
- These layouts are preliminary until further surveys are undertaken.
- Scale and boundaries are indicative.
- Ownership boundary indicative based on OS data.
- Red dotted line is shown as site boundary.

Michael Collins Architect LLP

The Library

Job No.
208 Existing Section AA

Stage: Stage 2
Status:

007

REVISION: Scale
1:30 @:A1