


SCHEMATICS

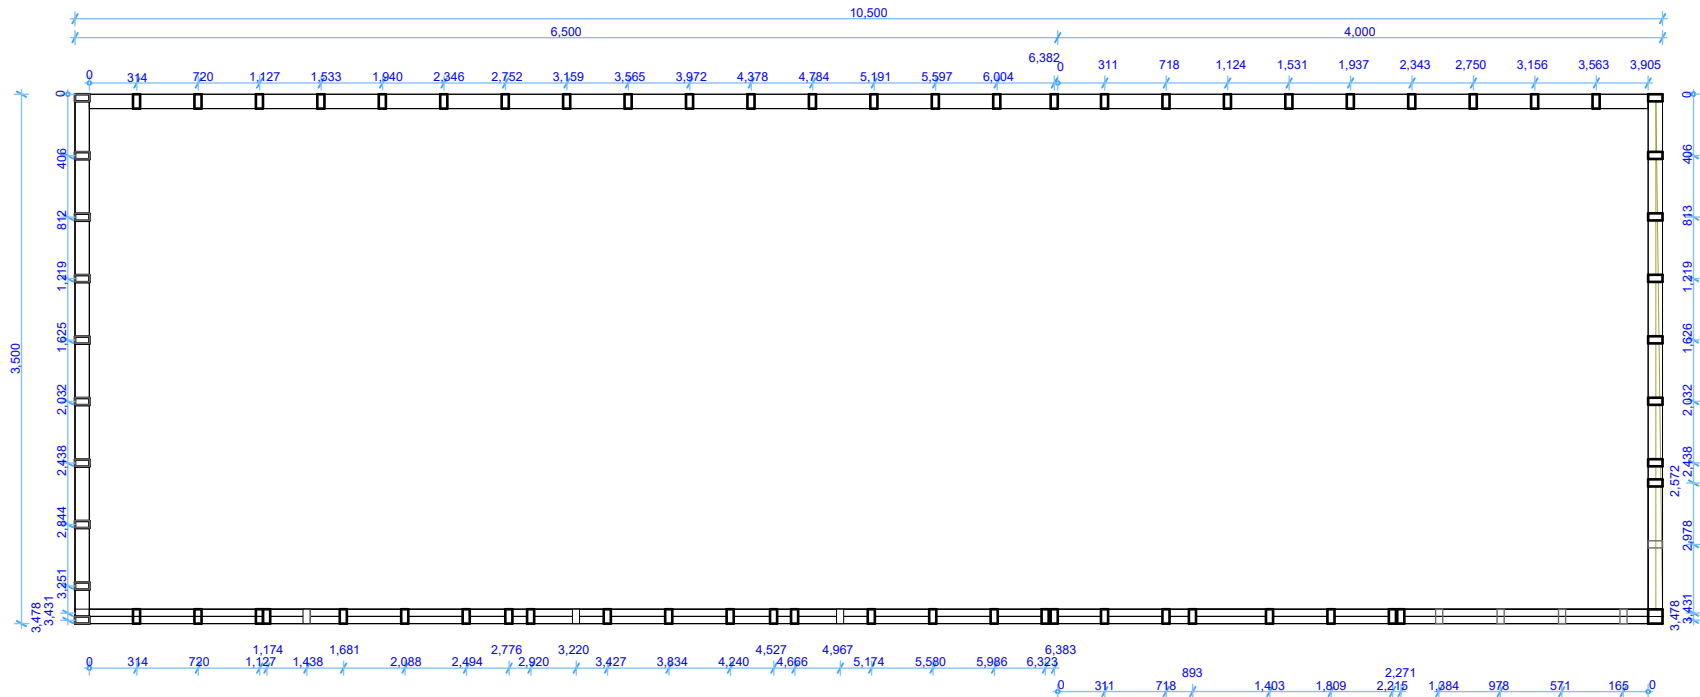

WALLS

