


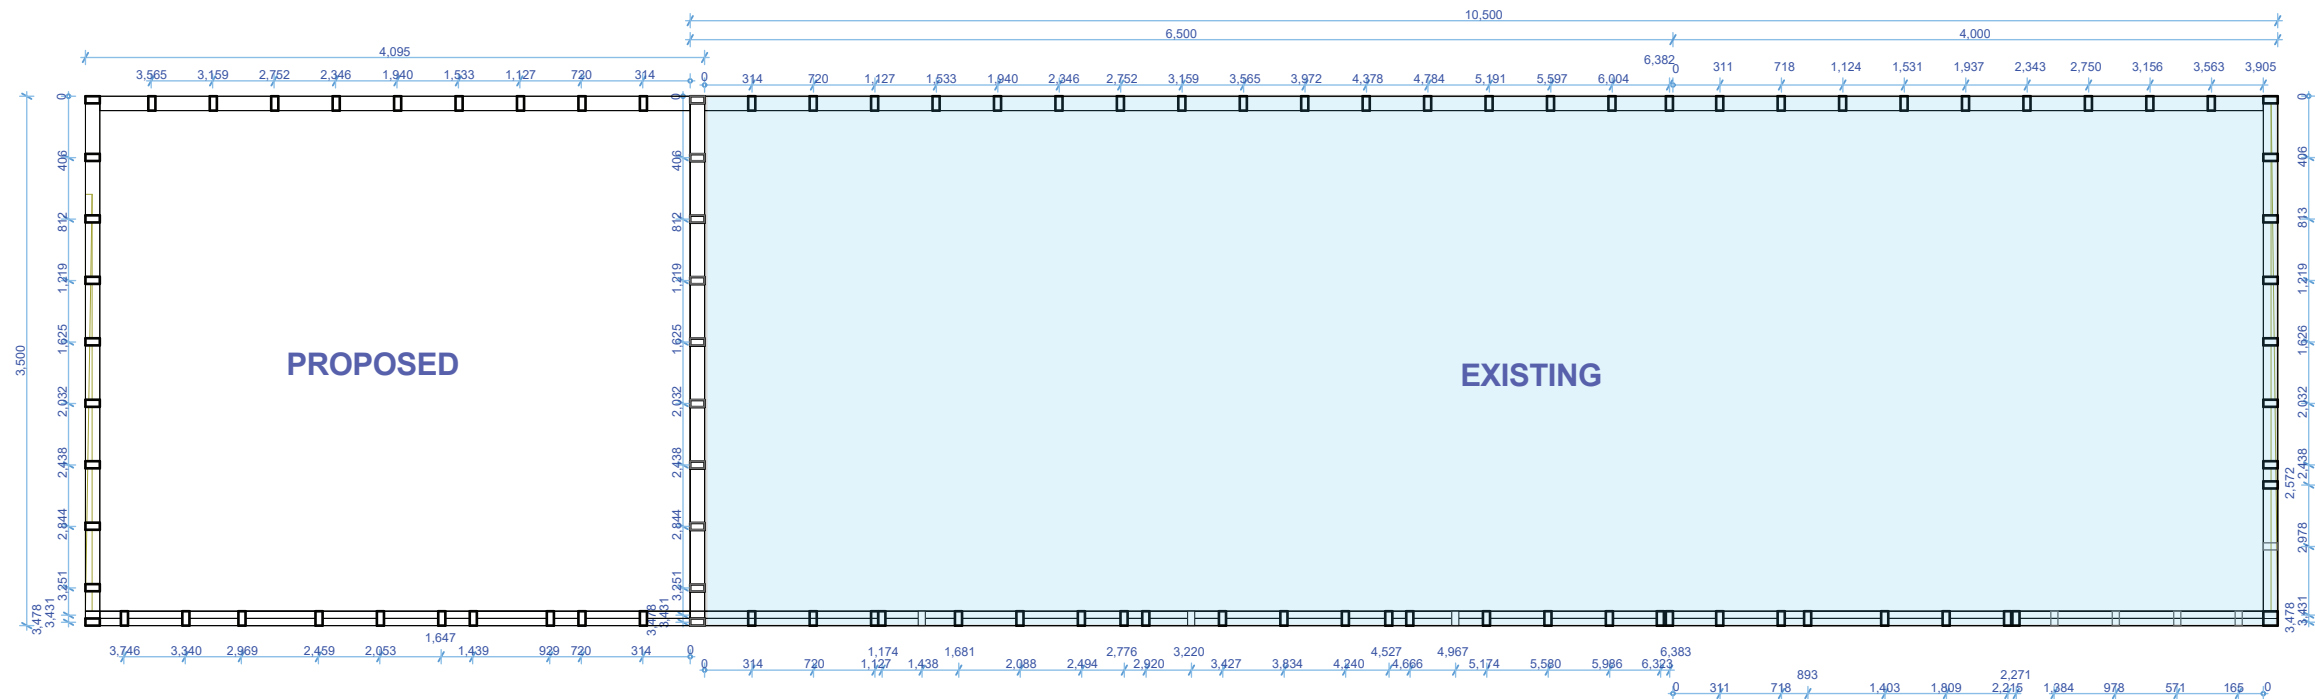

WALLS

