
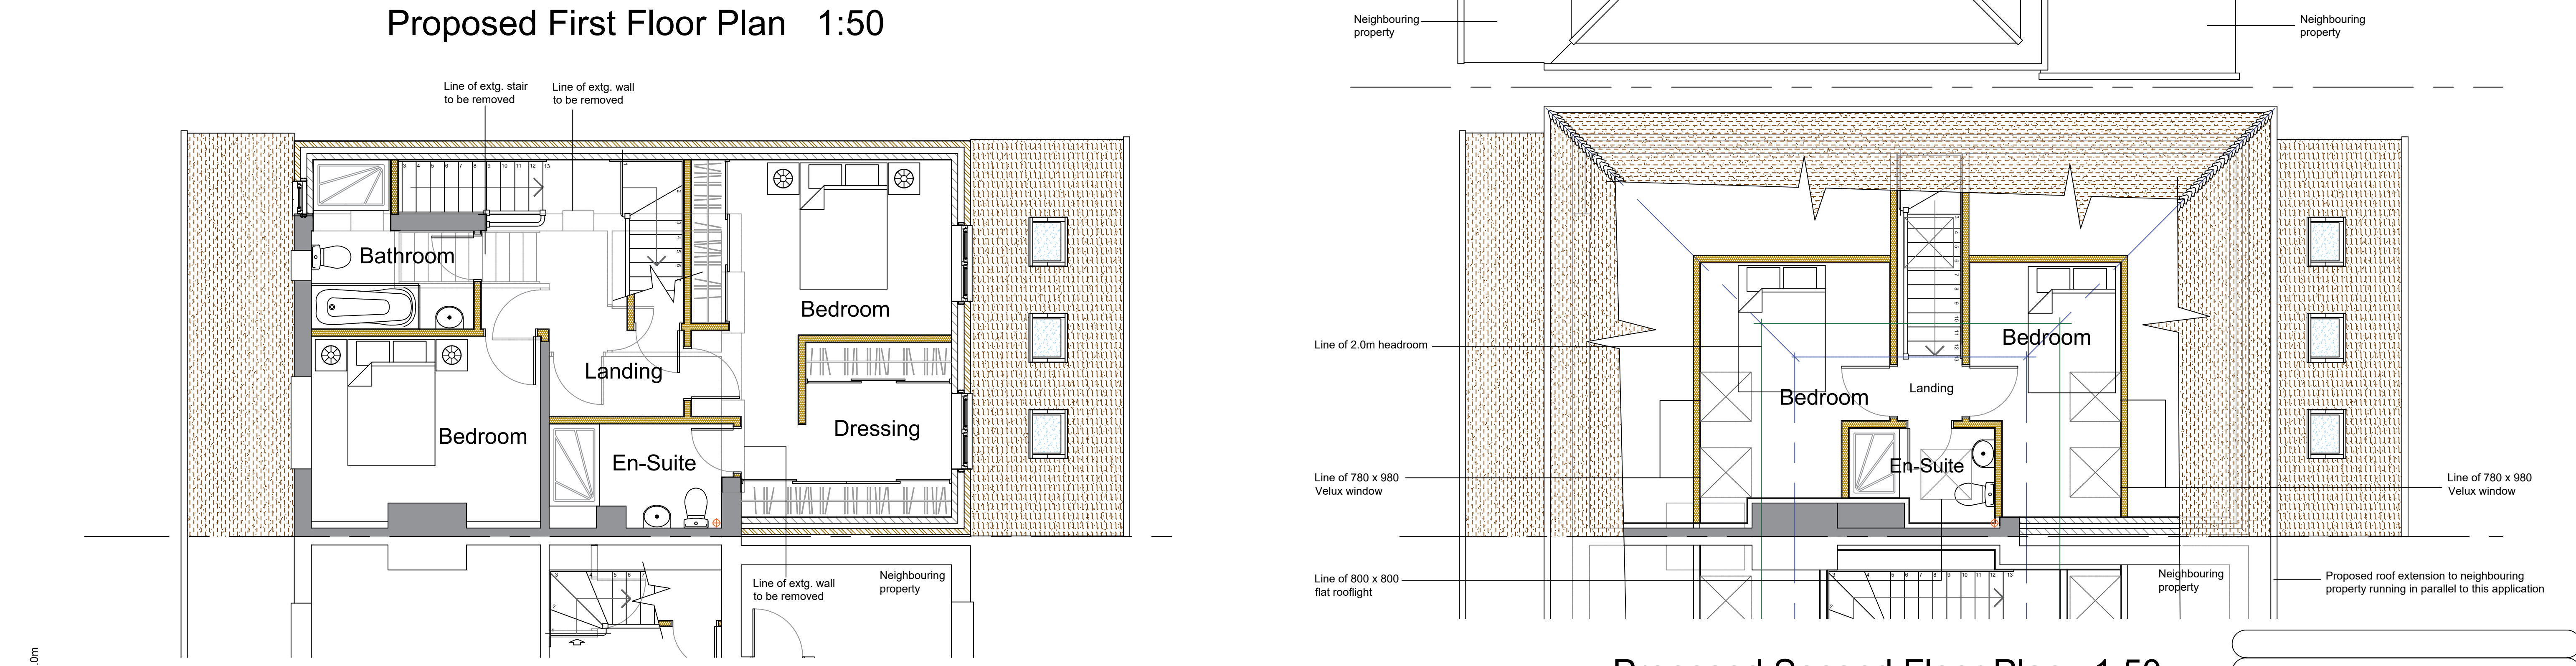


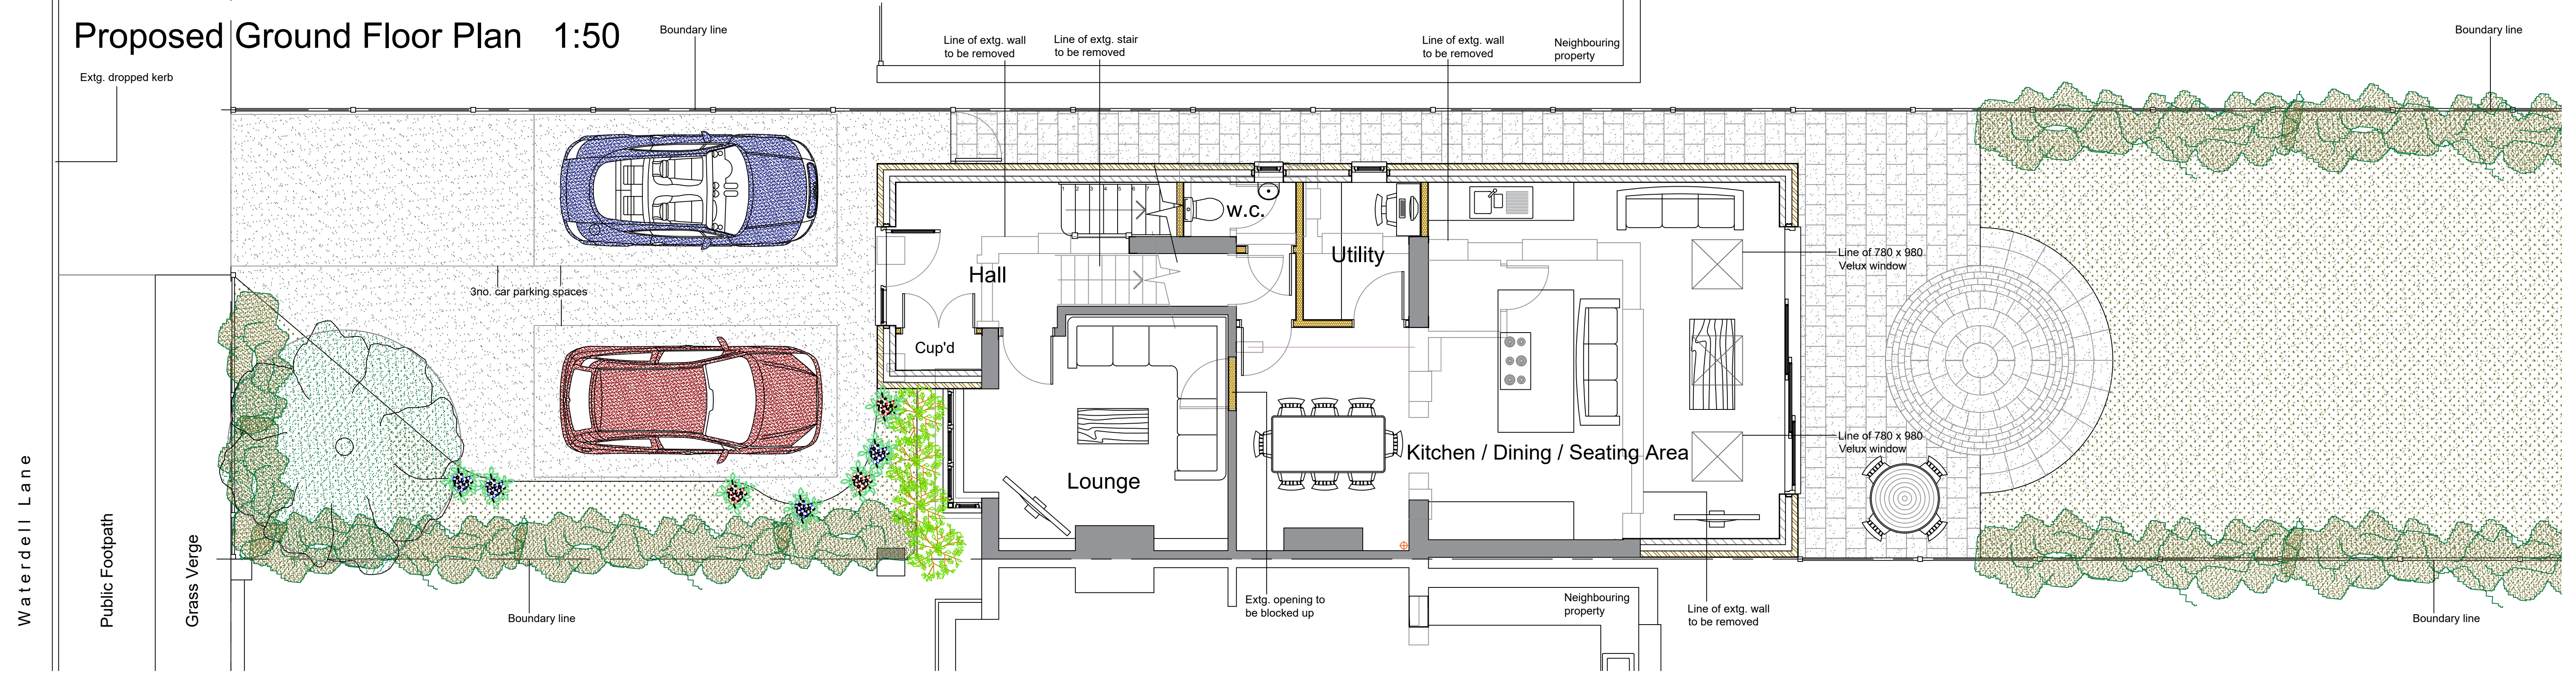

Architech Limited
Architectural and Building Consultants
Tel. 01462 634293 / 07768 123899

Project
27 Waterdell Lane, St. Ippolyts,
Hertfordshire

Title
Proposed Side / Rear Extension
and Roof Extension

Date	Scale	Status
Sept 2024	1:50 1:100	Planning

2024 / 34 / 01

A1