


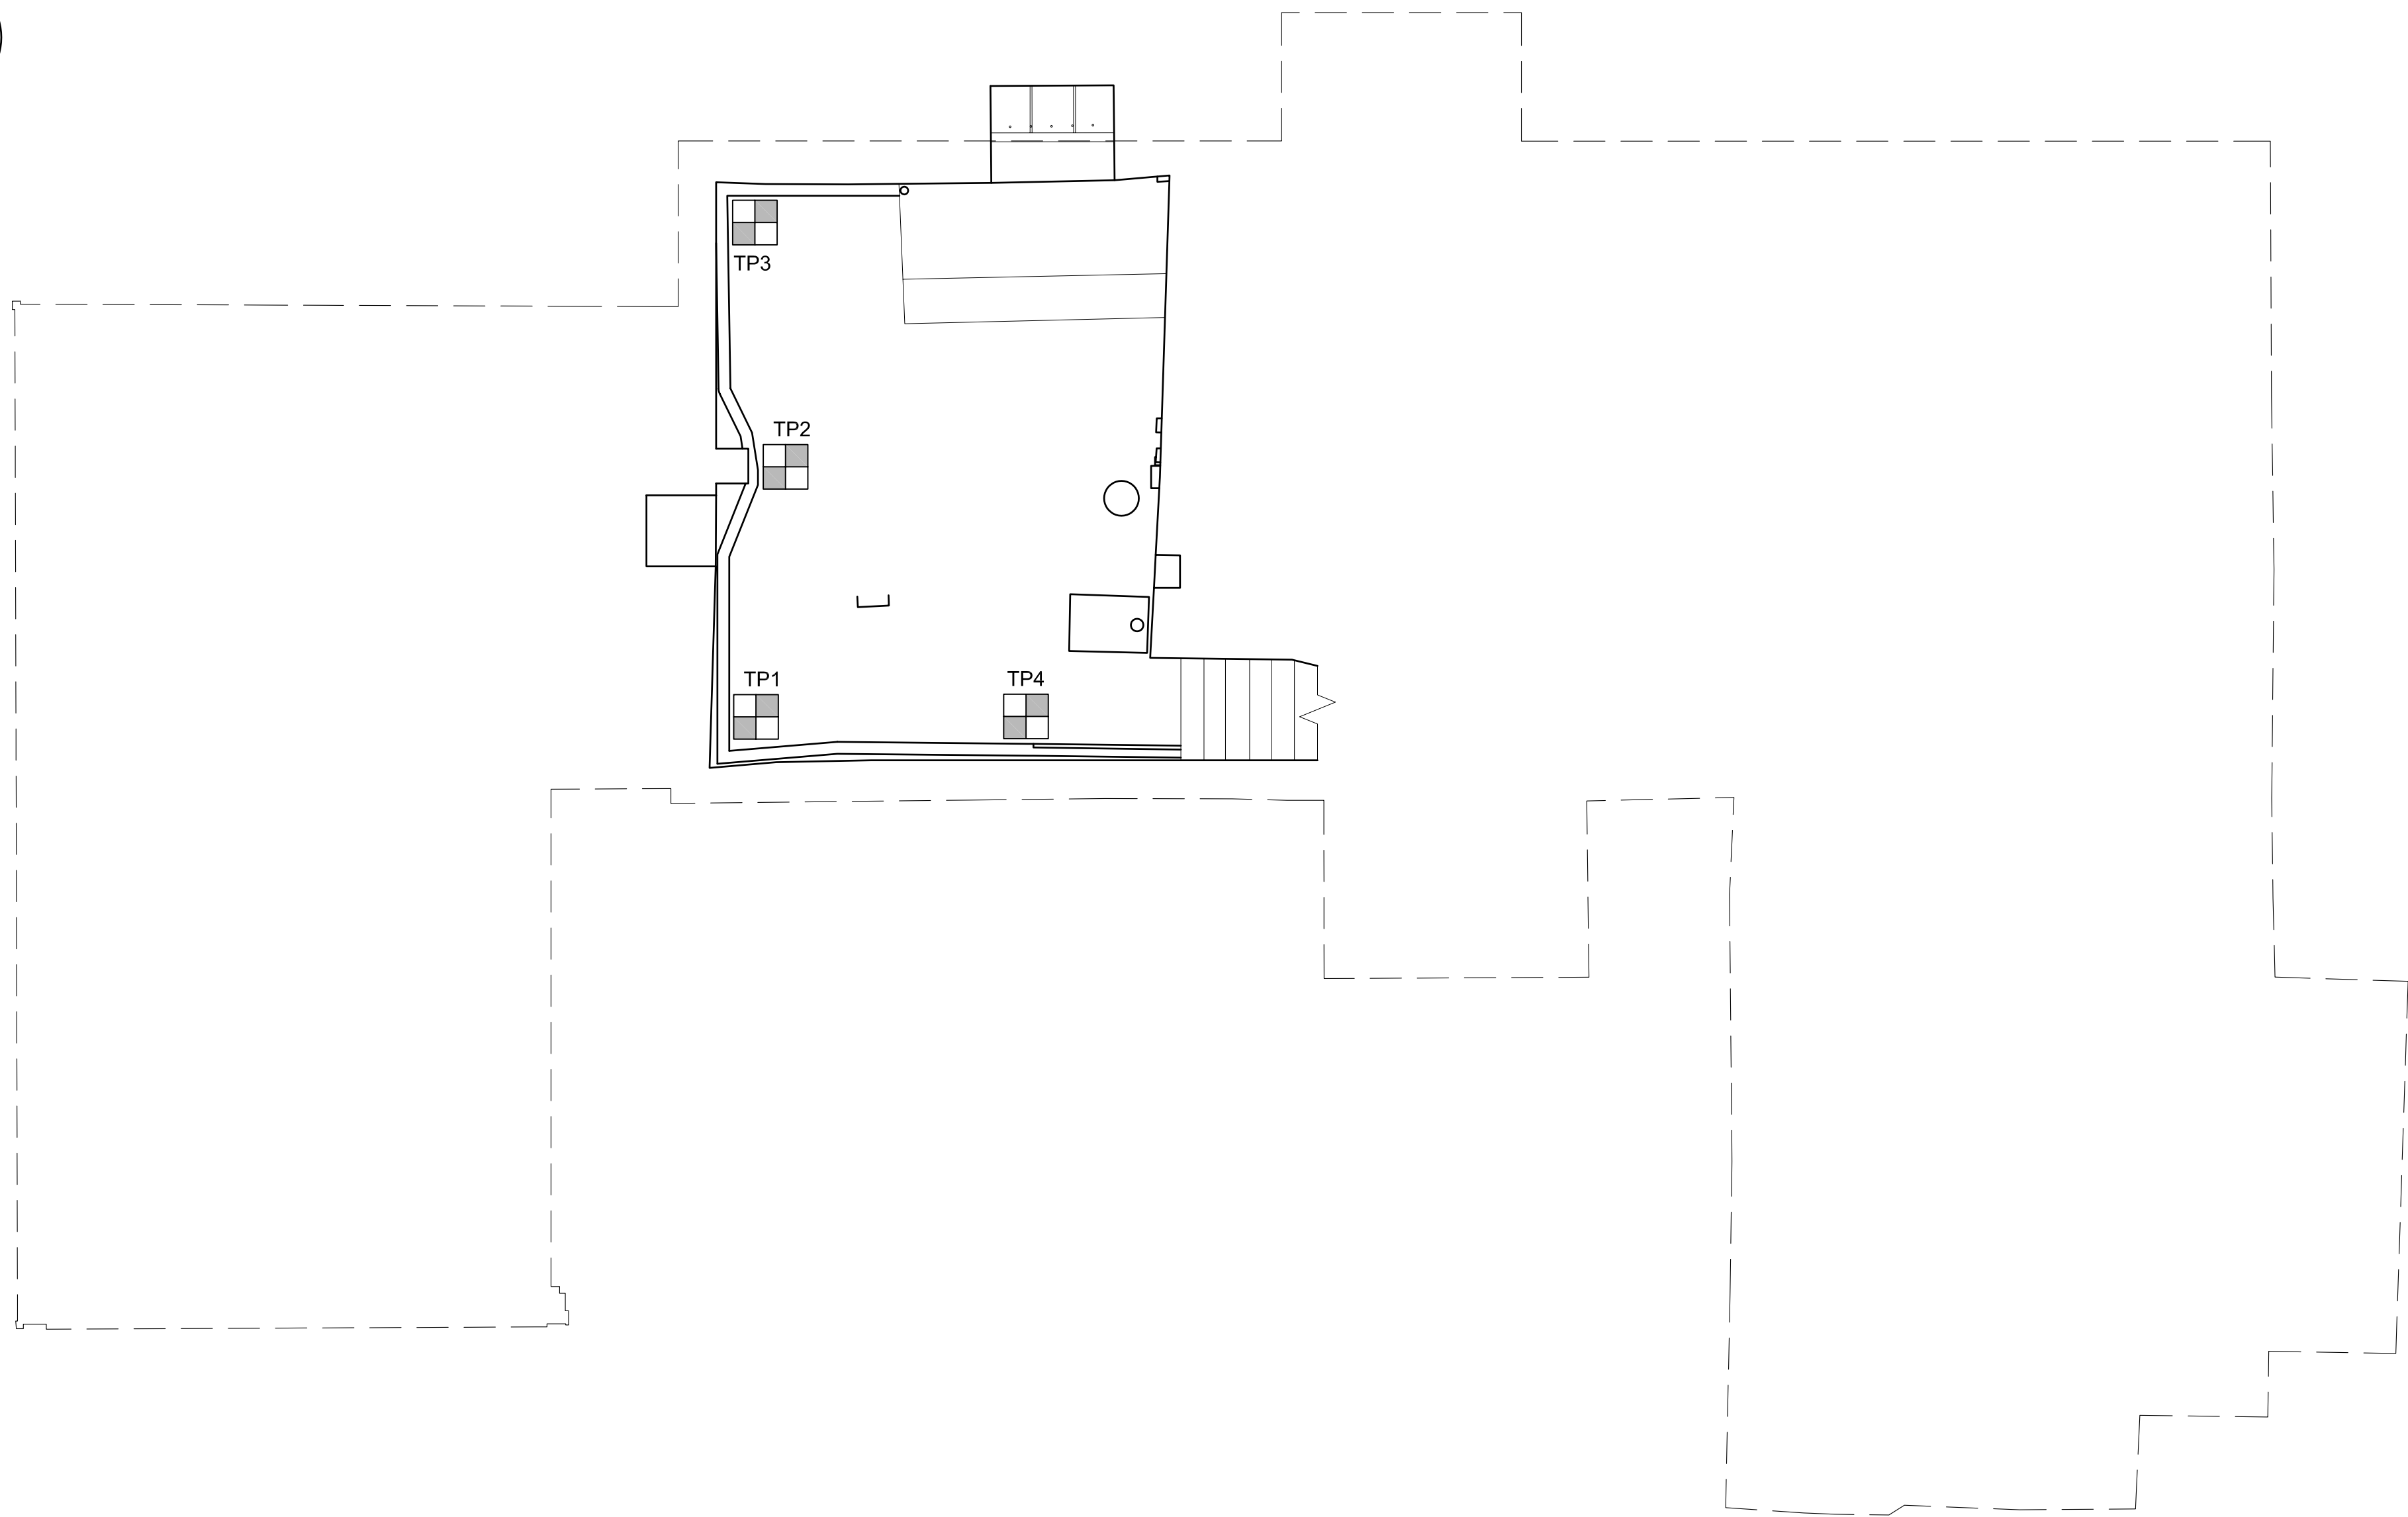

A cross-sectional diagram of a masonry cellar wall and floor assembly. The wall is labeled "MASONRY CELLAR WALL BUILT OFF EARTH" and is shown with a hatched pattern. The floor is labeled "150mm THK CONCRETE BASEMENT FLOOR SLAB" and is shown with a solid black pattern. The floor is supported by a "CLAY & CHALK SOIL" base, indicated by a hatched pattern. A "SSL" (Sewer Stopper) is shown as a small triangle within the floor slab. Dimensions are given: a vertical dimension of 100 and a horizontal dimension of 150.

MASONRY PIER

MASONRY CELLAR WALL
BUILT OFF EARTH

100mm THK CONCRETE
BASEMENT FLOOR SLAB

SSL

200

100

CLAY & CHALK SOIL

[illegible]

A cross-sectional diagram of a basement structure. On the left, a vertical wall is shown with a hatched pattern, labeled "MASONRY CELLAR WALL BUILT OFF EARTH". At the base of the wall is a horizontal floor slab, also with a hatched pattern, labeled "100mm THK CONCRETE BASEMENT FLOOR SLAB". A vertical line on the right side of the slab is labeled "SSL" (Sewer Stop Line). Below the slab, the ground is indicated by a diagonal hatched pattern, labeled "CLAY & CHALK SOIL". A dimension line on the right indicates a height of "100" units for the slab.

AH STRUCTURALDESIGN