


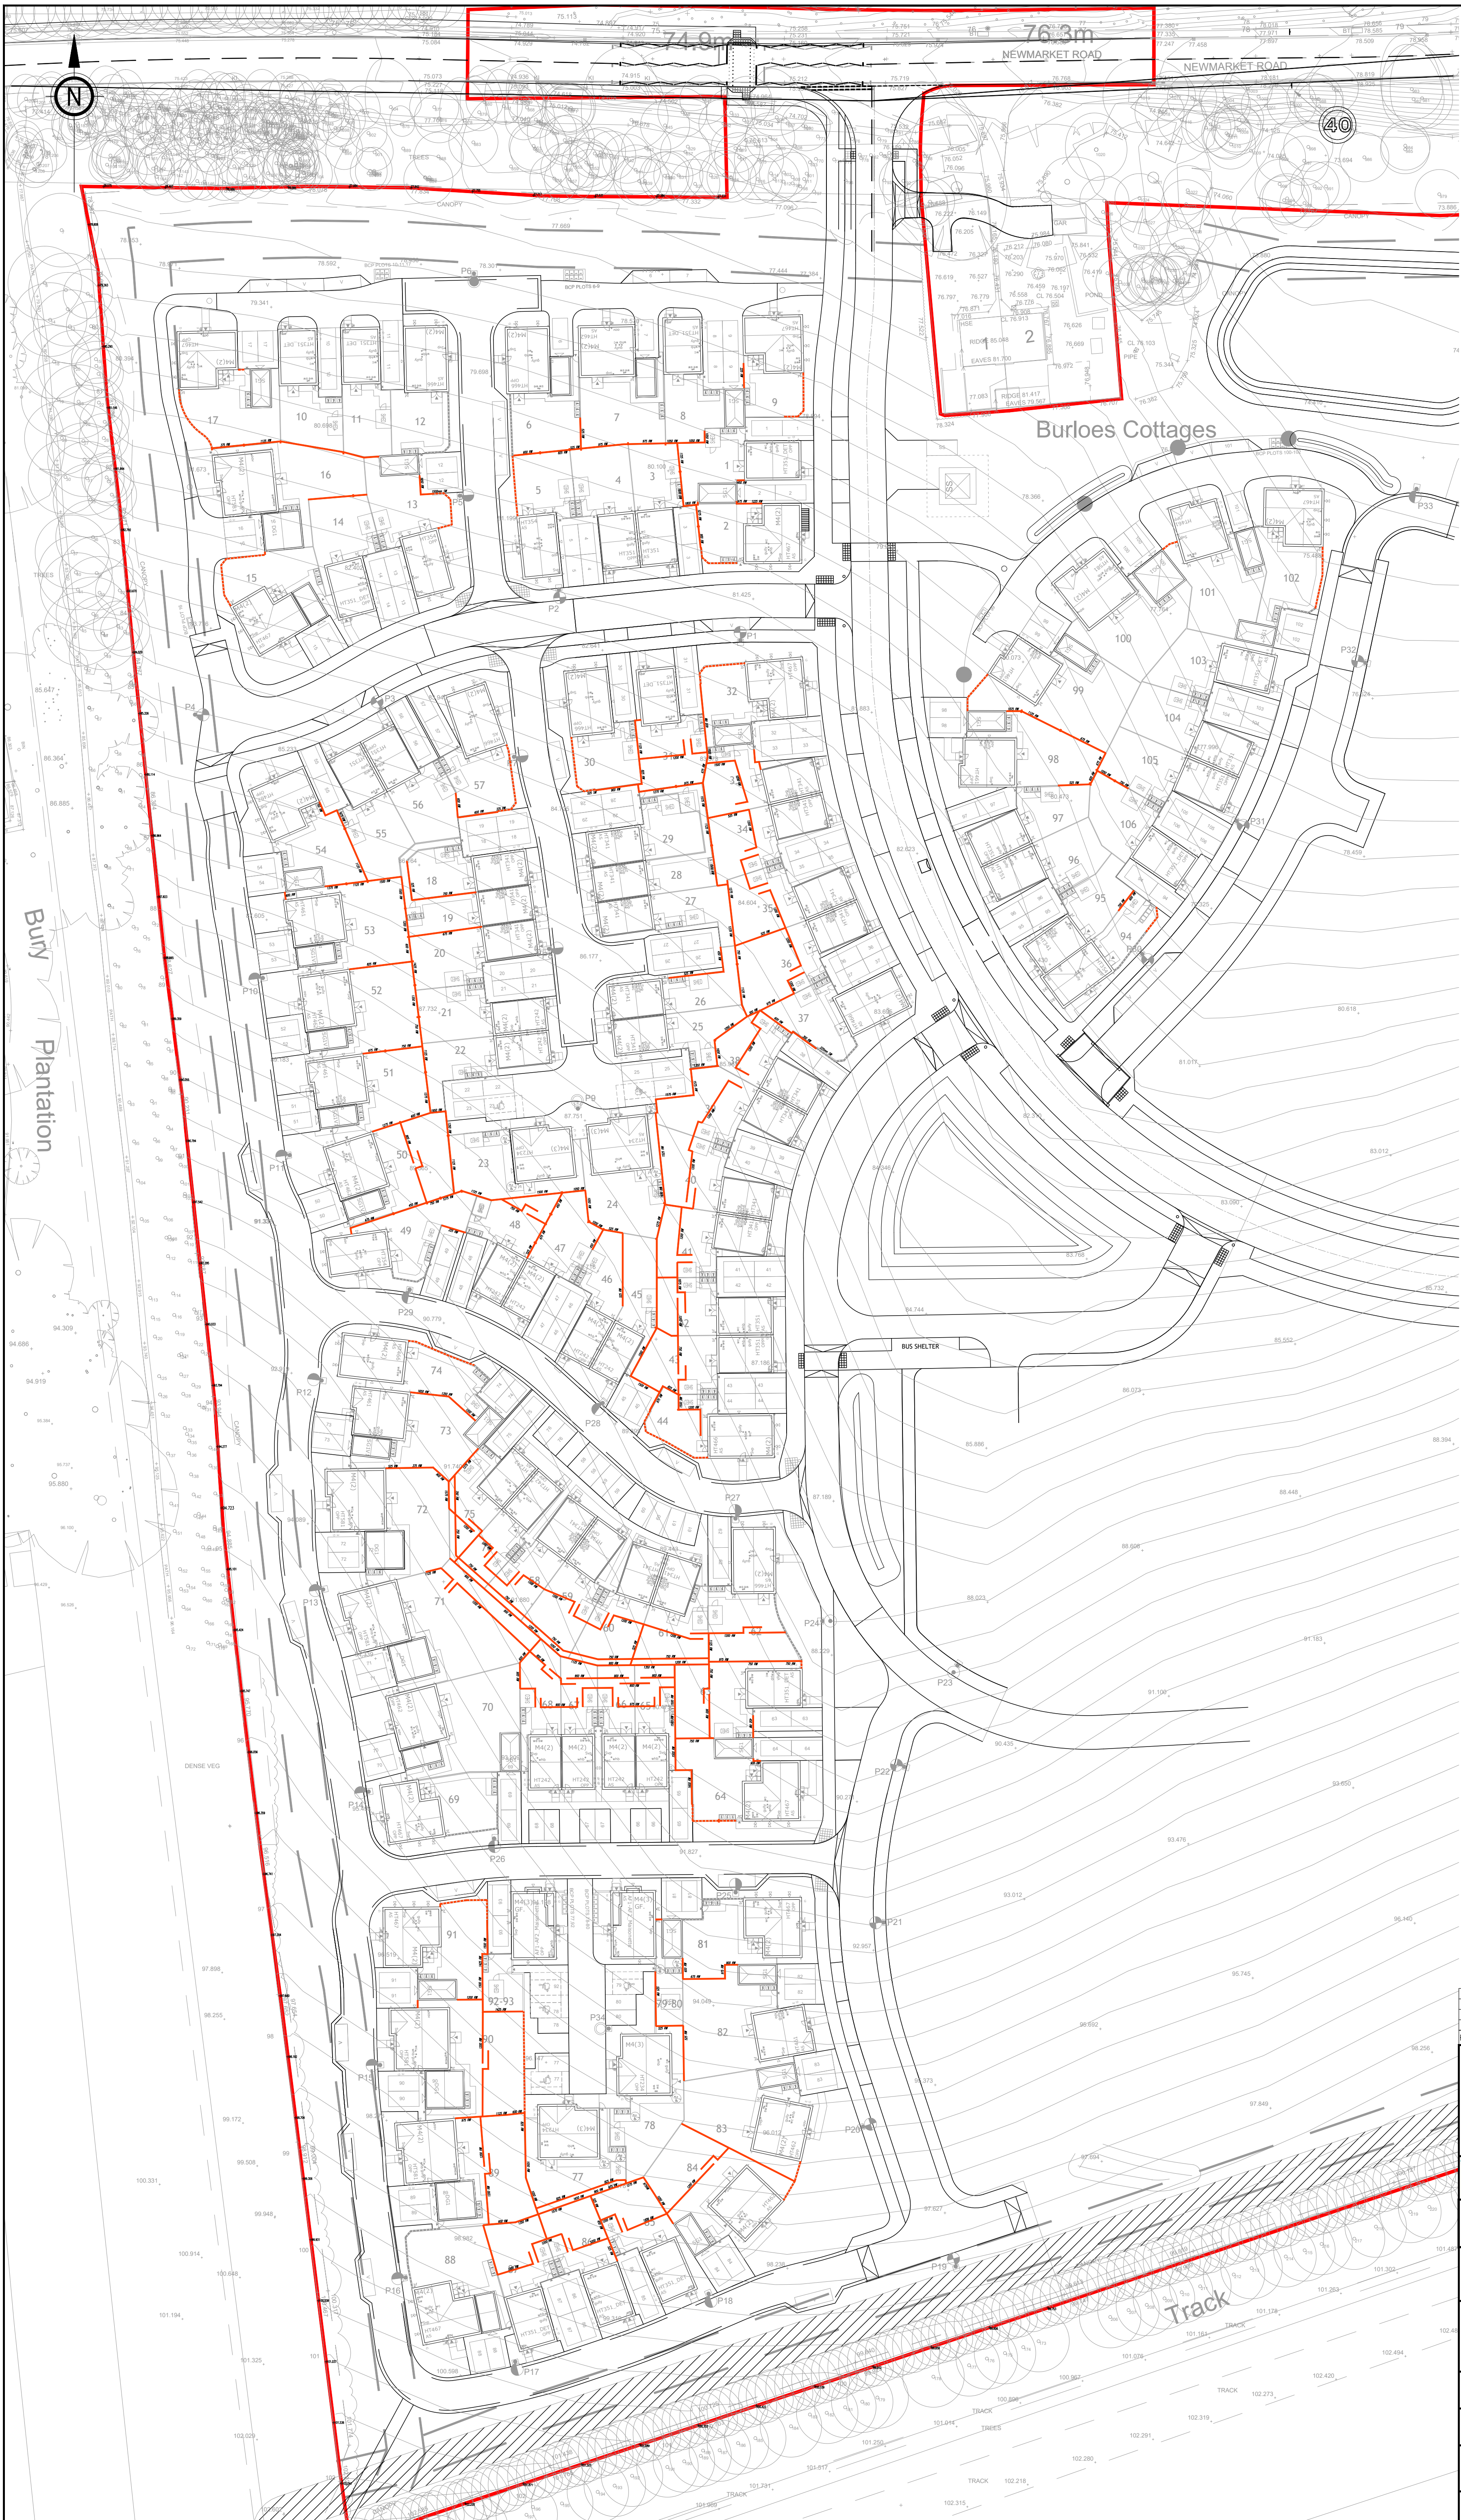

GENERAL

1. DO NOT SCALE THIS DRAWING. ALL DIMENSIONS ARE IN METRES UNLESS OTHERWISE NOTED. ANY DISCREPANCIES ARE TO BE RECORDED AND REPORTED TO THE ENGINEERS IMMEDIATELY.

2. THIS DRAWING IS TO BE READ IN CONJUNCTION WITH ALL OTHER ENGINEERS AND ARCHITECTS DRAWINGS AND THE SPECIFICATION.

3. ANY EXISTING DETAILS WHICH ARE SHOWN ON THIS DRAWING ARE FOR GUIDANCE ONLY AND ARE TO BE CHECKED ON SITE BY THE CONTRACTOR. ANY VARIATIONS ARE TO BE RECORDED AND REPORTED TO THE ENGINEER IMMEDIATELY.

Rev	Revision Notes	Des	Appd	Date

Unit 1a Greenwood Court, Skyliner Way, Bury St Edmunds, IP32 7GY.
Tel: 01284 245024 — www.ingent.co.uk — email: info@ingent.co.uk

TENDER

Project:
NEWMARKET ROAD, ROYSTON
HERTFORDSHIRE, PHASE 1

Drawing Title:
RETAINING WALL LAYOUT

Client: VISTRY HOMES		Date: MAY 2026	
Drawn: JL	Designed: JL	Checked: KK	Approved: KK

Scale: 1:500

Project No:
2307-831

Drawing No & Revision:
010

Size:
A1