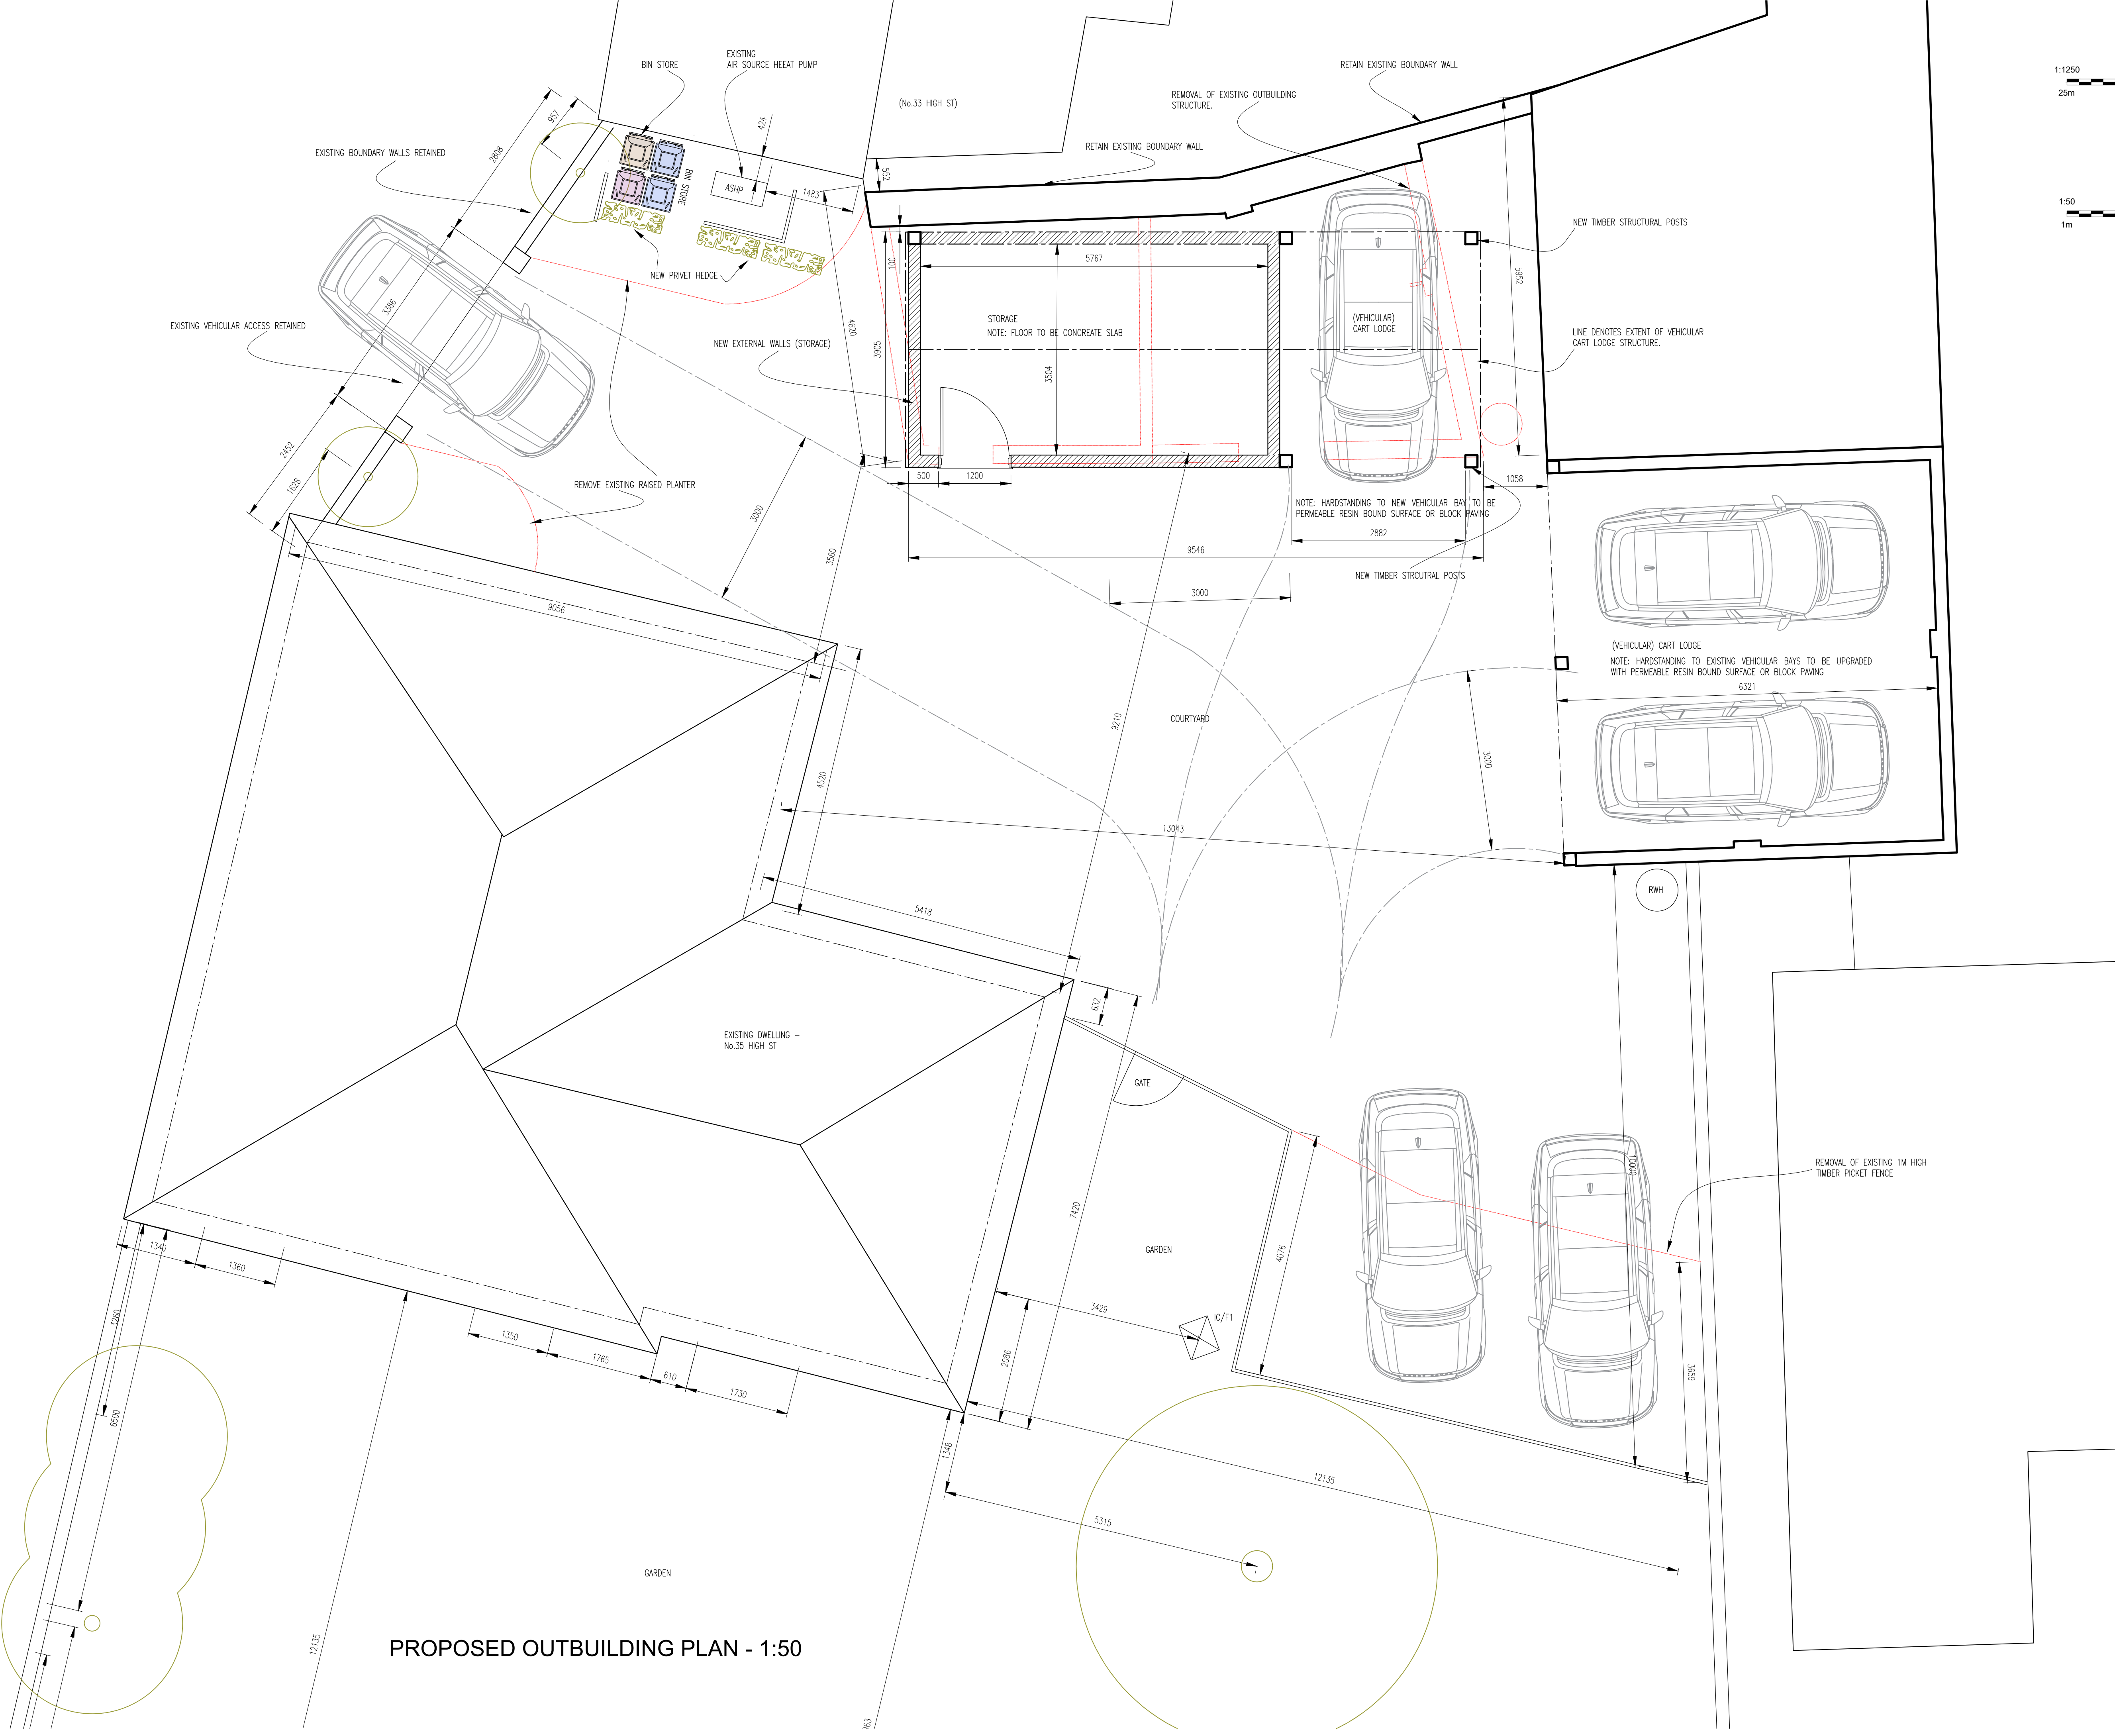


© COPYRIGHT OF ARCHITECT		
ALL DIMENSIONS TO BE CHECKED ON SITE AND NOT SCALED FROM THIS DRAWING. ANY DISCREPANCIES FOUND ON SITE TO BE REPORTED TO THE ARCHITECT PRIOR TO CONSTRUCTION. PARTY WALL AGREEMENTS AND C.D.M REGULATIONS ALL AT THE CLIENTS RISK. COMMENCEMENT OF WORK ON SITE PRIOR TO L.A PLANS APPROVAL IS ENTIRELY AT THE OWNERS RISK.		
Rev	Amendment	Date:

e: cb.architect@outlook.com
t: 07908739837

Status:	PRELIMINARY / PLANNING	
Client:	MR & MRS GUNNER	
Site Address :	35 HIGH STREET _ ASHWELL _ SG7 5NP	

Drawing Title:	PROPOSAL DRAWING/ OUTBUILDING ALTERATIONS	
Drawing By:	CB	Date: 14/05/26
Drawing Reference:	ASH/CB/26/03	Revision: Scale: 1:1250,1:50

PROPOSED OUTBUILDING PLAN - 1:50