



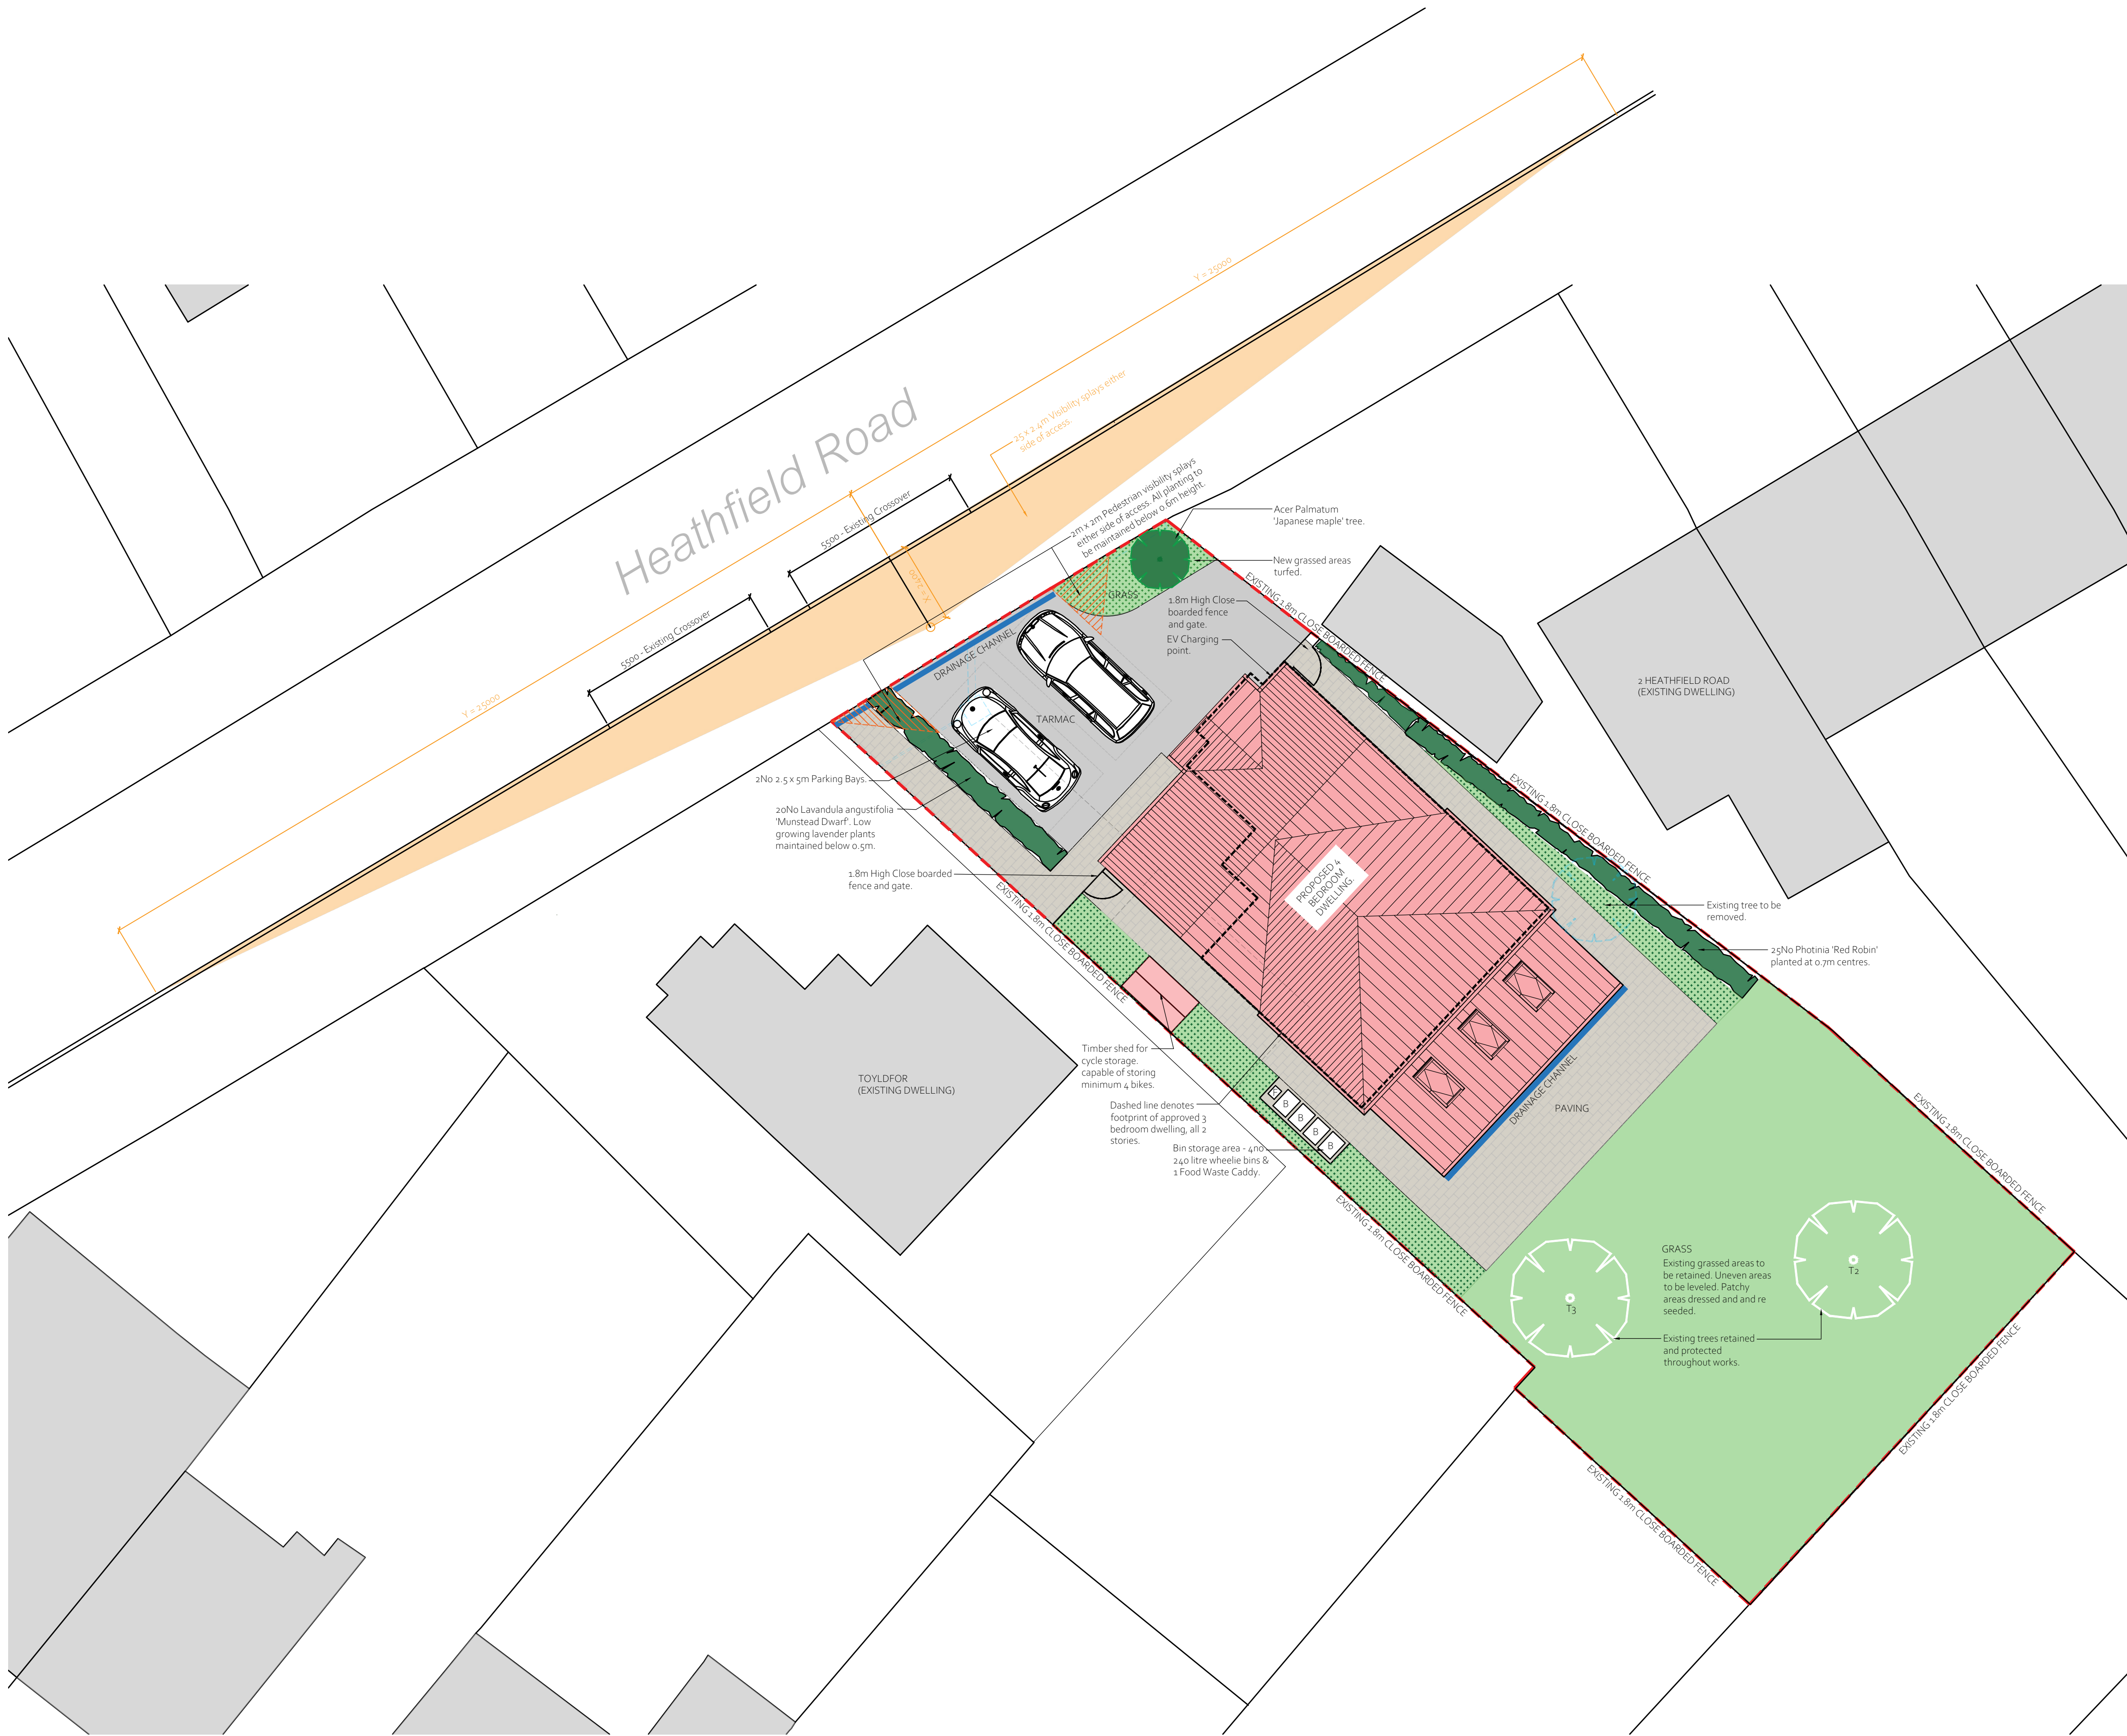

PROPOSED BLOCK PLAN @ 1 TO 100

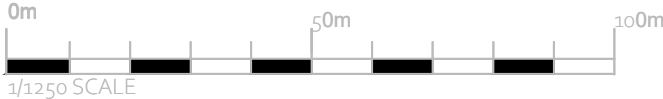

SITE LOCATION PLAN @ 1 TO 1250



LEGEND:

- Grey Sandstone Paving.
- Tarmacadam
- Aco or similar drainage channel discharging to soakaway.
- Existing grassed areas. Levelled where necessary. Patchy areas to be dressed and re seeded.
- New grassed areas to receive new good quality garden turf.
- New soft planting - see plan for species and quantity.
- Existing Tree retained.
- Existing Tree removed.
- Proposed new tree - See plan for species.

- 4 09.12.25 Hard & Soft landscaping details added.
- 3 25.06.25 25x2.4m Visibility splay indicated.
- 2 09.06.25 Roof updated. Bin store updated.
- 1 17.04.25 Site location plan red line extended to road

Rev.	Date	Details	Drawn	Checked
Issued for:				

PLANNING

Project/Client:	Project No:
Proposed New Dwelling	
The Reddings	Dwg No: A010 Rev: 4
Heathfield Road	Scale: As Indicated
Drawing:	North:
Proposed Site and Site Location Plans	Drawn By: Date:
	Checked By: Date:

