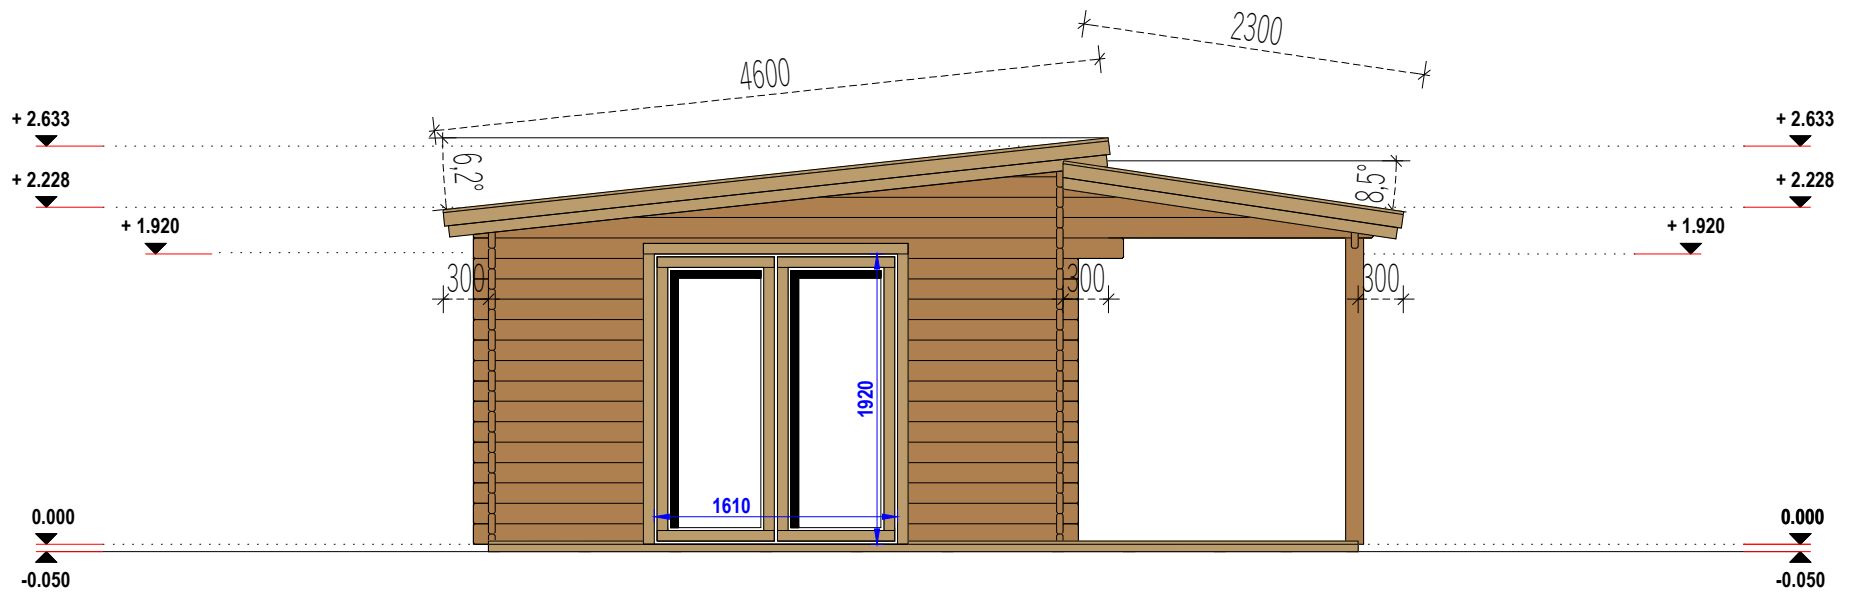


	Project Nr.				Interior area	20.90 m²	Wall thickness		44	E.A.	Paper size / scale	A4 / 1:50
	L_182040				Built - up area	34.00 m²	Built height	min	2228	1 cm - 0.50 meter 01.00 m2.00 m3.00 m 2 cm4 cm6 cm		
	2026-01-19	Name	Date		Roof angle	6.20/8.50 °		max	2633			
					Roof area	38.00 m²		▲	675			
					Description		FACADE D-A					