


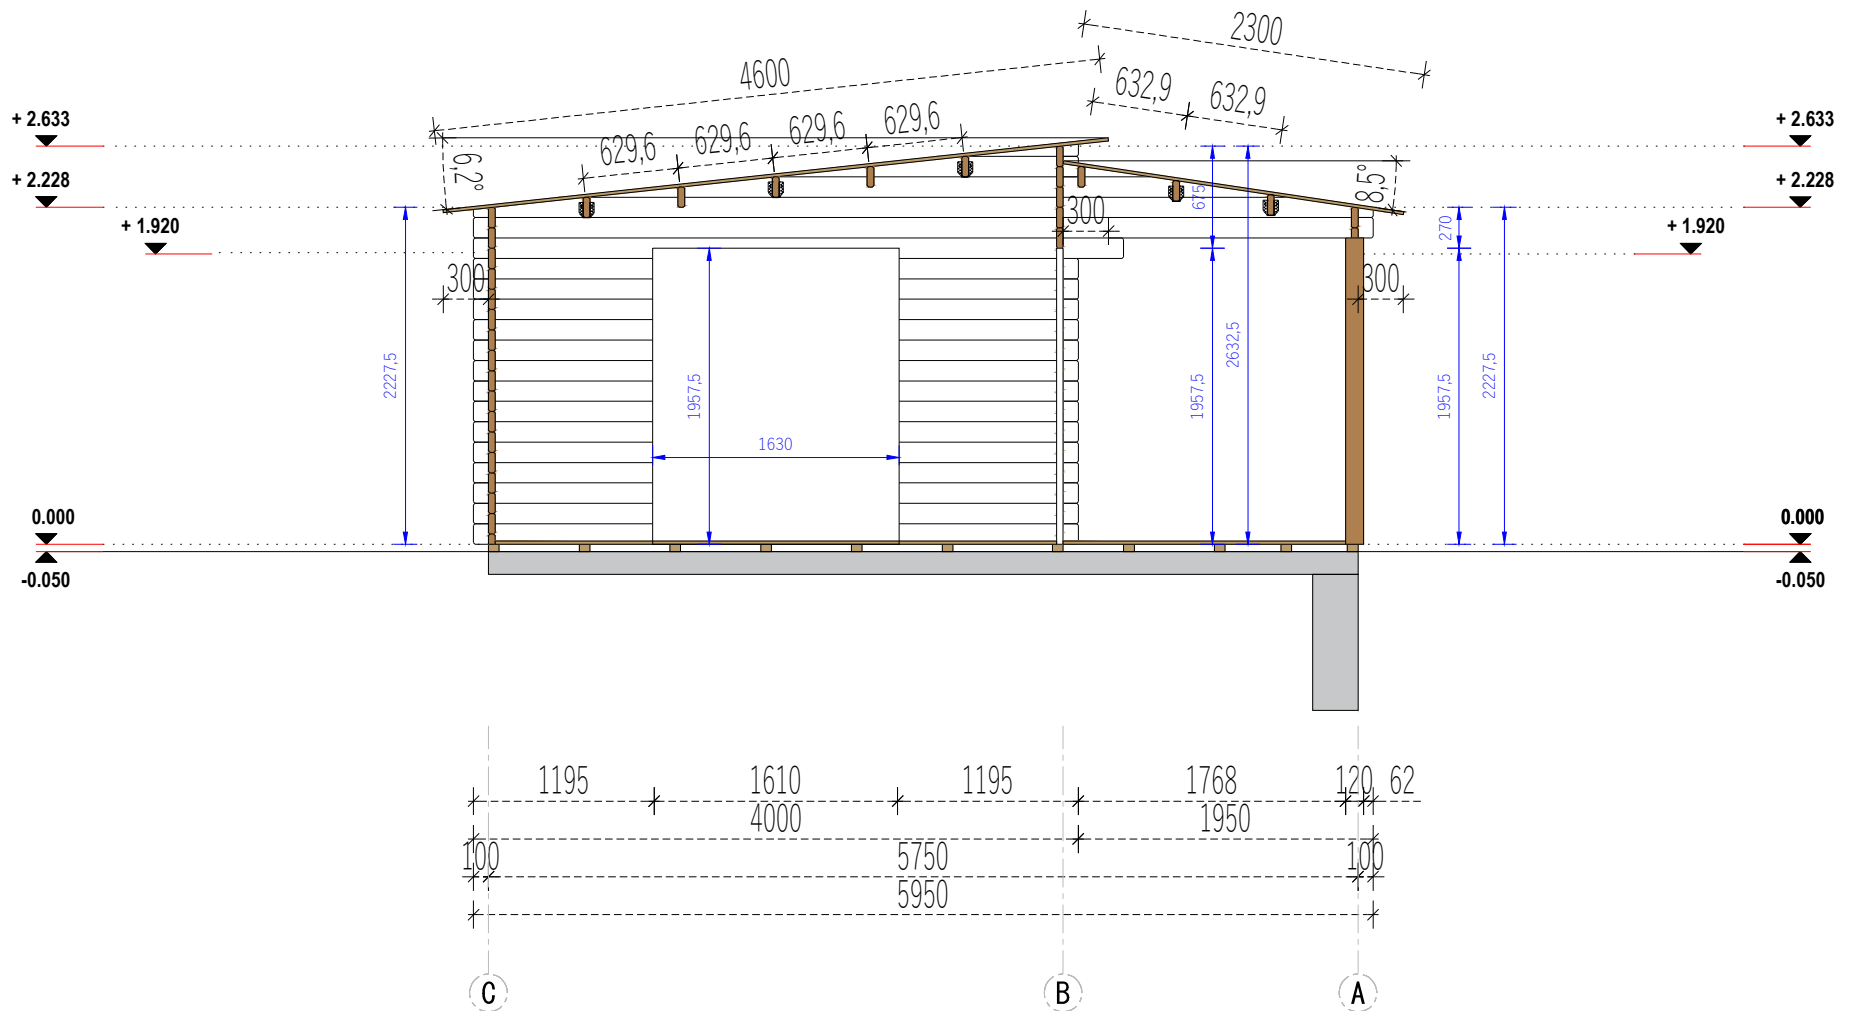

	Project Nr.			Interior area		20.90 m²		Wall thickness		44		E.A.	Paper size / scale		A4 / 1:50					
	L_182040			Built - up area		34.00 m²		Built height	min		2228		1 cm - 0.50 meter 0 1.00 m 2.00 m 3.00 m 2 cm 4 cm 6 cm							
	2026-01-19			Name		Date			Roof angle		6.20/8.50 °						max		2633	
									Roof area		38.00 m²						▲		675	
								Description		SECTION A-A										

All rights reserved. Any unauthorized changes to the drawing are strictly prohibited.