


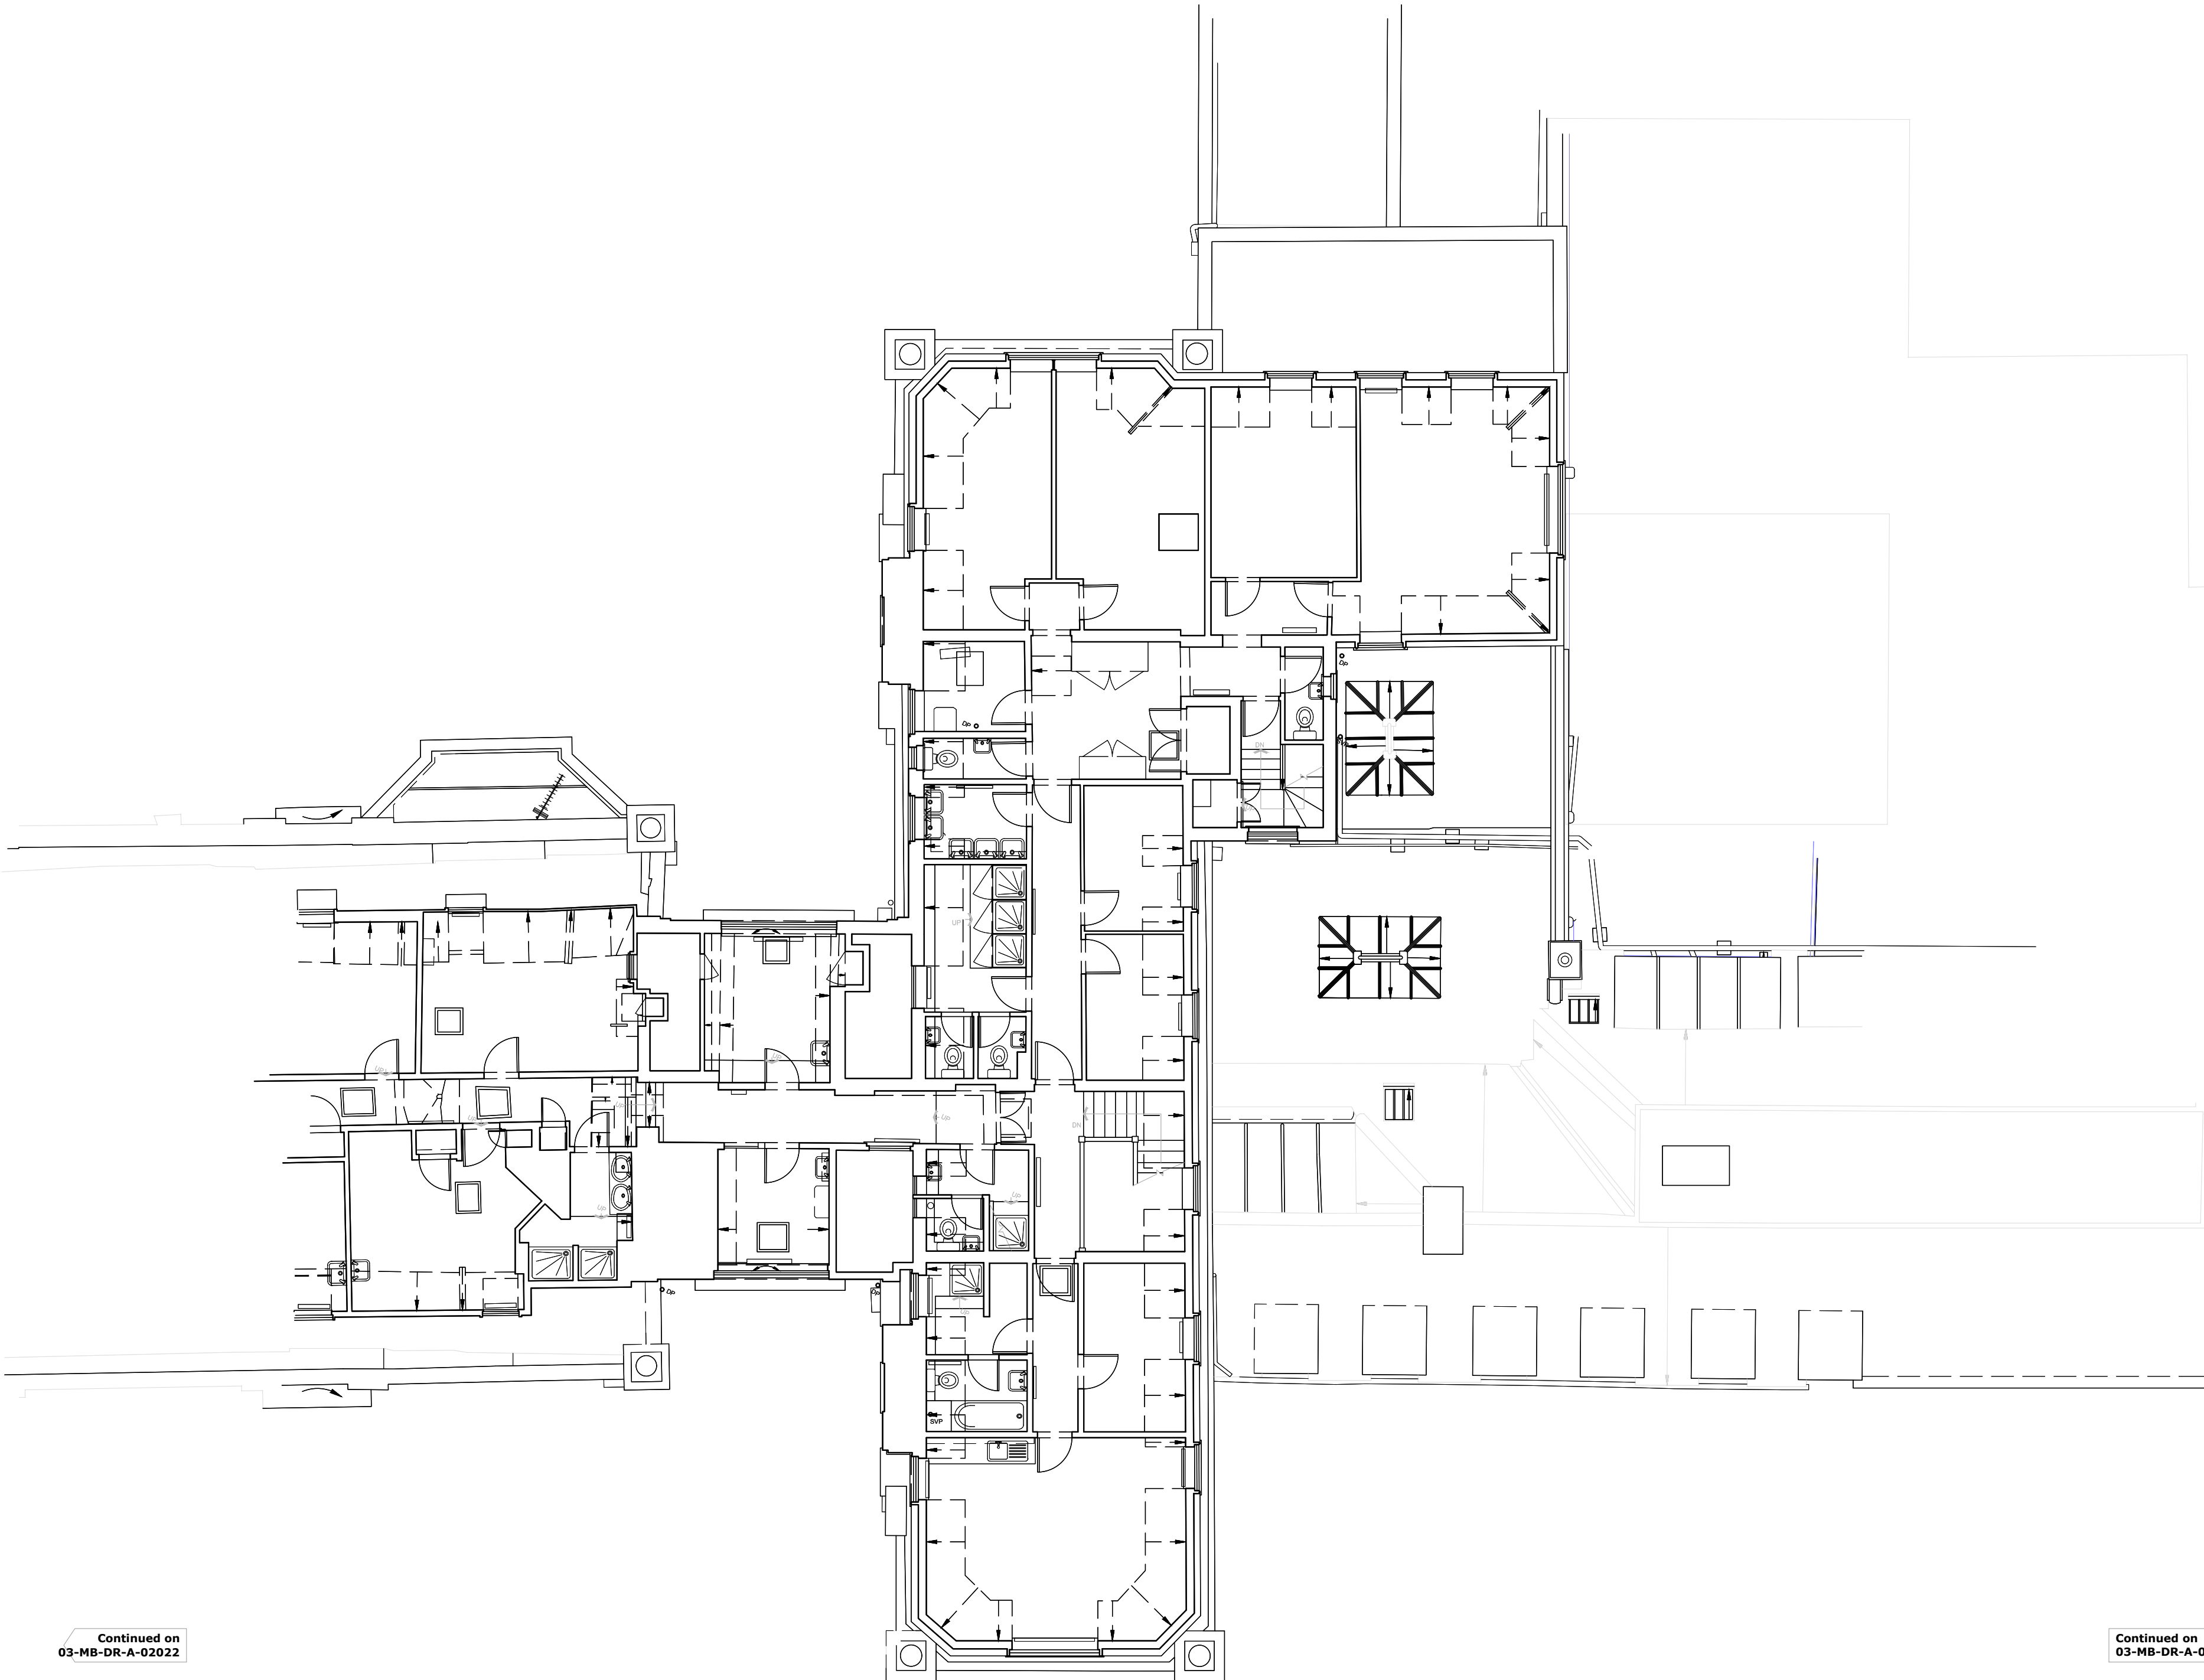


Continued on
03-MB-DR-A-02022

Continued on
03-MB-DR-A-0204X


DO NOT SCALE OFF THIS DRAWING
DO NOT SUBSTITUTE ANY OF THE PRODUCTS
OR MATERIALS.

1. This is a planning drawing and is intended for this use only; it must not be used for construction.
2. All dimensions are in MM and should be checked on site prior to commencement of work; do not scale off this drawing.
3. This drawing is to be read in conjunction with all other relevant information.
4. Discrepancies between drawings and information to be referred to Architect without delay.

Please also refer to the following drawing sets:
[01]-MB-DR-A-02032 - Demolitions
[03]-MB-DR-A-12032 - GA Plans
[30]-MB-DR-A-02032 - Phasing

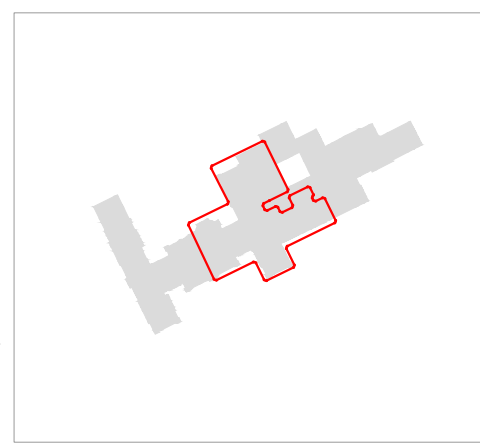

P03	KPT Planning Issue	09.07.24
P02	KPT Preliminary Issue	28.06.24
P01	Initial Issue	30.04.24
Revision	Description	Date

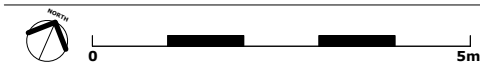

K AY PILSBURY THOMAS ARCHITECTS
S C A B A L
HONEYLANDS RADWINTER SAFFRON WALDEN ESSEX
CB10 2TJ 01799 599208 | info@kpt.co.uk | kpt.co.uk

Client
The Door UK Ltd

Project
Temple Dinsley
Preston, Hitchin,
Hertfordshire, SG4 7RT

Drawing title
Existing GA Plans:
Main Building:
Level 2: East Wing

Purpose of issue
Planning

Job no. Status Scale @ A2
641 S0 1:100

Checked by
ST

Date Revision
29.04.24 P03

Drawing number
641-KS-03-MB-DR-A-02032