


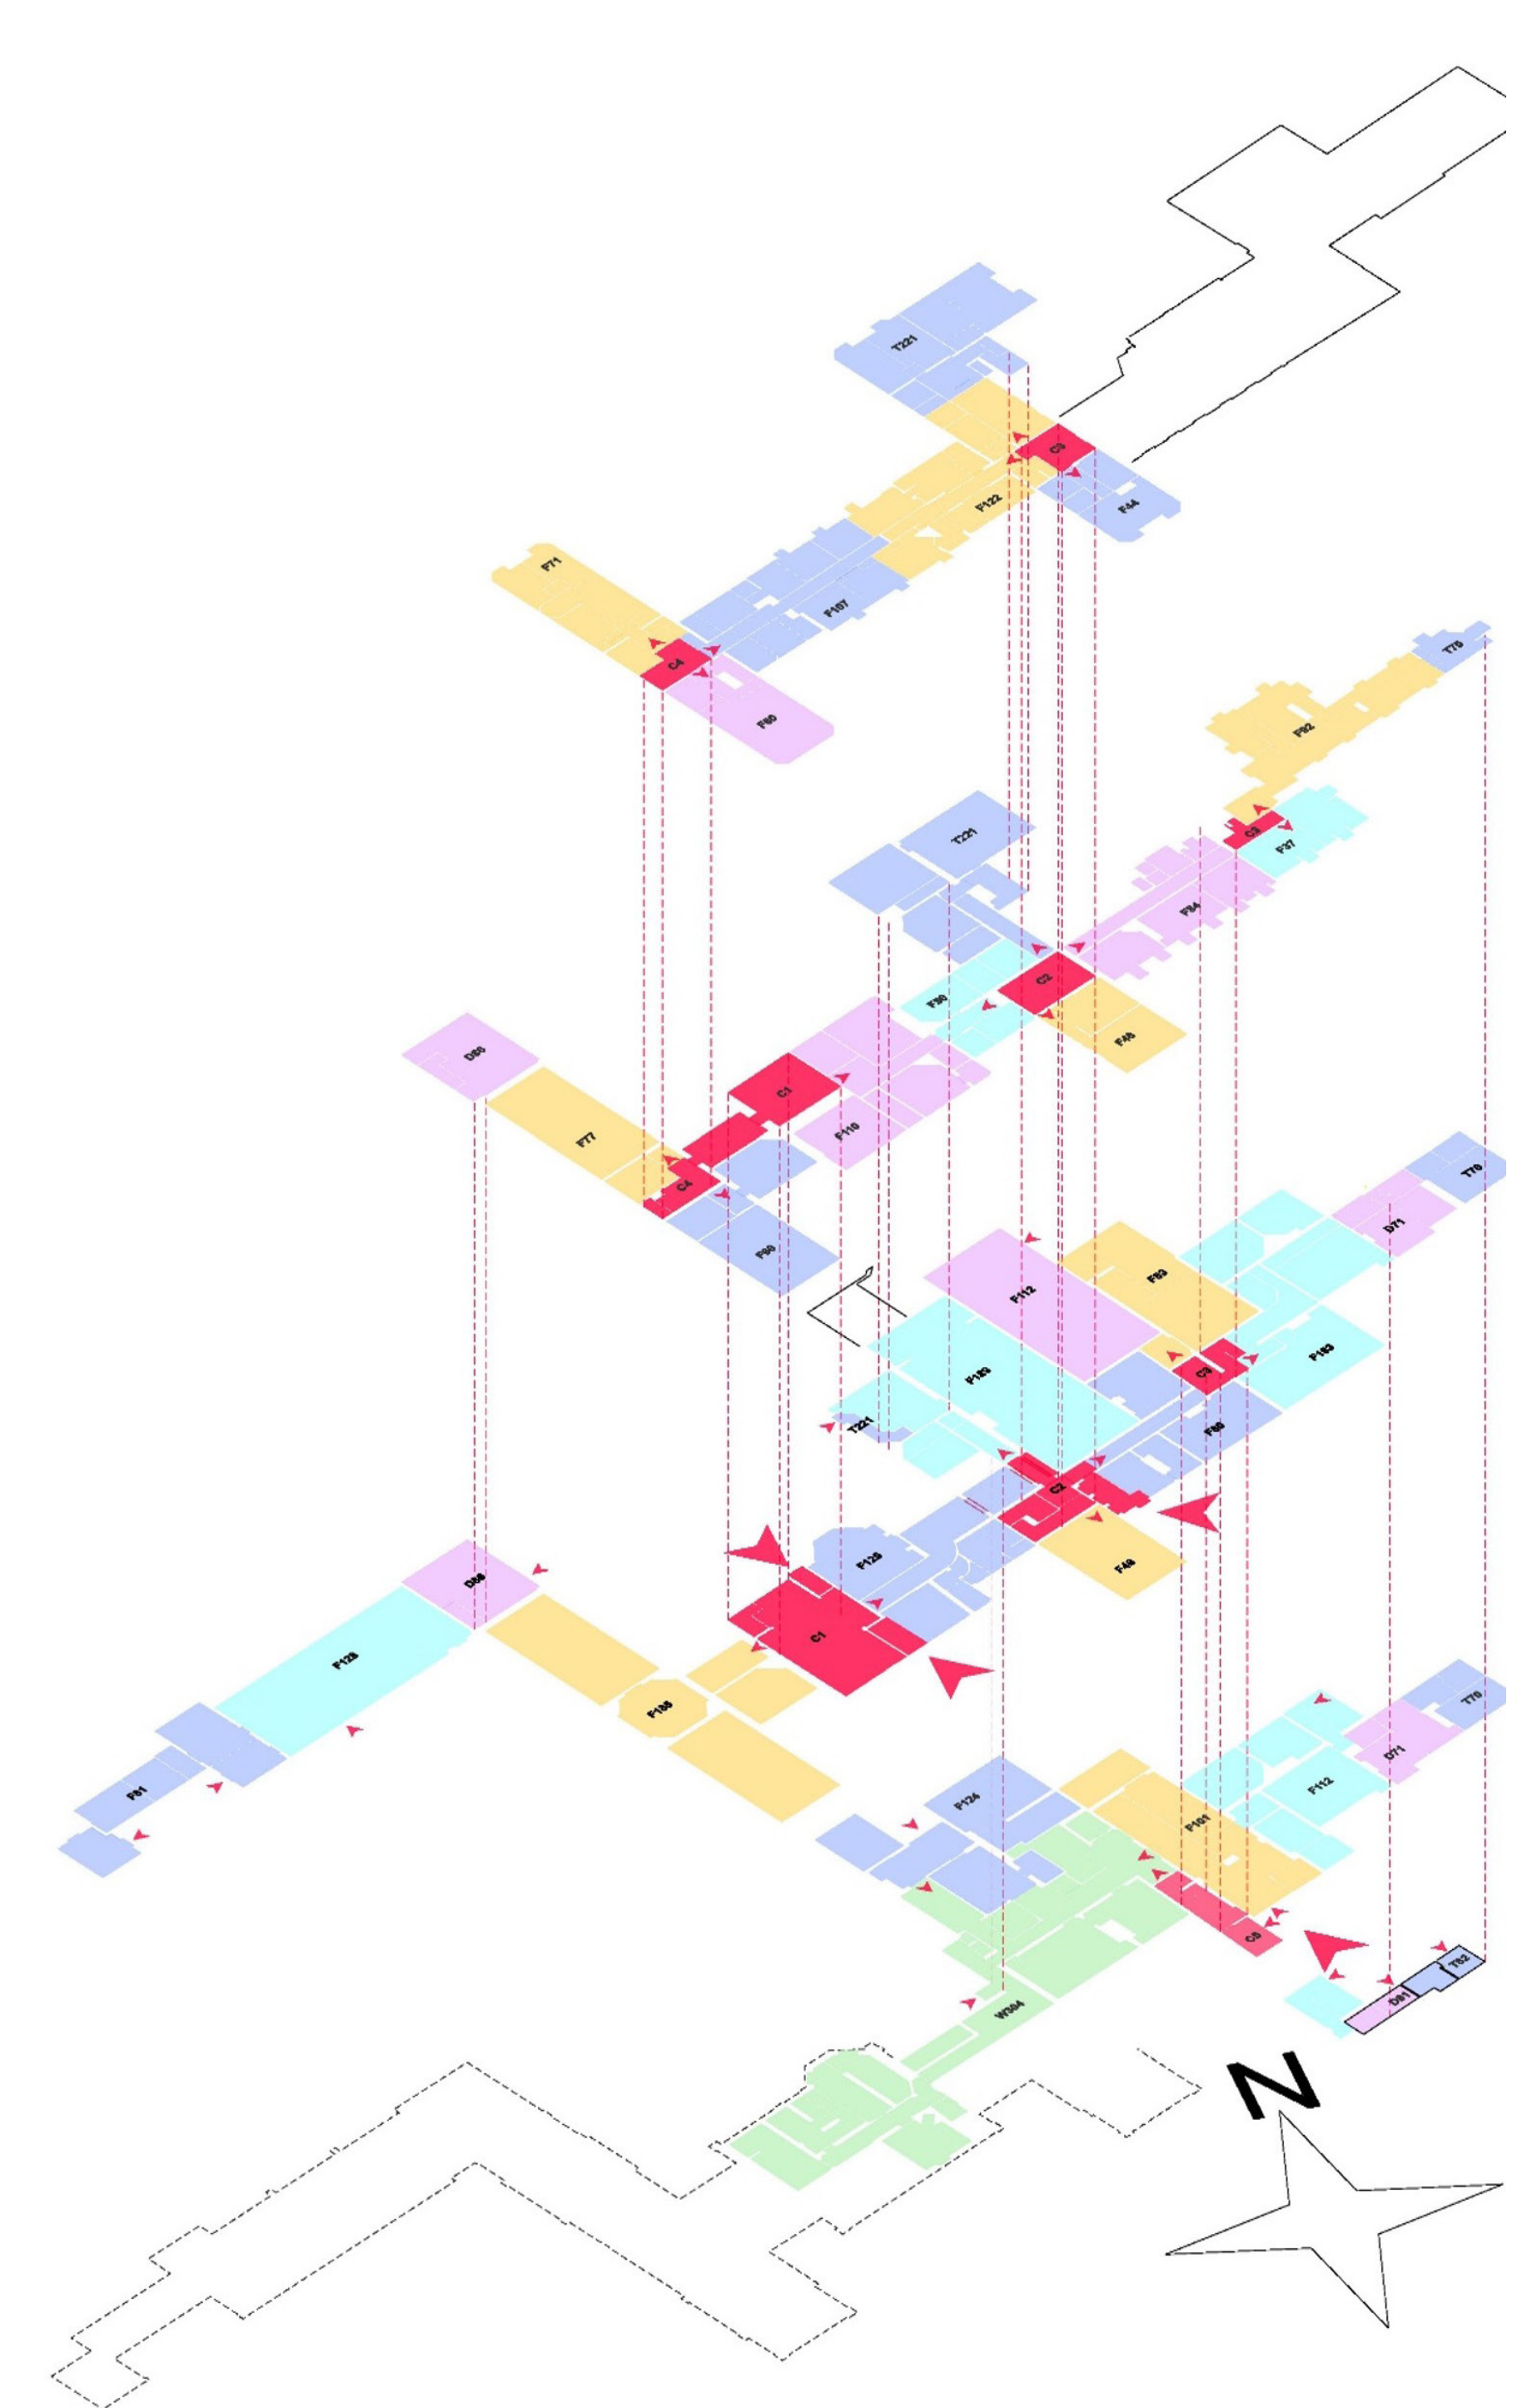

Second Floor



First Floor

Ground Floor

Level -1

Level -2

	1 Bed	2 Bed	3 Bed	4 Bed	5 Bed	Total Homes
Main Building	10	20	4	1		35
Teaching Block	2	5	1			8

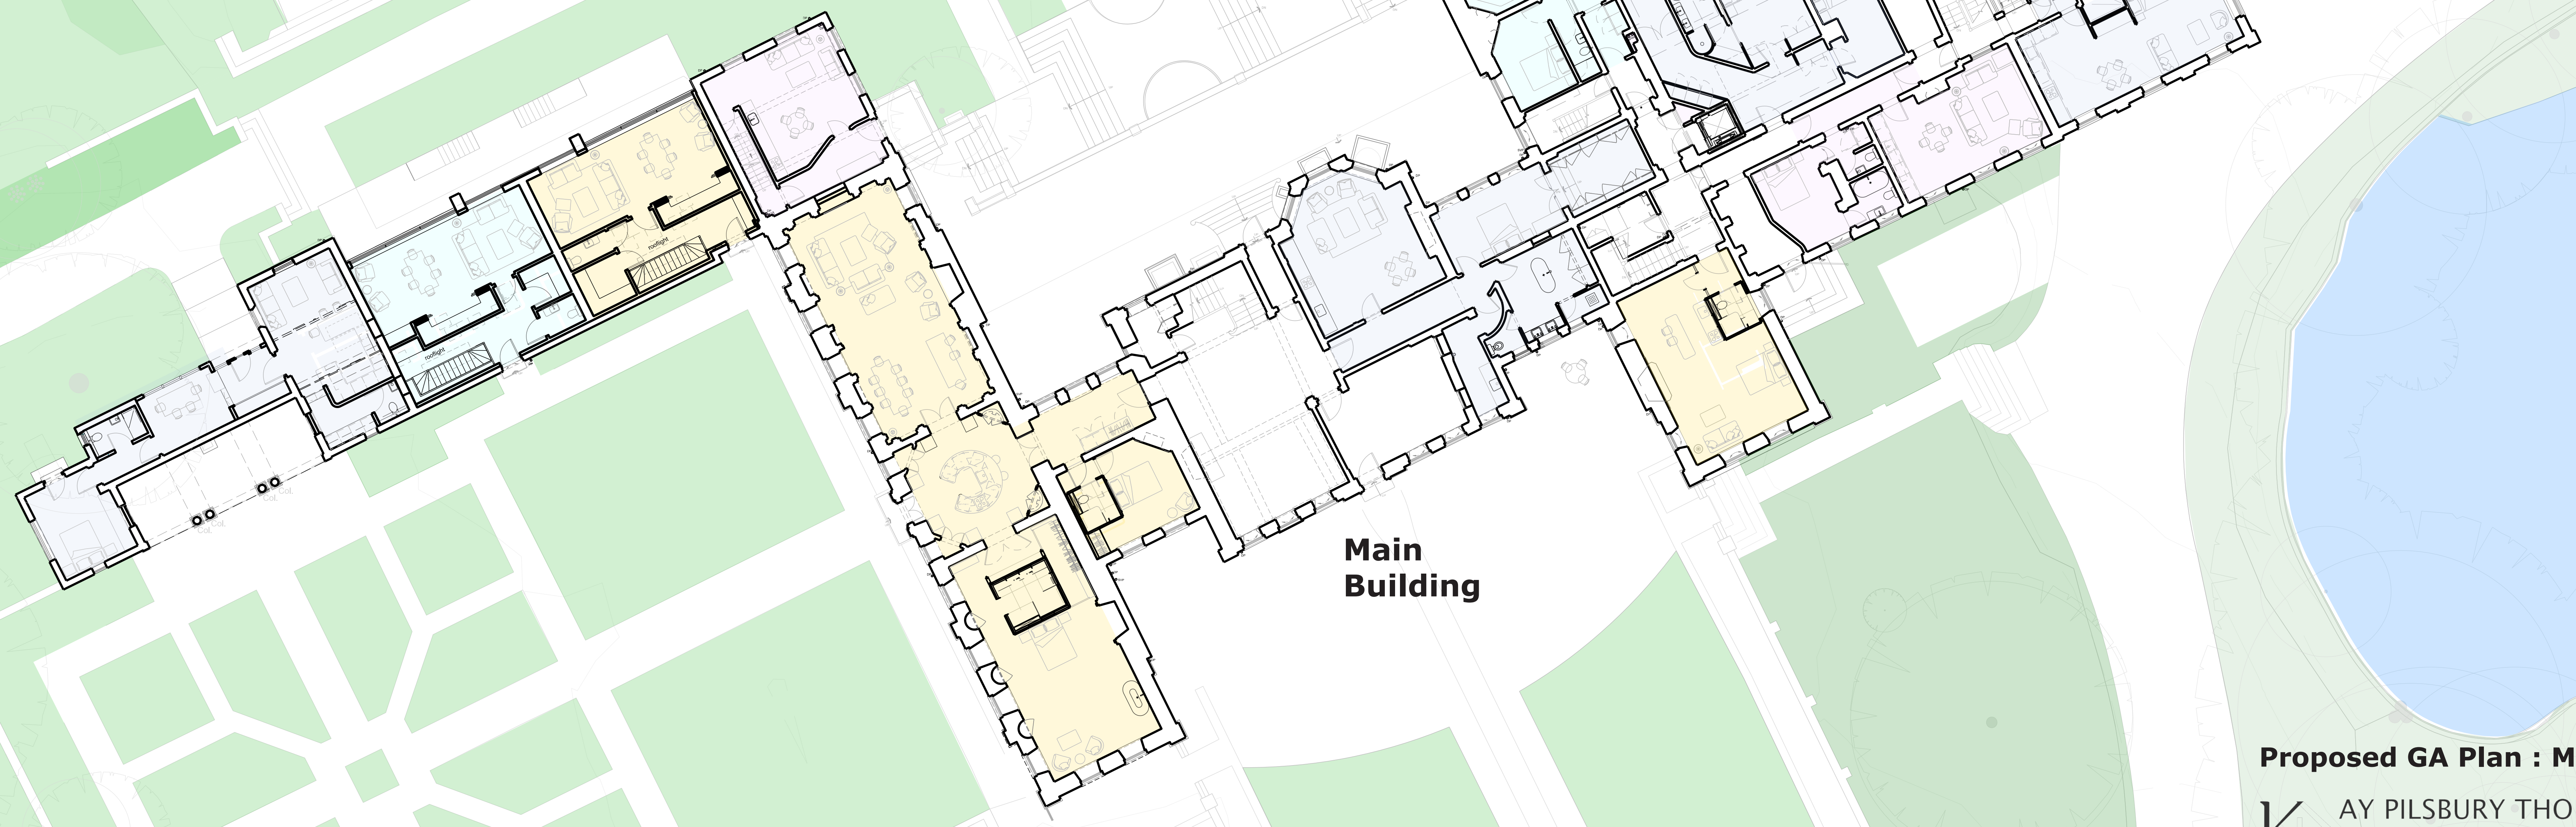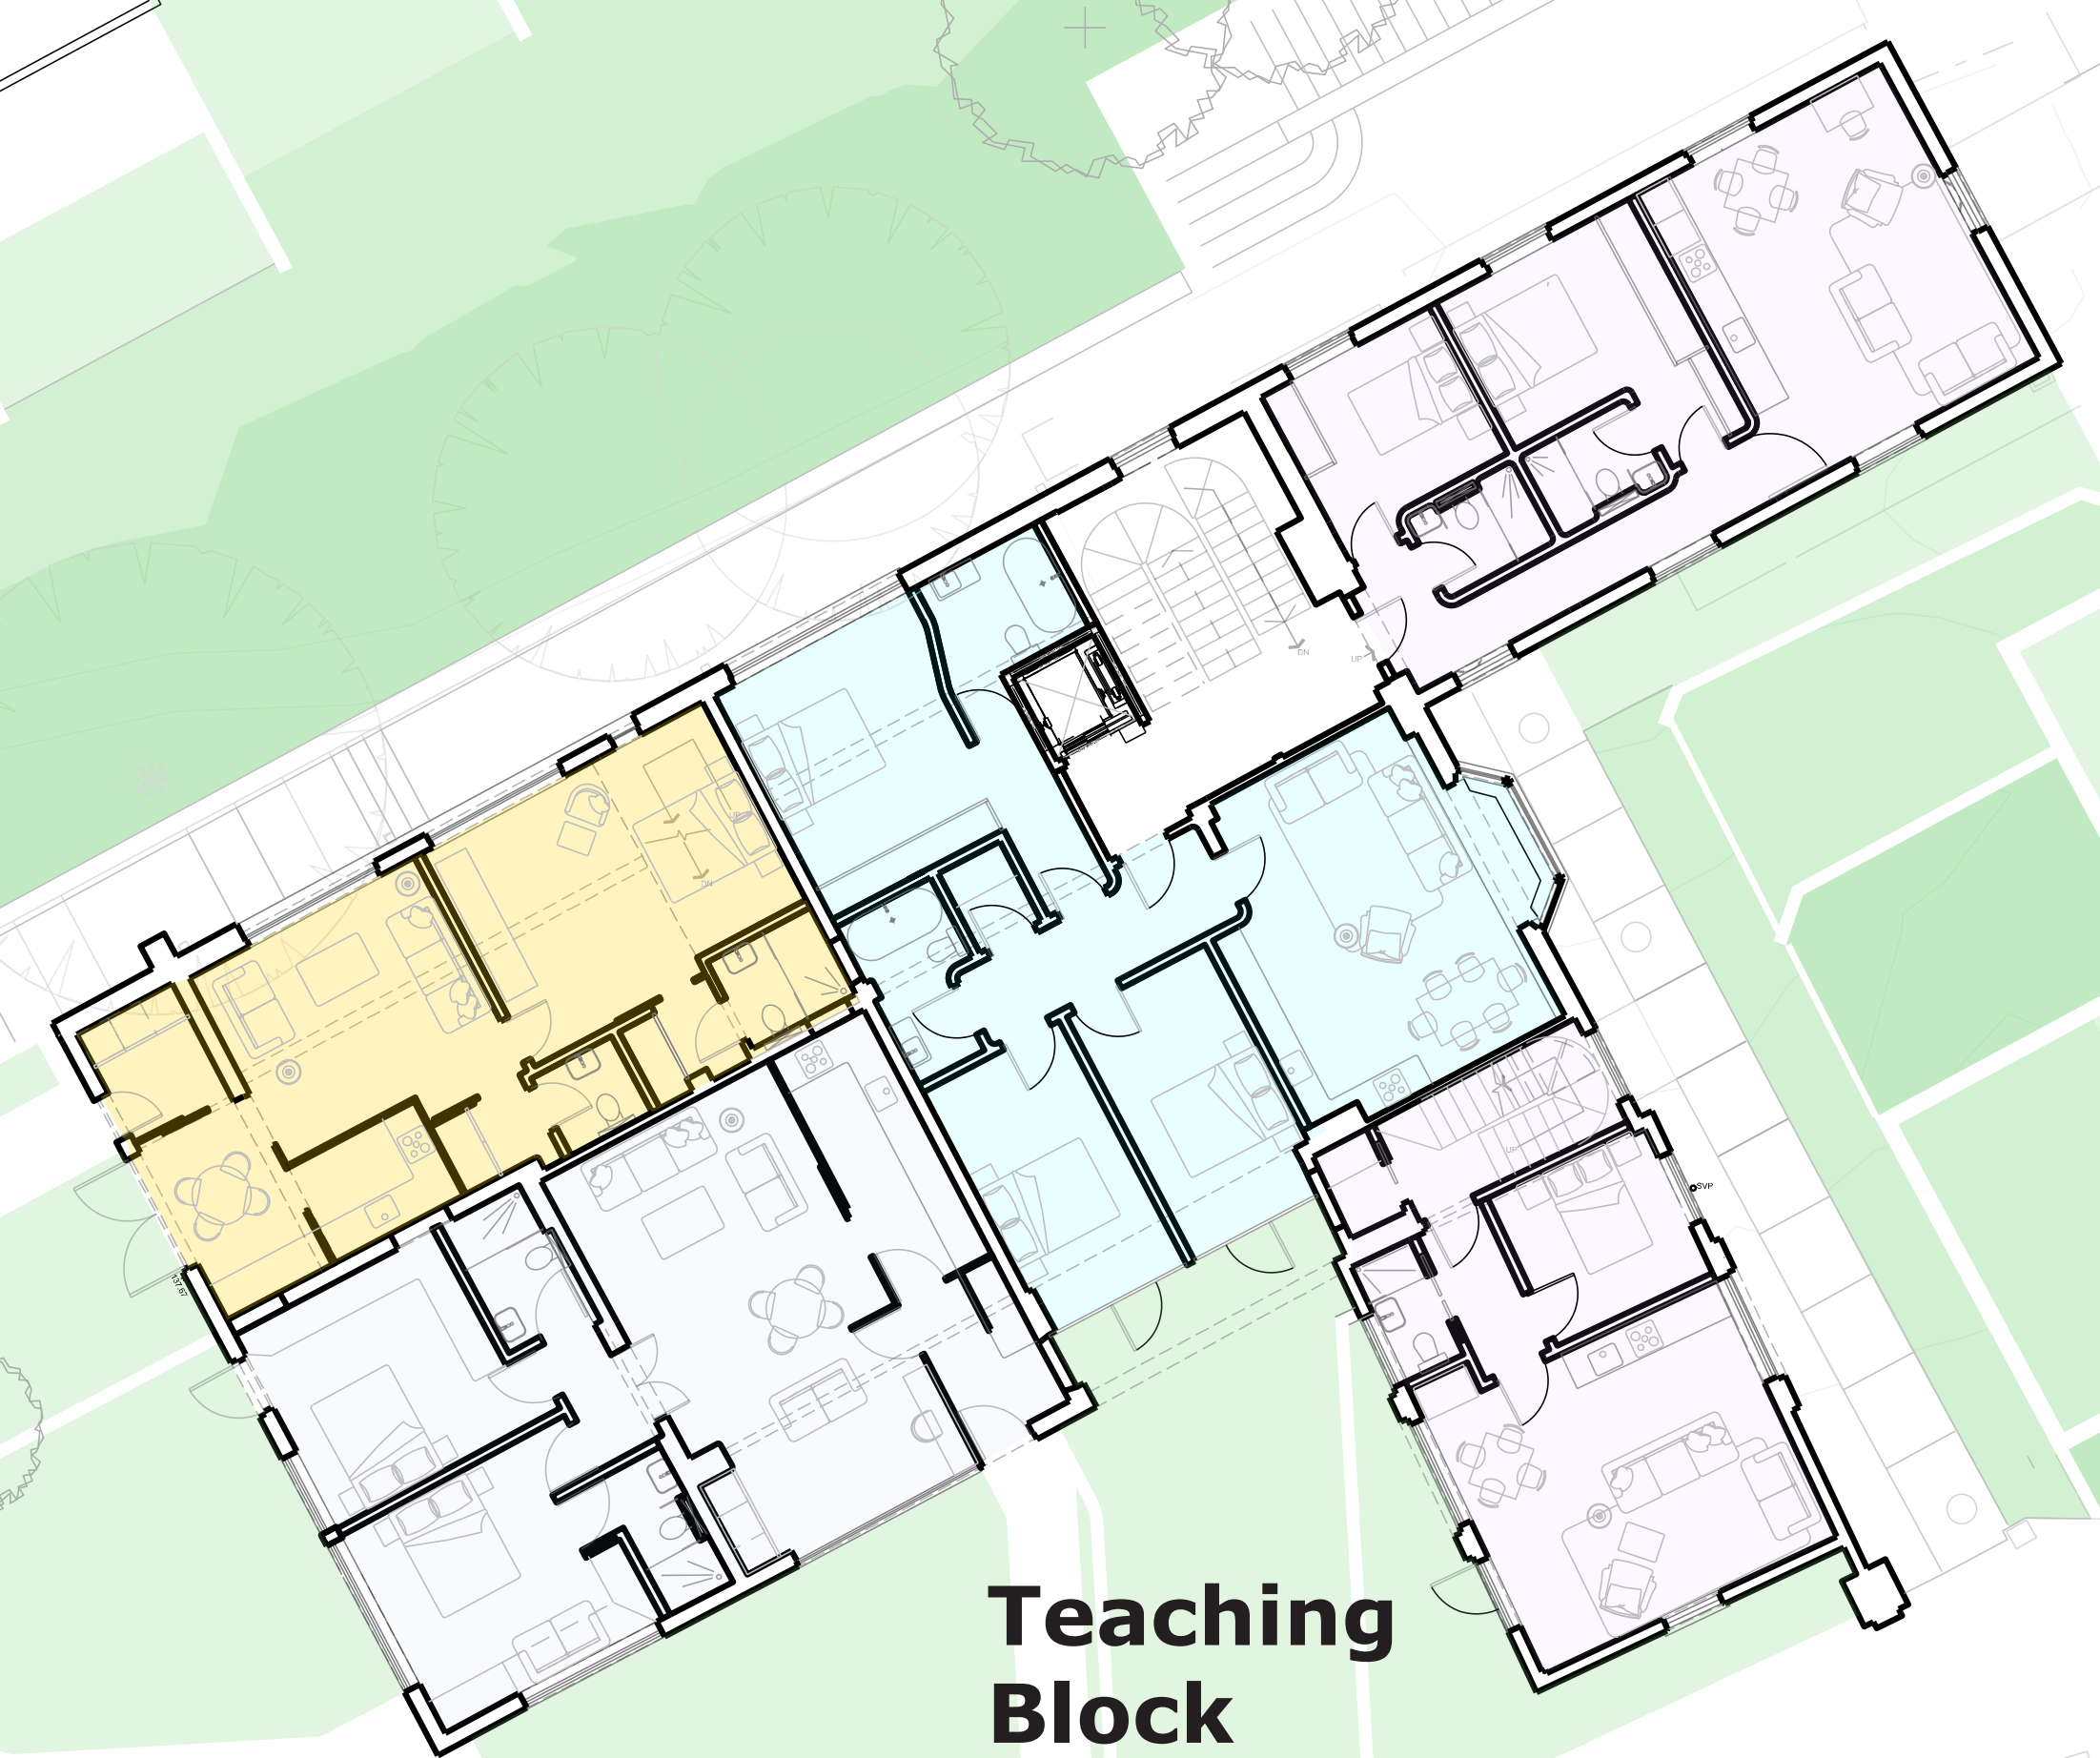

Proposed GA Plan : Main Building & Teaching Block