


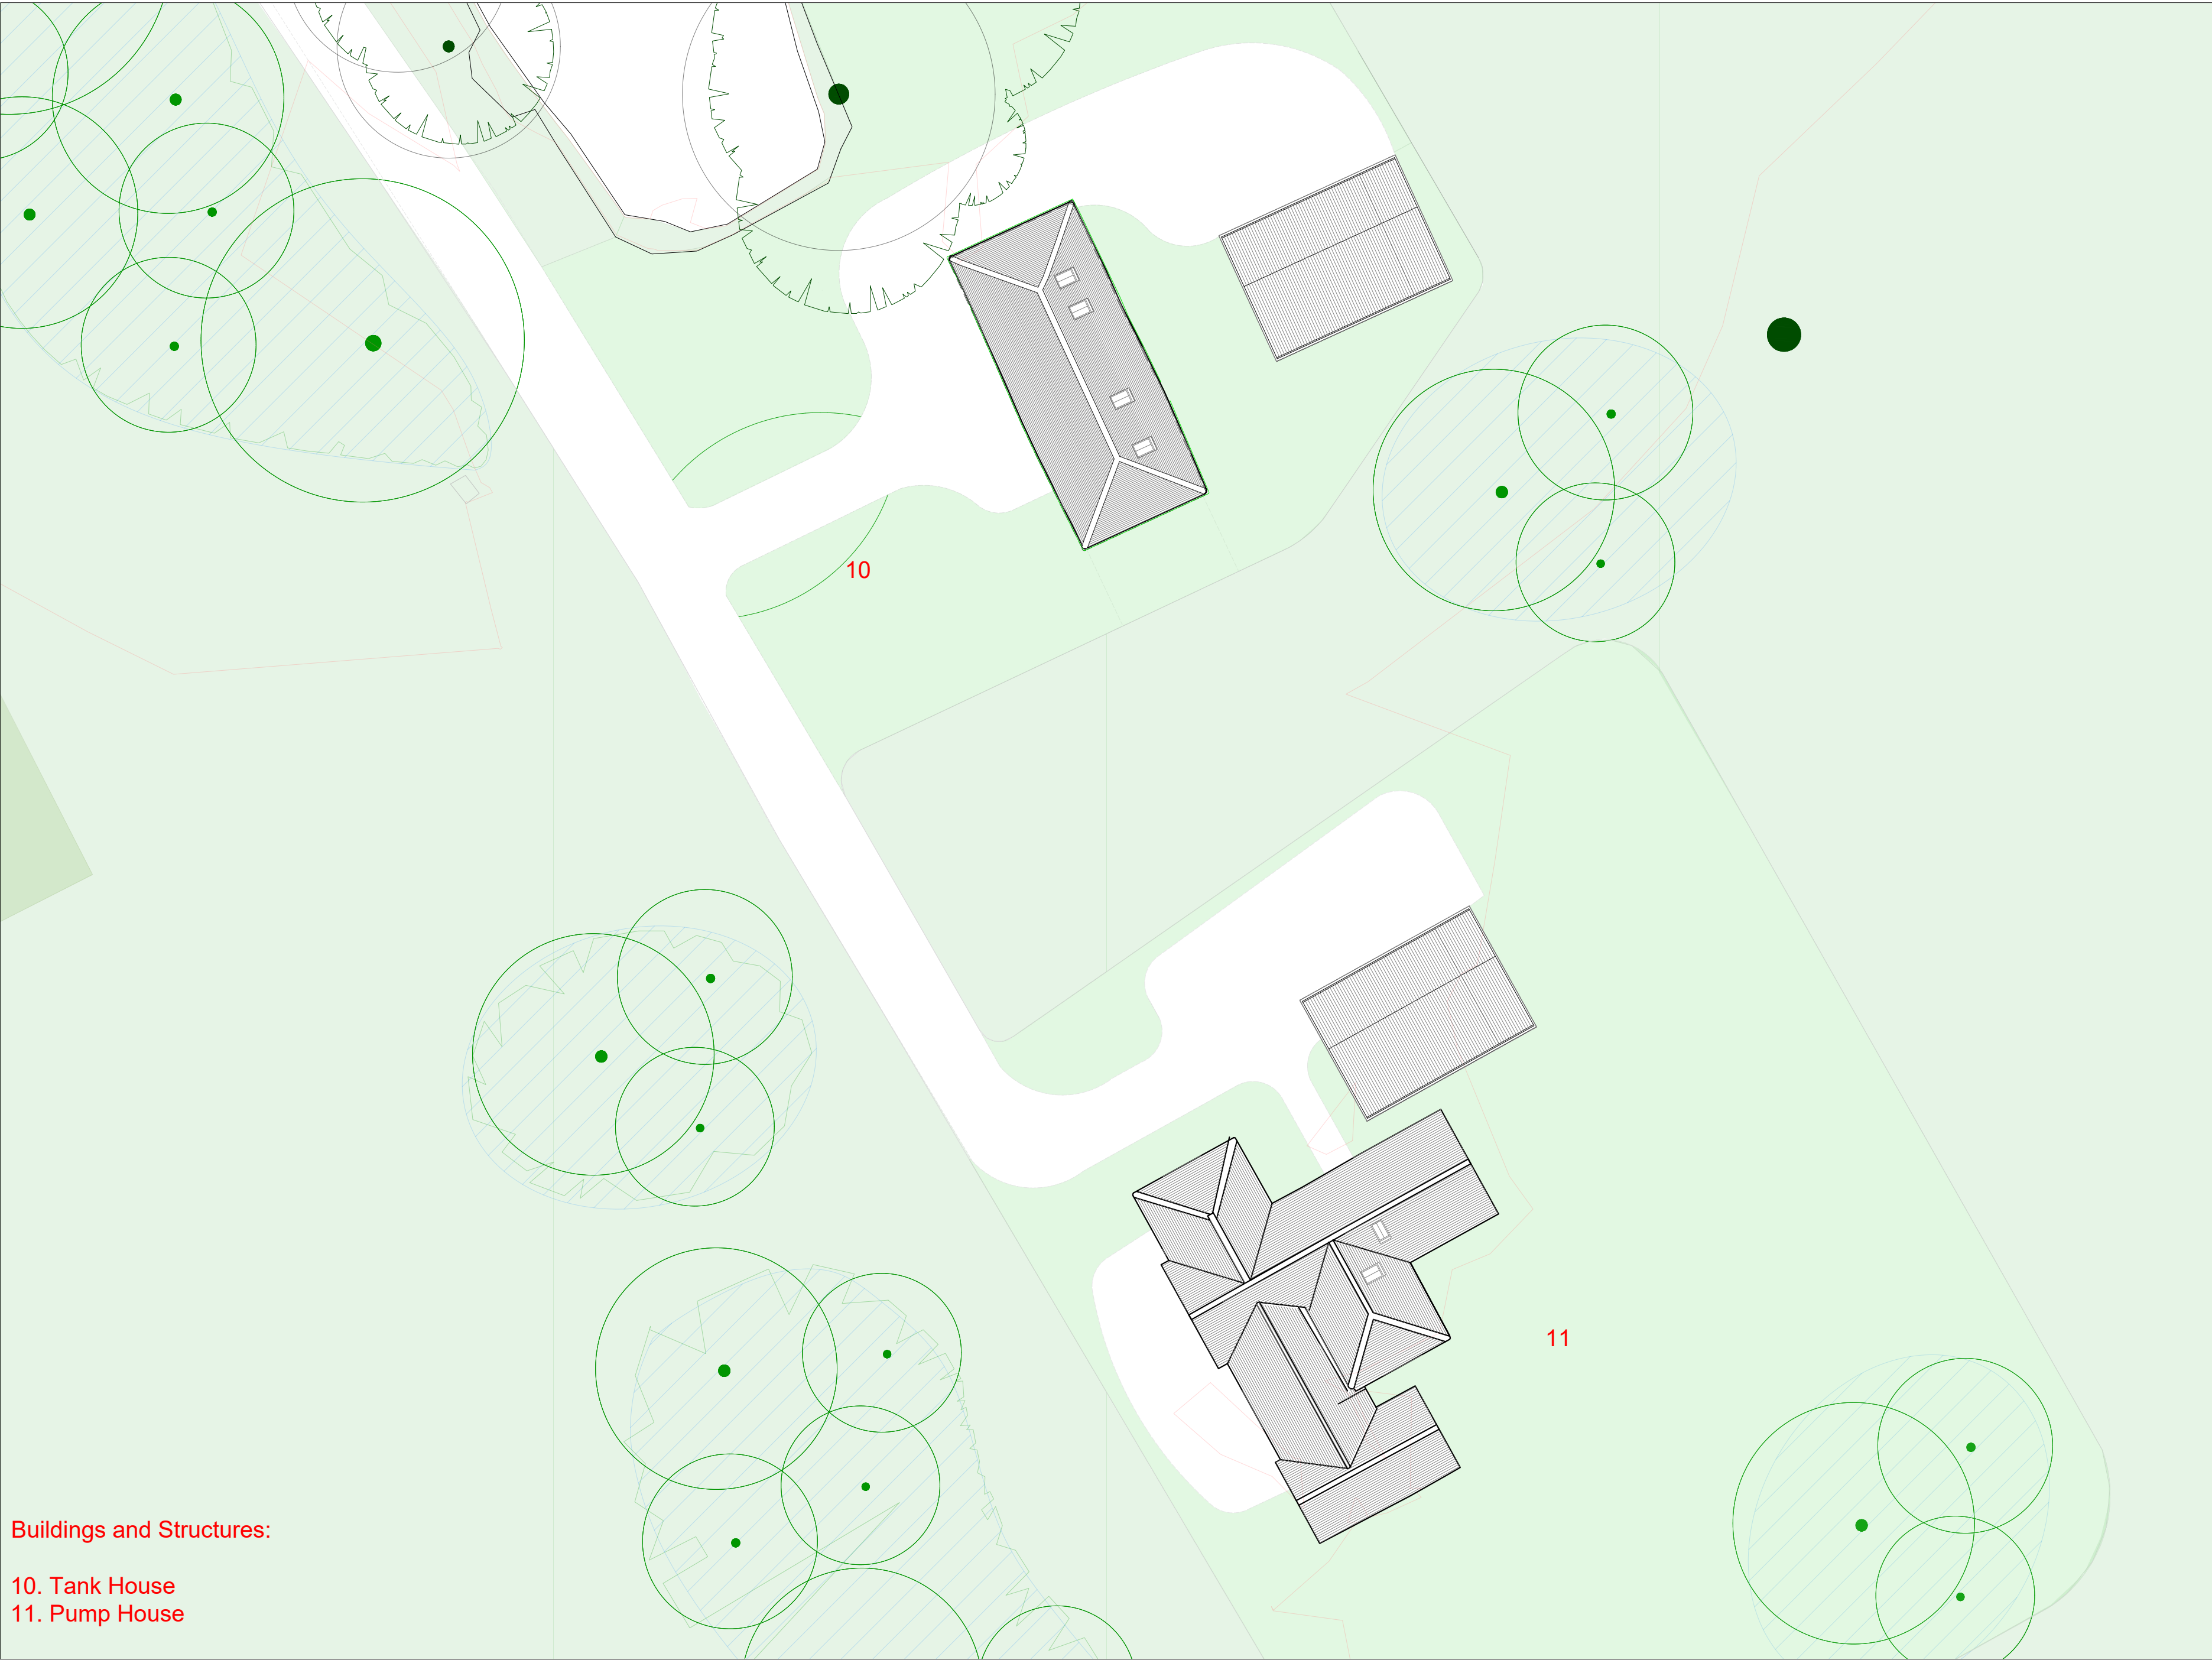


Buildings and Structures:

- 10. Tank House
- 11. Pump House

**DO NOT SCALE OFF THIS DRAWING**  
**DO NOT SUBSTITUTE ANY OF THE PRODUCTS**  
**OR MATERIALS.**

1. This is a planning drawing and is intended for this use only; it must not be used for construction.
2. All dimensions are in MM and should be checked on site prior to commencement of work; do not scale off this drawing.
3. This drawing is to be read in conjunction with all other relevant information.
3. Discrepancies between drawings and information to be referred to Architect without delay.

|          |                    |          |
|----------|--------------------|----------|
| P02      | KPT Planning Issue | 10.07.24 |
| P01      | Initial Issue      | 24.04.24 |
| Revision | Description        | Date     |

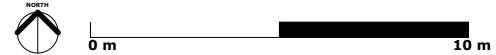

**K**AY PILSBURY THOMAS ARCHITECTS  
**S C A B A L**  
HONEYLANDS RADWINTER SAFFRON WALDEN ESSEX  
CB10 2TJ 01799 599208 | info@kptco.uk | kpt.co.uk

Client  
**The Door UK Ltd**

Project  
**Temple Dinsley**  
**Preston, Hitchin,**  
**Hertfordshire, SG4 7RT**

Drawing title  
**Tank and Pump House**  
**Cart Lodges**  
**Proposed Block Plan**

Purpose of issue  
**Planning**

Job no. Status Scale @ A2  
**641 S0 1:200**

Checked by  
**ST**

Date Revision  
**20.05.24 P02**

Drawing number  
**641-KS-03-XX-DR-A-10501**