

DO NOT SCALE OFF THIS DRAWING
DO NOT SUBSTITUTE ANY OF THE PRODUCTS
OR MATERIALS.

1. This is a planning drawing and is intended for this use only. It must not be used for construction.
2. All dimensions are in MM and should be checked on site prior to commencement of work, do not scale off this drawing.
3. This drawing is to be read in conjunction with all other relevant information.
- 3.1 Discrepancies between drawings and information to be referred to Architect without delay.

Please also refer to the following drawing sets:
[01]-MB-DR-A-02031 - Demolitions
[03]-MB-DR-A-12031 - GA Plans
[30]-MB-DR-A-02031 - Phasing

Apartment No.	Name
16	Cranbe
17	Almtra
18	George
33	Sculley

P03	Planning Issue	12.07.24
P02	KPT Preliminary Issue	28.06.24
P01	Initial Issue	30.04.24
Revision	Description	Date

AY PILSBURY THOMAS ARCHITECTS
HONEYLANDS RADWINTER SAFFRON WALDEN ESSEX
CB10 2JT | 01799 599208 | info@kpt.co.uk | kpt.co.uk

Client
The Door UK Ltd

Project
Temple Dinsley
Preston, Hitchin,
Hertfordshire, SG4 7RT

Drawing title
Proposed GA Plans:
Main Building:
Level 1: East Wing
Purpose of Issue
Planning


Job no. Status Scale @ A2
641 SO 1:100

Drawn by Checked by
RH -

Date Revision
29.04.24 P03

Drawing number
641-KS-03-MB--DR-A-12031

Continued on
03-MB-DR-A-12021

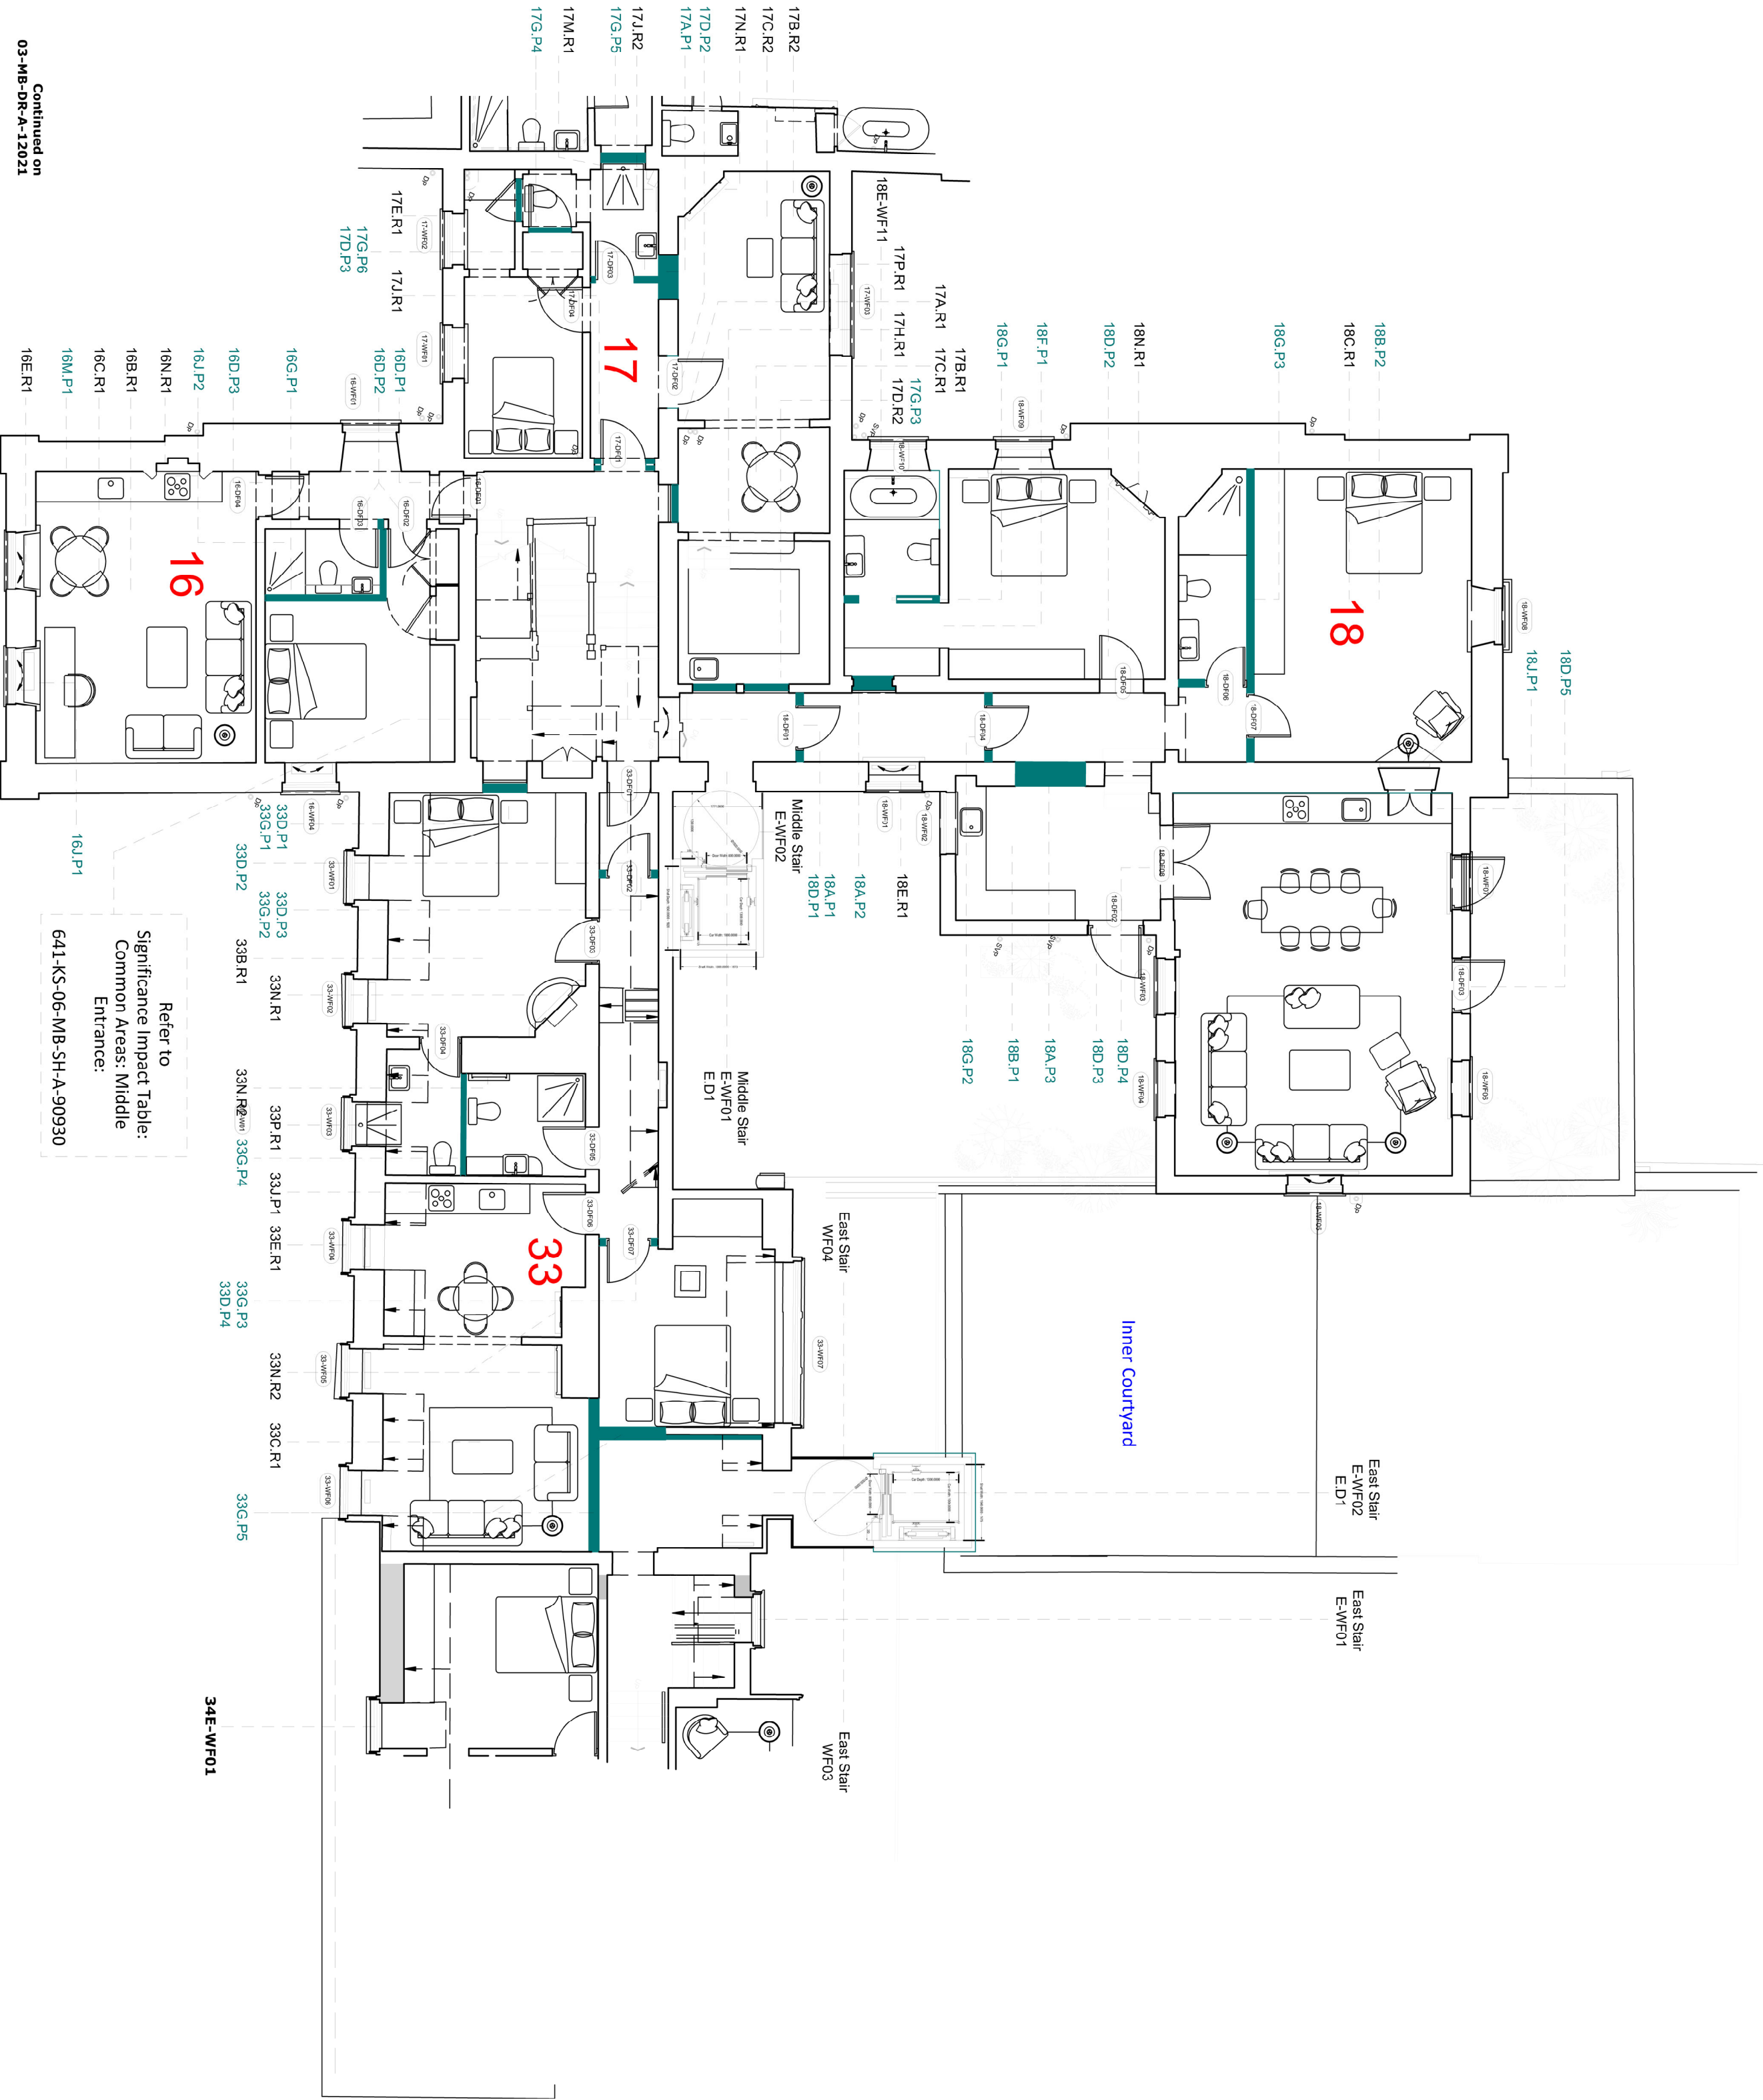

Refer to
Significance Impact Table:
Common Areas: Middle
Entrance:

641-KS-06-MB-SH-A-90930

Continued on
03-MB-DR-A-12041