


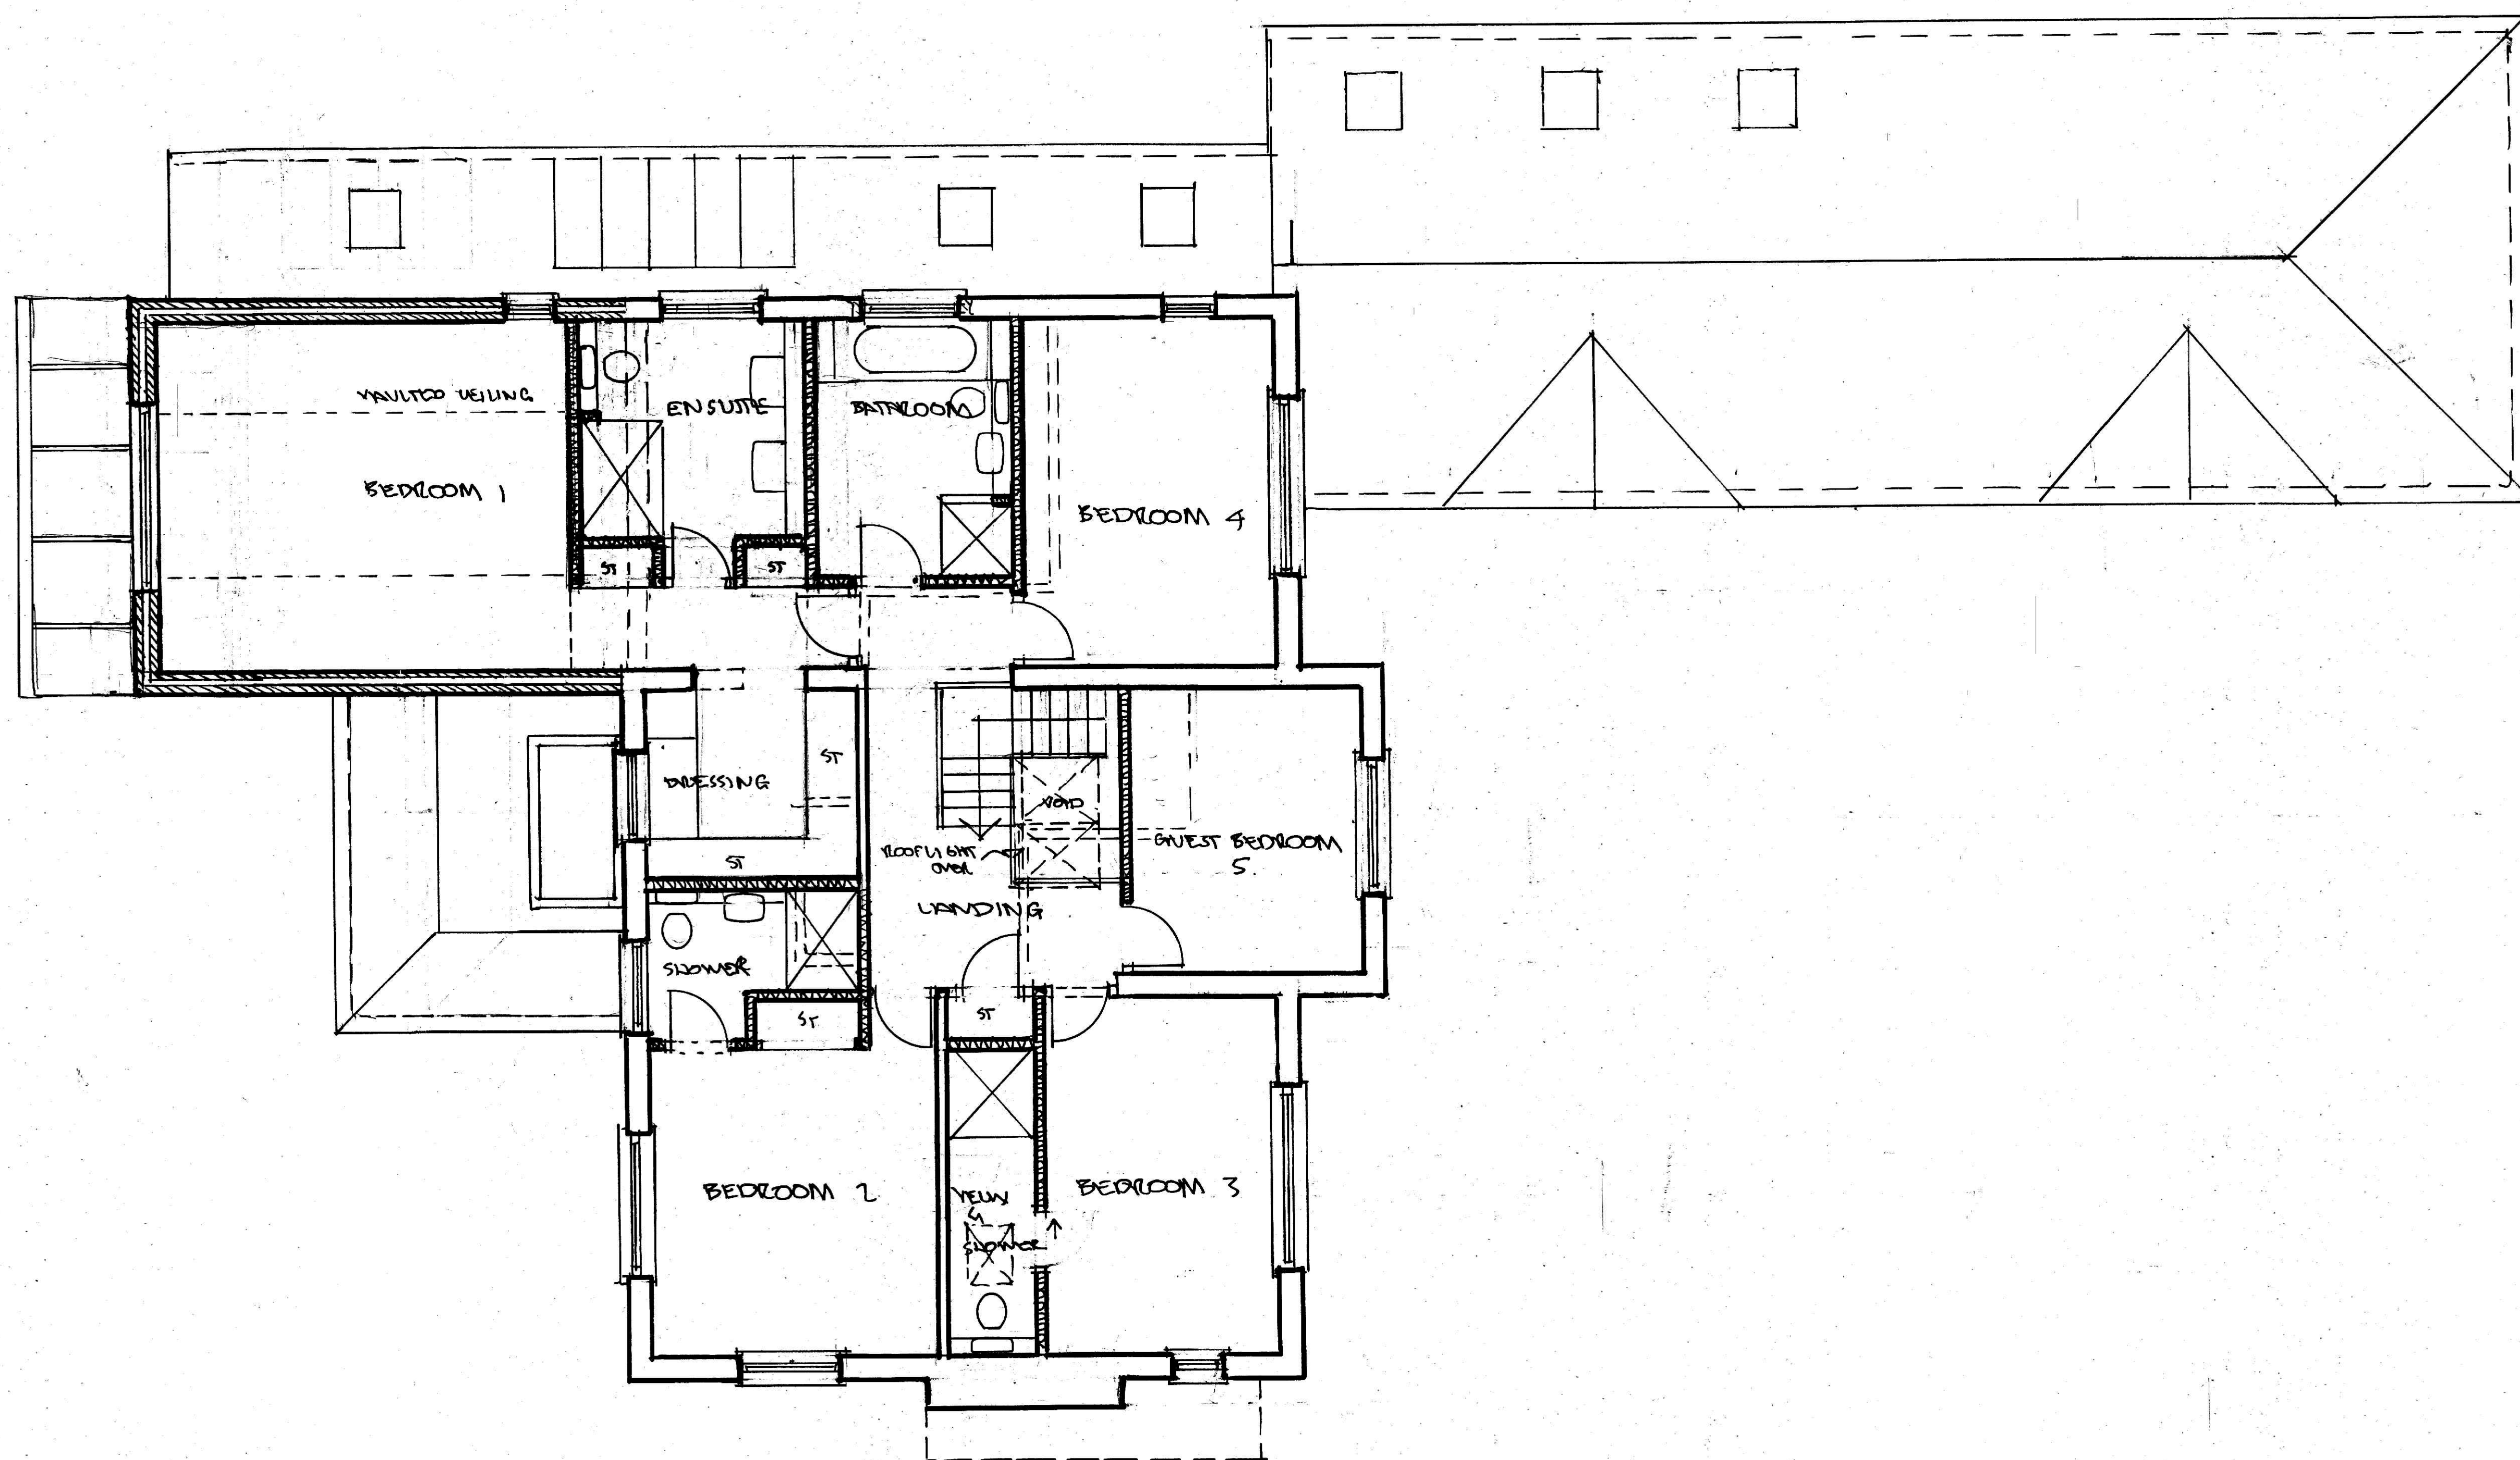

SIDE ELEVATION

0 1 2 3 4 5 m

REVISION	DATE	COMMENTS
HOWARD PEASE ARCHITECTS		
07749 173672 howard@howardpeasearchitects.co.uk		
CLIENT	MR & MRS. EDWARD	
PROJECT	6 THE DRIVE BRANHAMORE END WHEATHAMSTEAD	
TITLE	PLANS & ELEVATIONS	
SCALE	1:50	DATE SEPT. 14
DRAWING NO	BEW/1014/02	REVISION A