


Existing Ground Floor Plan 1:100

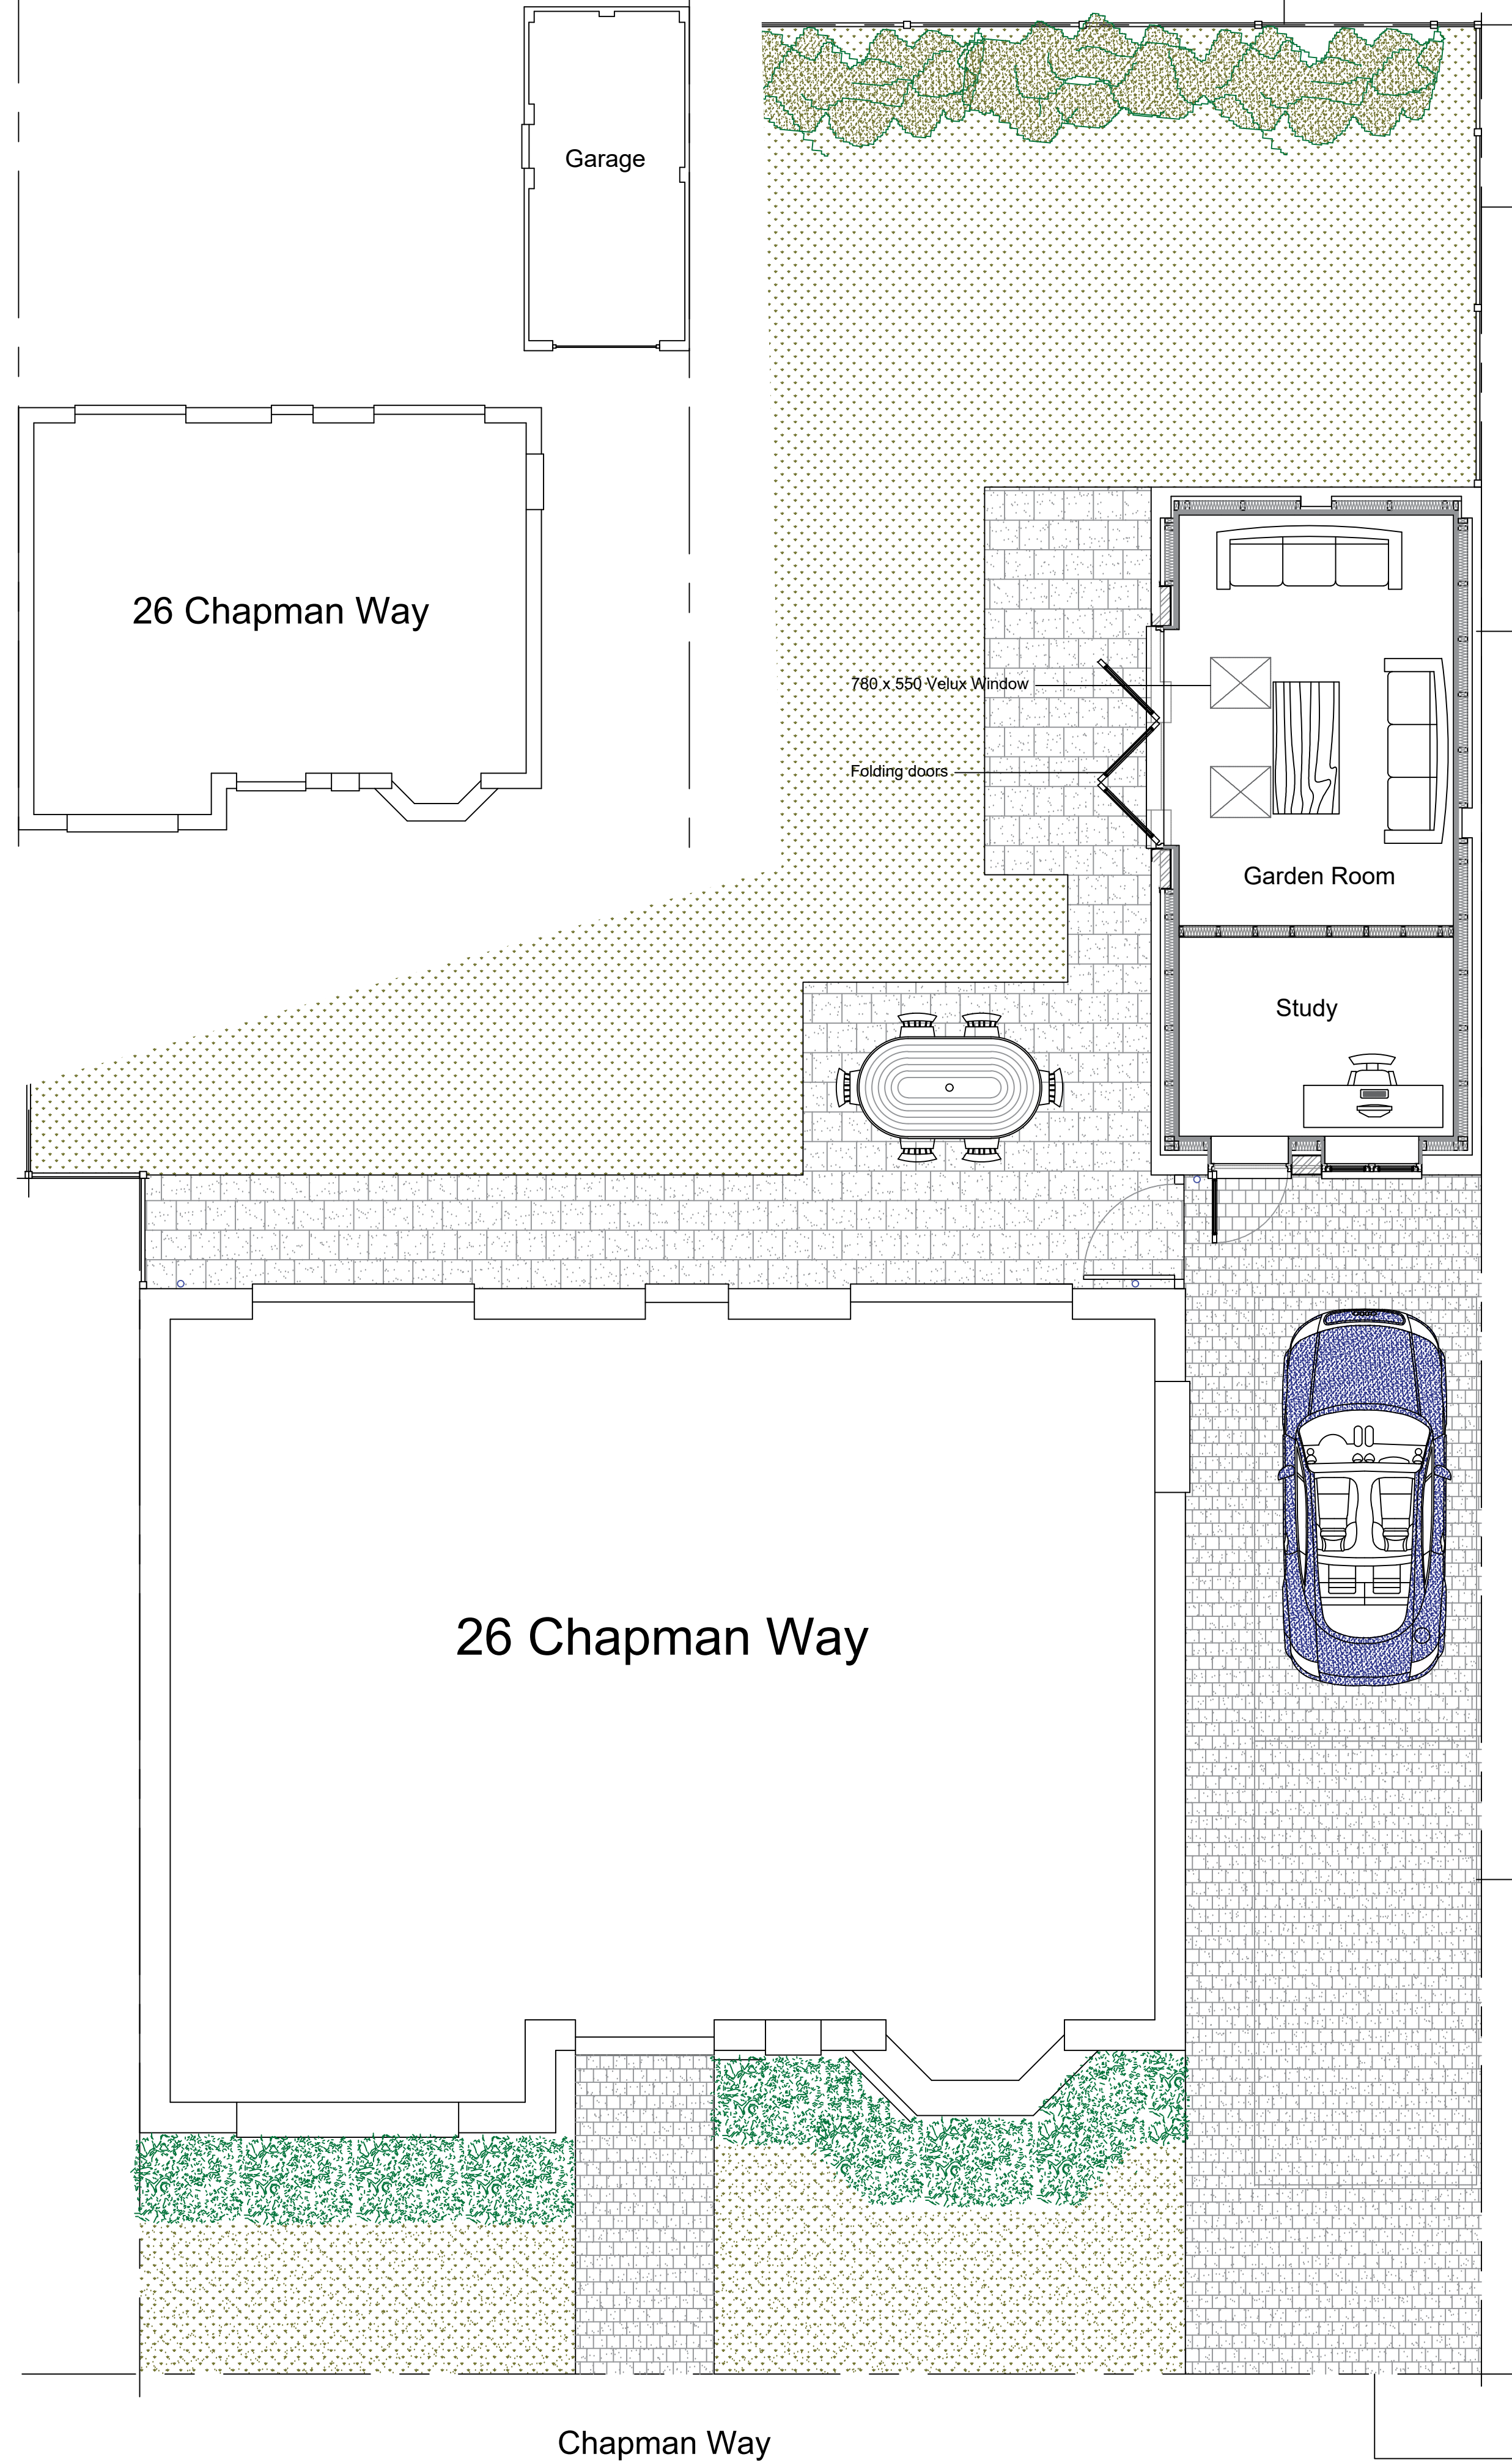


Proposed Ground Floor Plan 1:50

Proposed Elevations 1:100



Existing Elevations 1:100

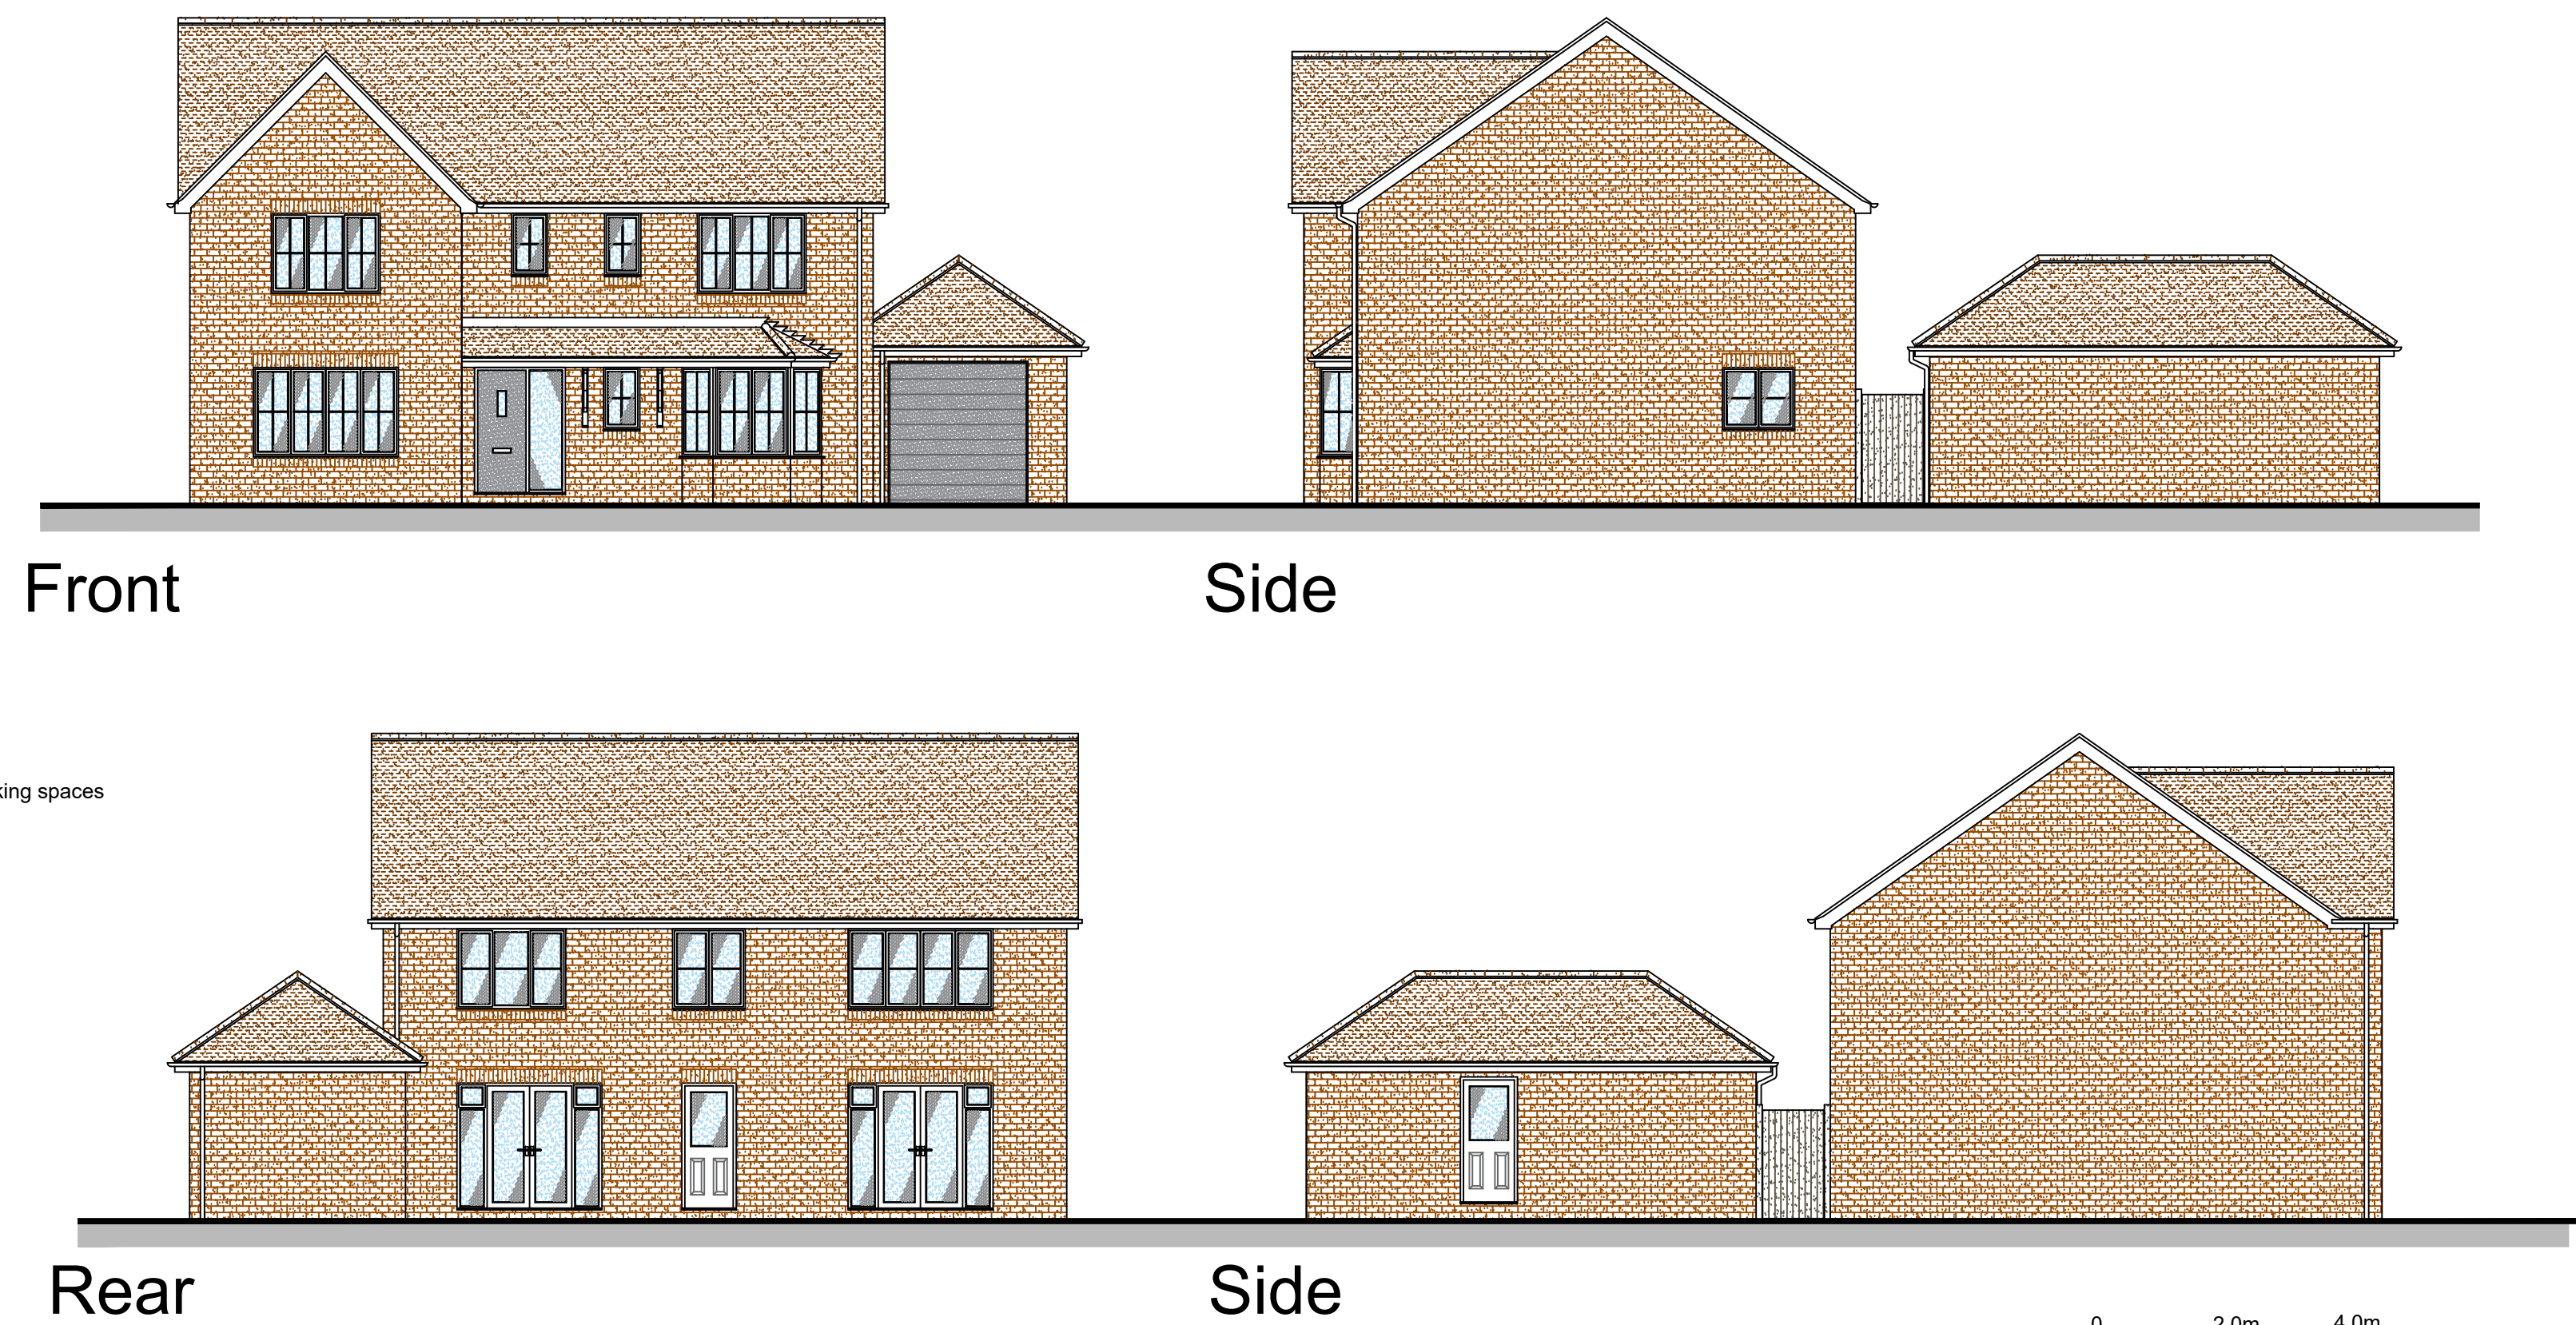

1:100 Scale Bar 0 2.0m 4.0m
1:50 Scale Bar 0 1.0m 2.0m 3.0m 4.0m

26 Chapman Way, Hitchin,
Hertfordshire

Proposed Garage Conversion

Date

Aug 2025

Scale

1:50 1:100

Status

Planning

© THIS DRAWING IS COPYRIGHT

Architech Limited
Architectural and Building Consultants
Tel. 01462 634293 / 07768 123899