


2 Cambridge Cottages, Holwell Road

- Existing 1.8m close boarded timber fence to be retained

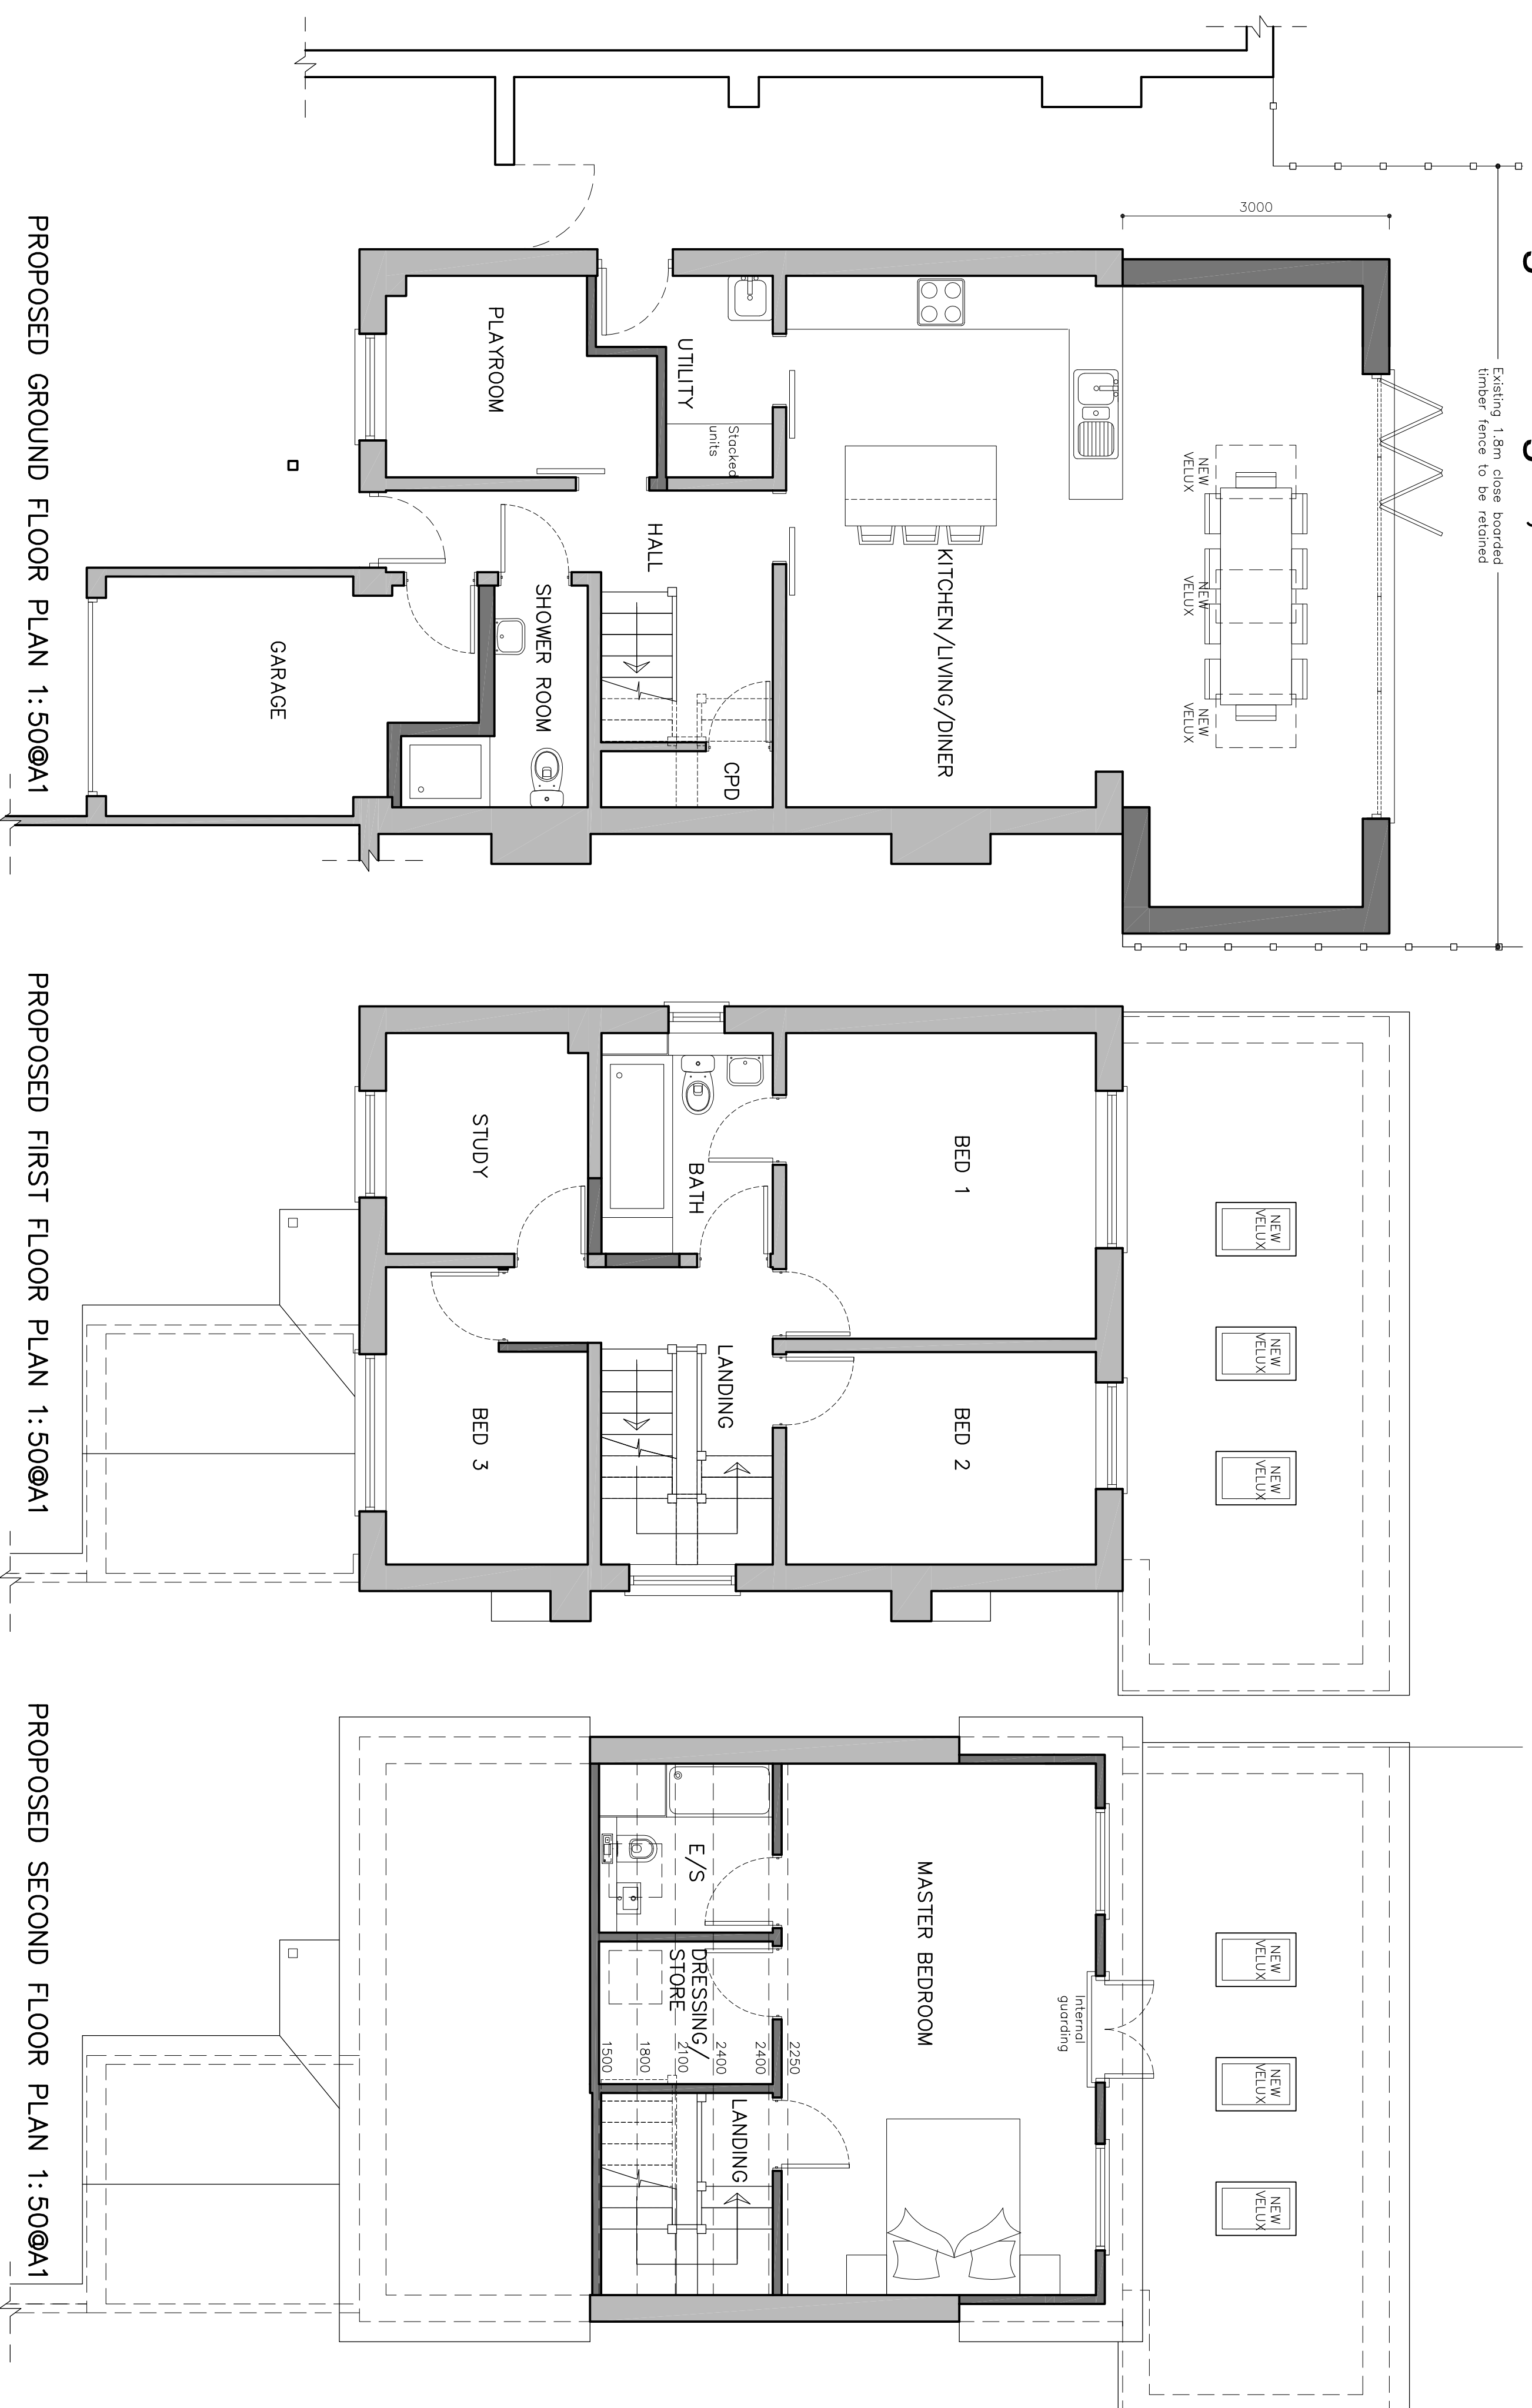

PLANNING

