
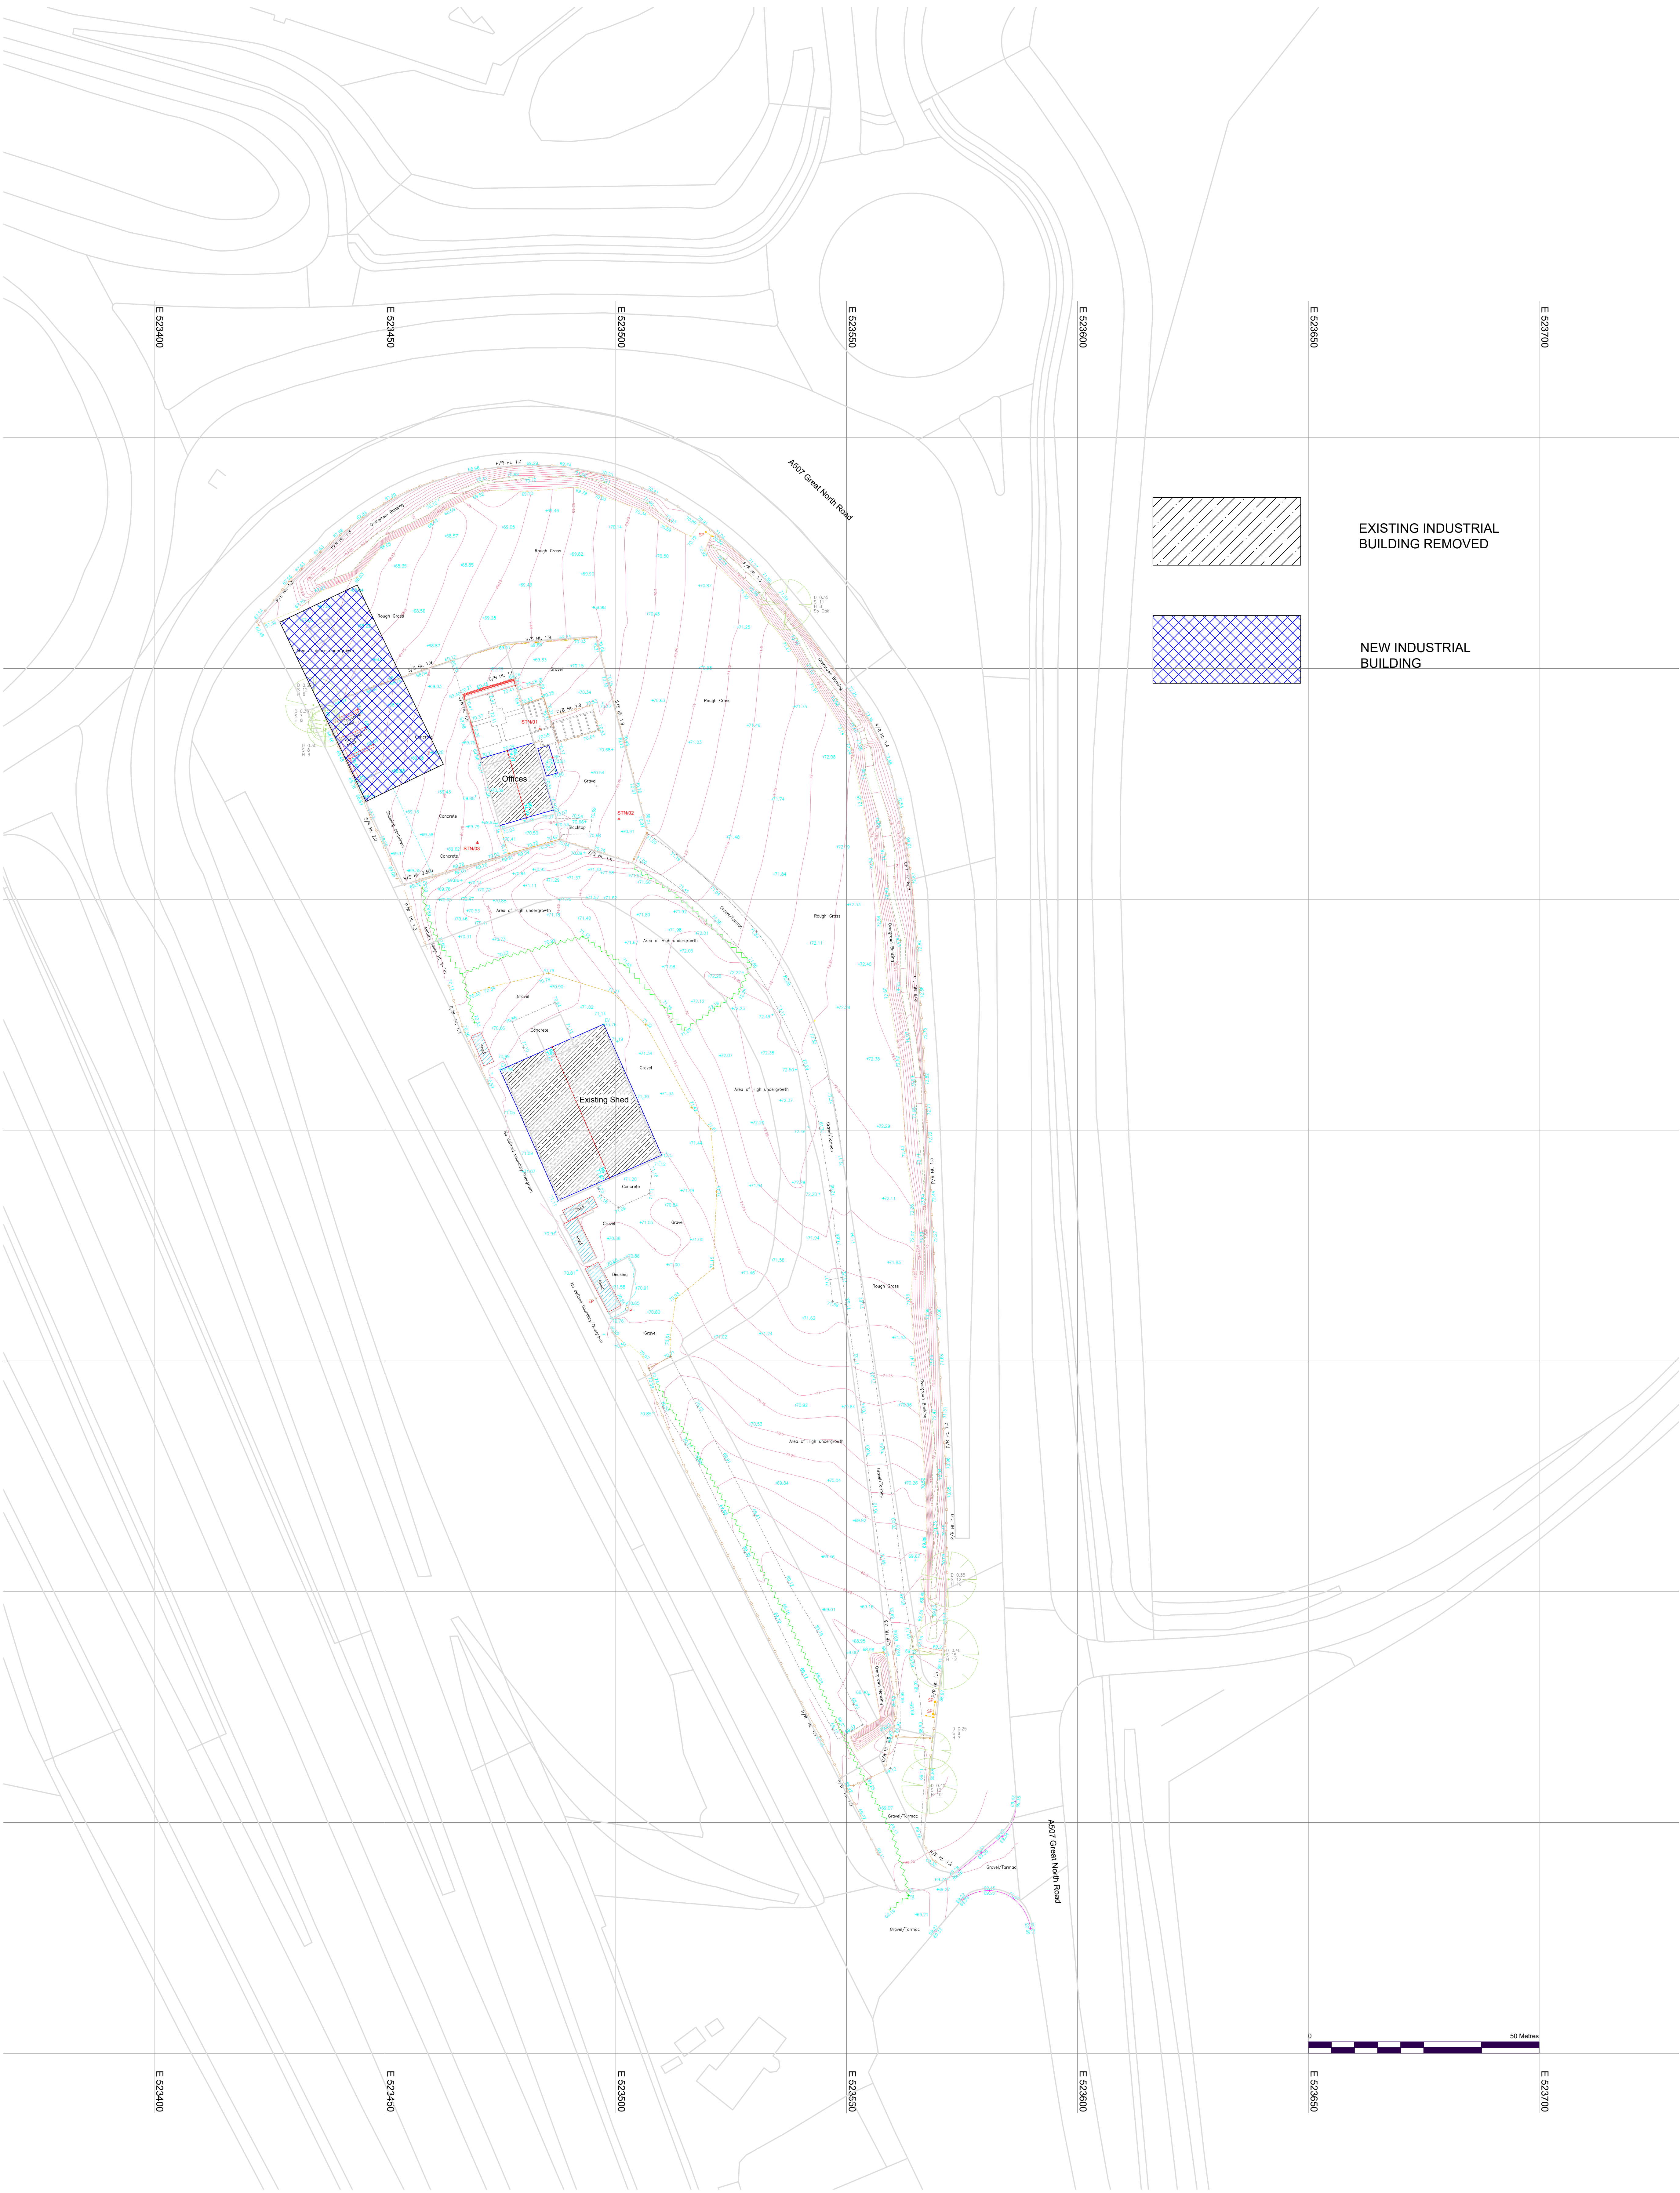


EXISTING INDUSTRIAL  
BUILDING REMOVED

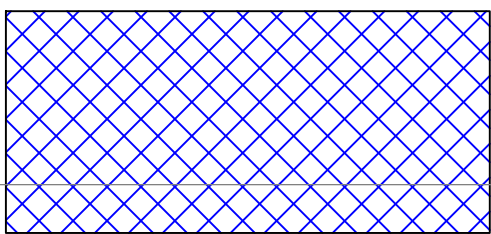

NEW INDUSTRIAL  
BUILDING

| NOTES   |  |
|---|--|
| 1. For setting out refer to Architect's drawings.   |  |
| 2. This drawing to be read in conjunction with all other Architectural and Engineering drawings and all other relevant drawings and Specifications.                                           |  |
| 3. DO NOT SCALE THIS DRAWING. Use figured dimensions only.   |  |
| 4. No part of this document may be reproduced or transmitted in any form or stored in any retrieval system of any nature without the written permission as copyright holder except as agreed. |  |
| for use on the project for which the document was originally issued.   |  |

| Rev. No. | Date     | REVISION NOTE                      | Des. By | Chk. By |
|----------|----------|------------------------------------|---------|---------|
| A        |          | CLARIFICATION OF BUILDING PORTIONS | AM      | SH      |
| B        | 07-01-26 | SCALE BAR ADDED                    | AM      | SH      |
|          |          |                                    |         |         |
|          |          |                                    |         |         |
|          |                             |         |          |            |          |
|----------|-----------------------------|---------|----------|------------|----------|
| Client   | CAREY LONDON                |         |          |            |          |
| Project  | BALDOCK                     |         |          |            |          |
| Title    | SITE LAYOUT PLAN            |         |          |            |          |
| Dwg. No. | C25005-HCE-ALL-00-DR-C-2000 |         |          |            |          |
| Date     | Des. by                     | Chkd by | Apprd by | Scale      | Revision |
|          |                             |         |          | 1:500 @ A2 | <b>B</b> |

HEALY

CONSULTING  
ENGINEERS

28 Queen Street, London, EC4R 1BB  
E: info@healyeng.co.uk W: www.healyeng.co.uk

Job No C25005